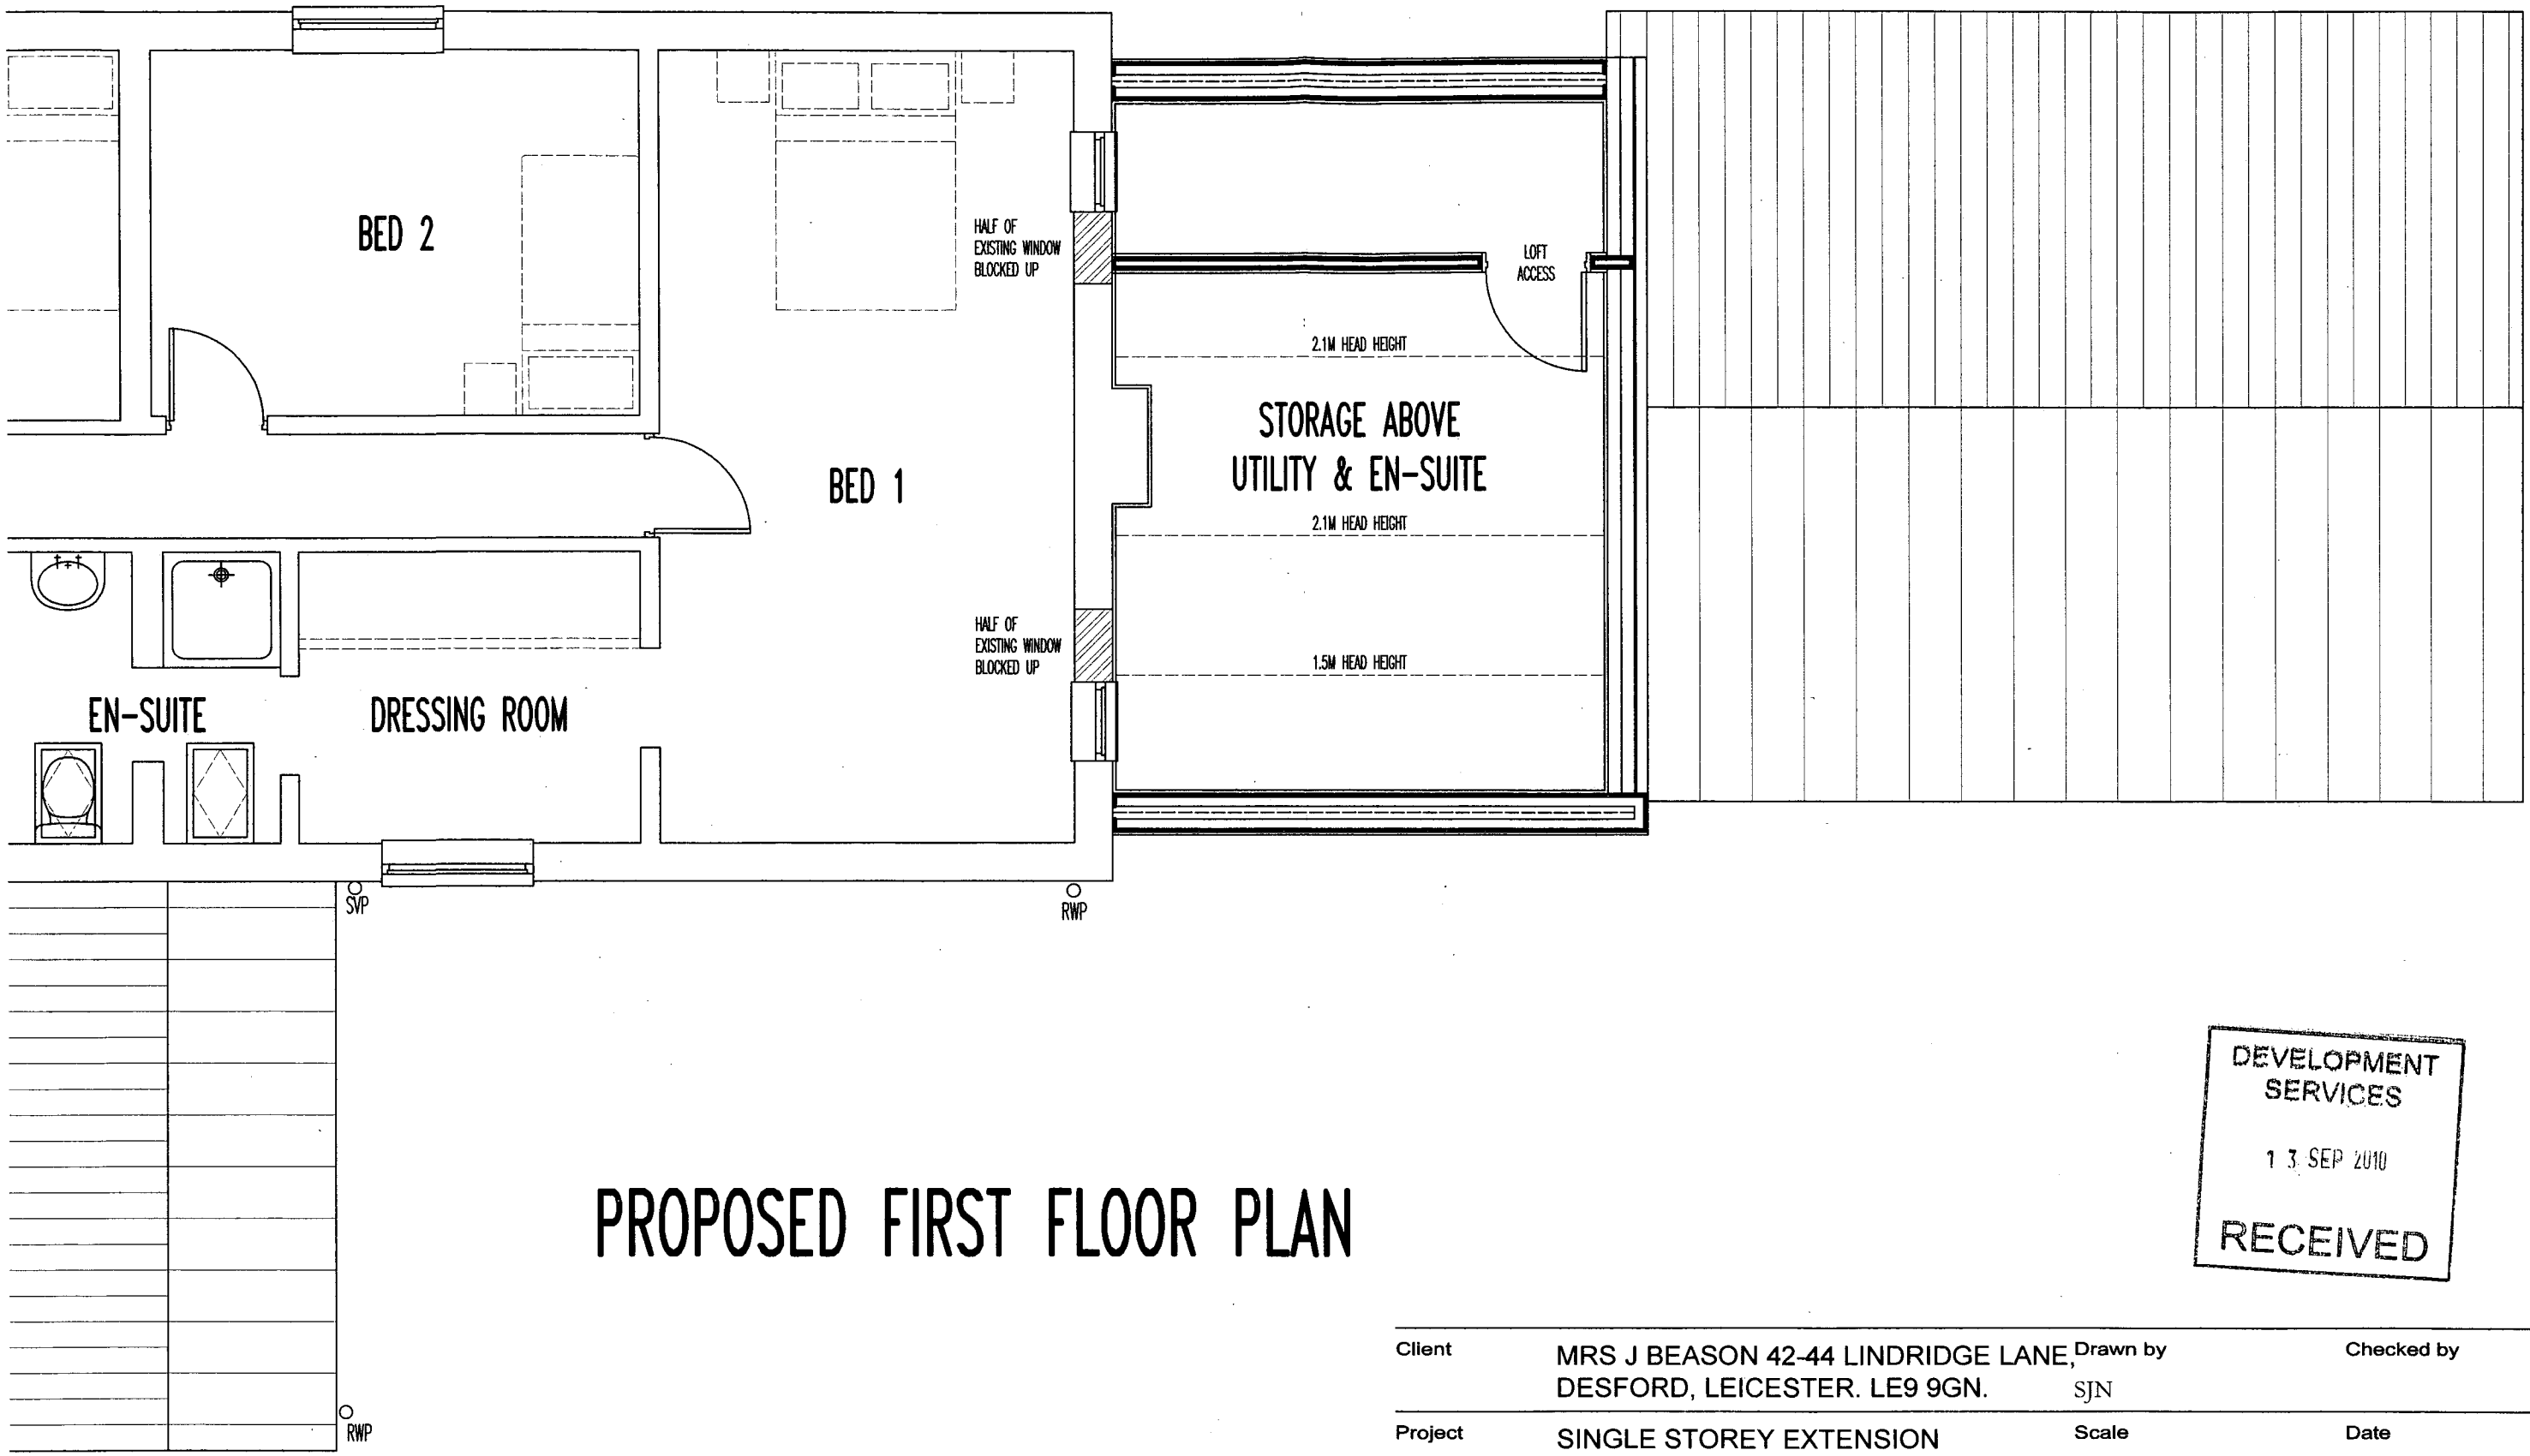

PROPOSED FIRST FLOOR PLAN

DEVELOPMENT SERVICES
13 SEP 2010
RECEIVED

Client	MRS J BEASON 42-44 LINDRIDGE LANE, DESFORD, LEICESTER. LE9 9GN.	Drawn by SJN	Checked by	
Project	SINGLE STOREY EXTENSION & GARAGE CONVERSION	Scale 1:50 @ A3	Date AUGUST 2010	
Drawing Title	PART PROPOSED FIRST FLOOR PLAN	Project No. 2010	Dwg. No. BAC[20]004	Revision A00