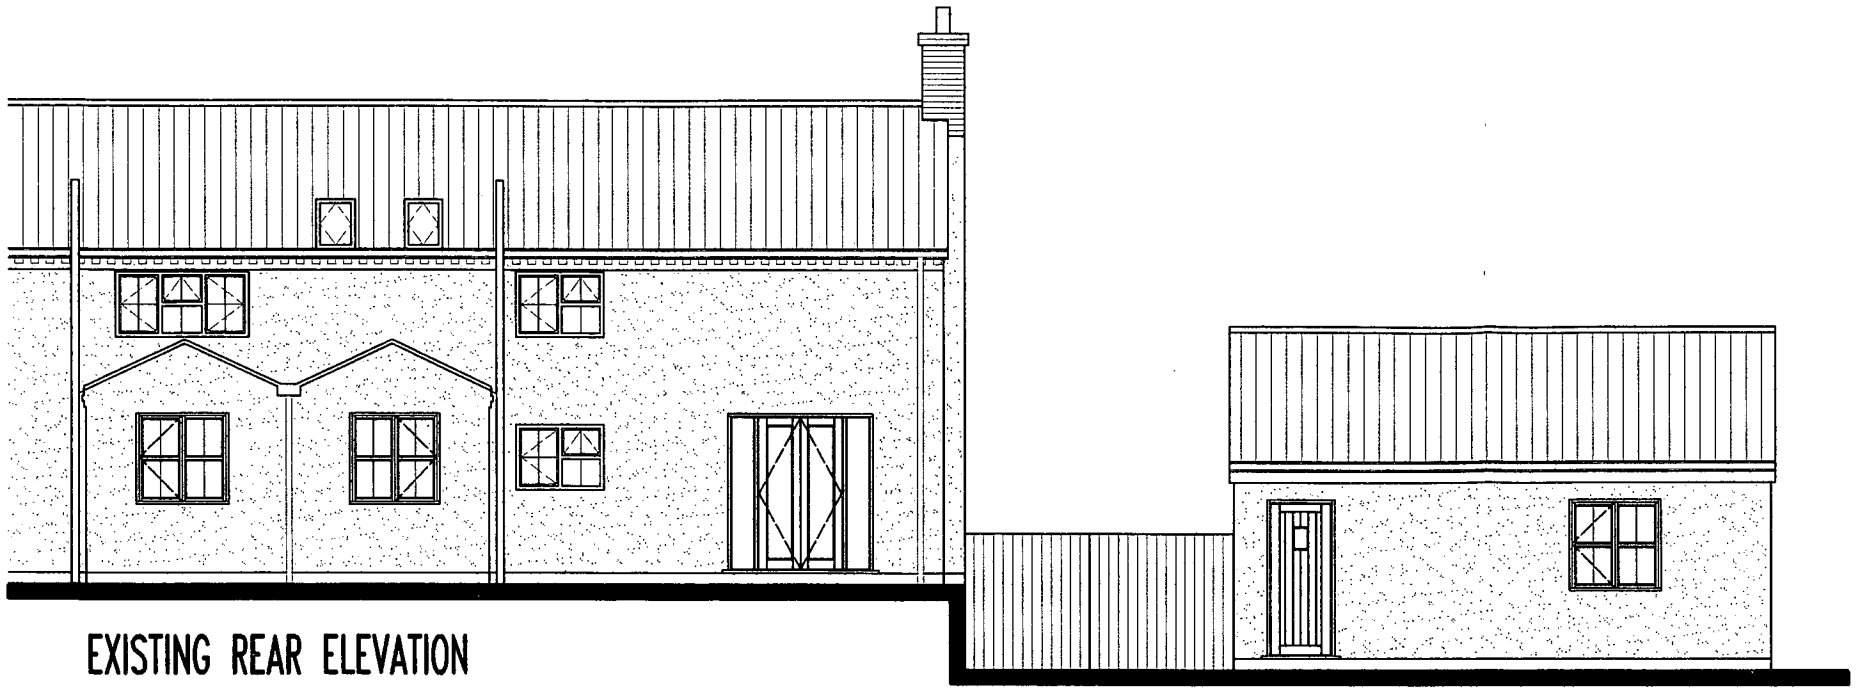

EXISTING REAR ELEVATION



EXISTING SIDE (2) ELEVATION DASHED LINE DENOTES OUTLINE OF GARAGE, REMOVED FOR CLARITY



PROPOSED REAR ELEVATION



DEVELOPMENT SERVICES
13 SEP 2010
RECEIVED

PROPOSED SIDE (2) ELEVATION

| | | | |
|---|---|---|---|
| Client | MRS J BEASON @ AUTUMN COTTAGE, LINDRIDGE LANE, DESFORD, | Drawn by: SJN | Checked by: |
| Project | LEICESTERSHIRE. LE9 9GN. SINGLE STOREY REAR EXTENSION | Scale: 1:100 @ A3 | Date: AUGUST 2009 |
| Drawing Title | EXISTING & PROPOSED SIDE (2) & REAR ELEVATIONS | Project No.: 2009 | Dwg. No.: BAC[21]002 Revision: A01 |