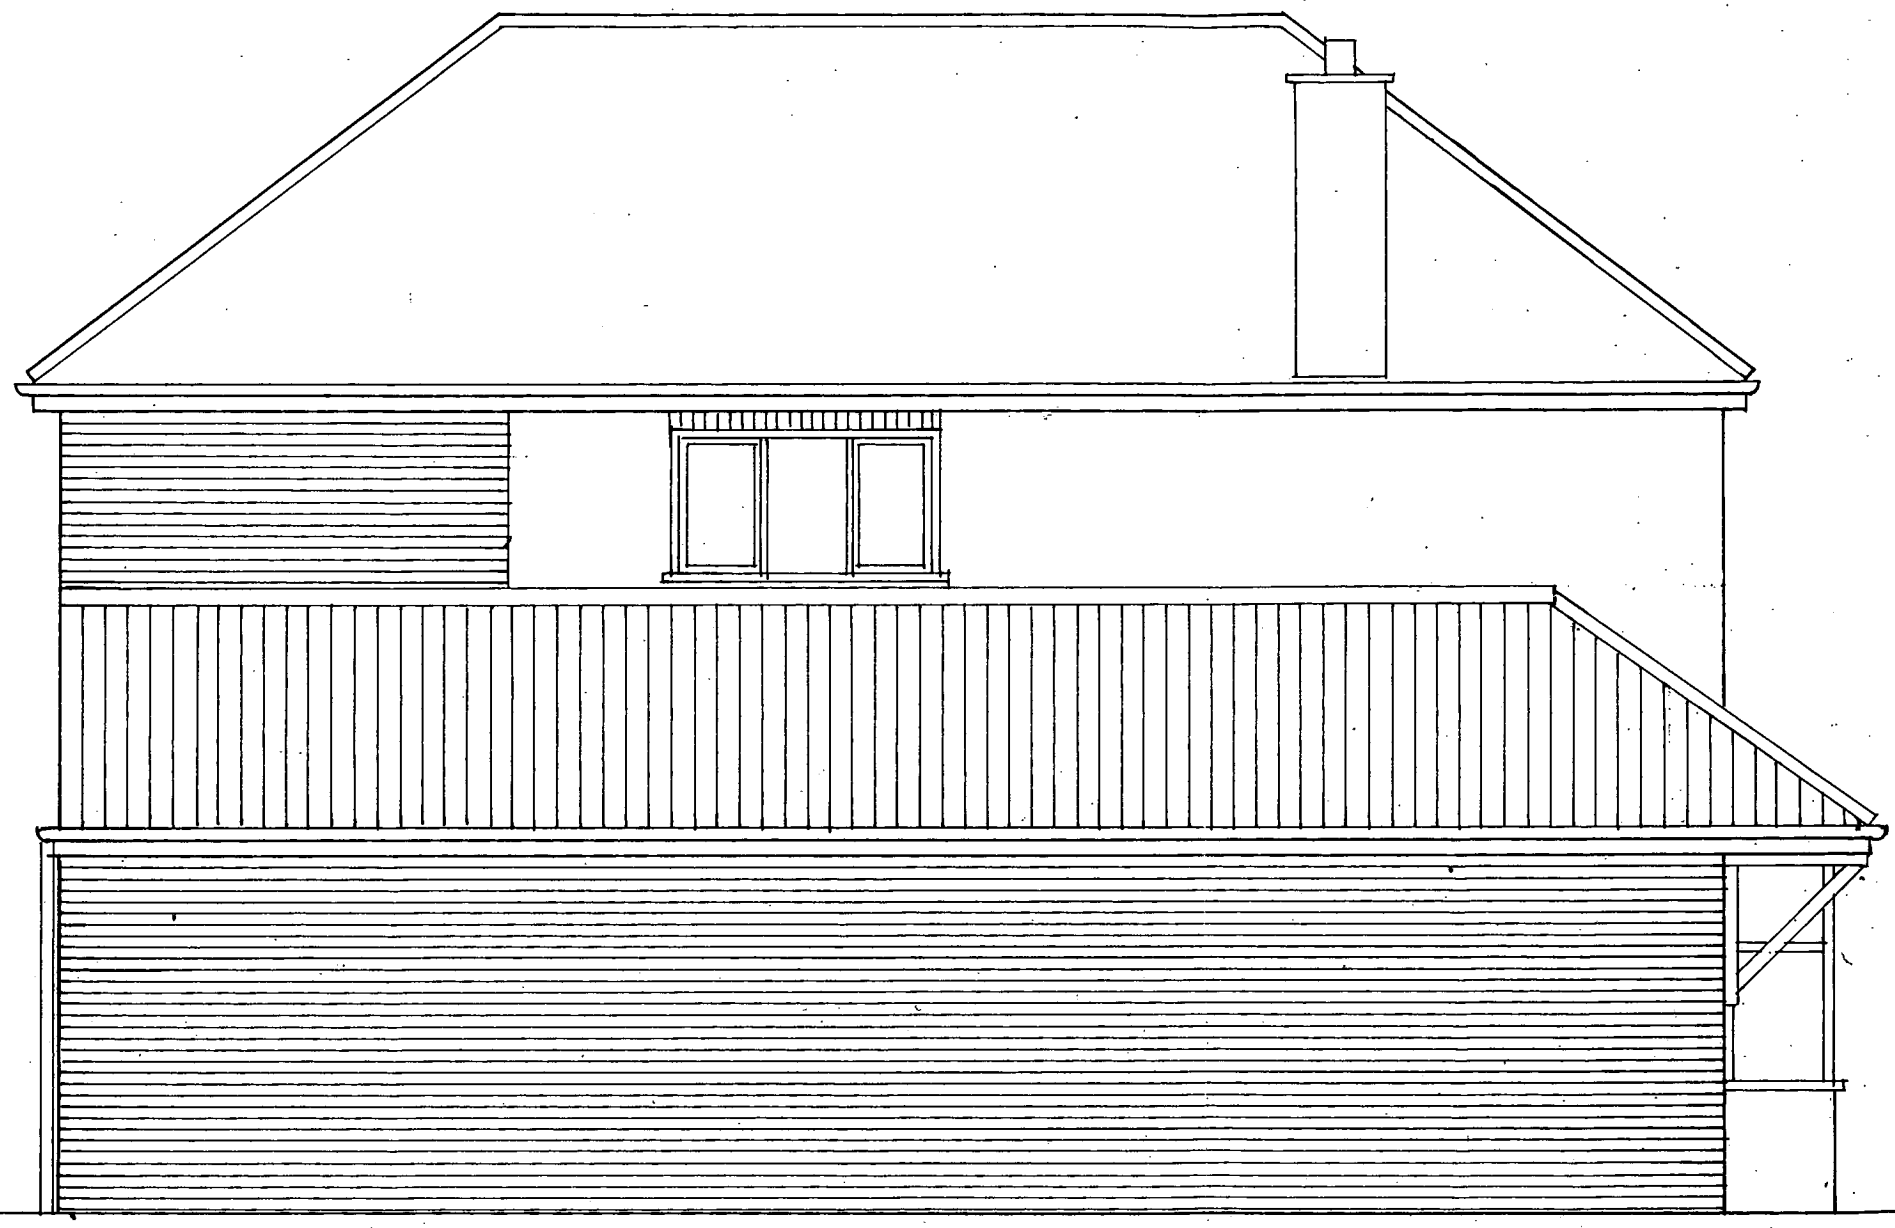

SIDE ELEVATION – AS PROPOSED

DEVELOPMENT SERVICES
- 1 NOV 2007
RECEIVED

This drawing to be read in conjunction with the printed specification

Proposed extensions at 299 Coventry Road, Hinckley LE10 0NE for Mr S.McDonald & Mrs A.Smith

Scale 1:50

C.J.Warner F.B.Eng. MRICS
Chartered Building Surveyor
146 Hinckley Road
Nuneaton
Warwickshire
CV11 6LP
Tel: 024 7632 8937
Mobile: 07973 971139
E-mail: cliffwarner@hotmail.com