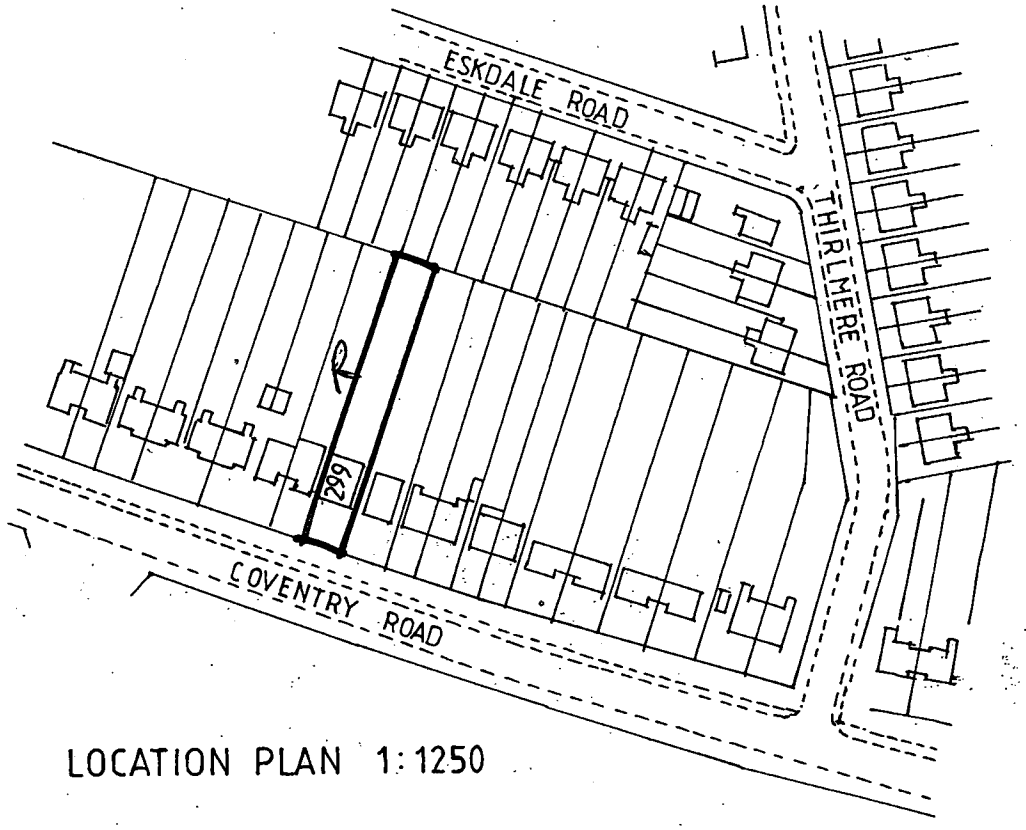

LOCATION PLAN 1:1250

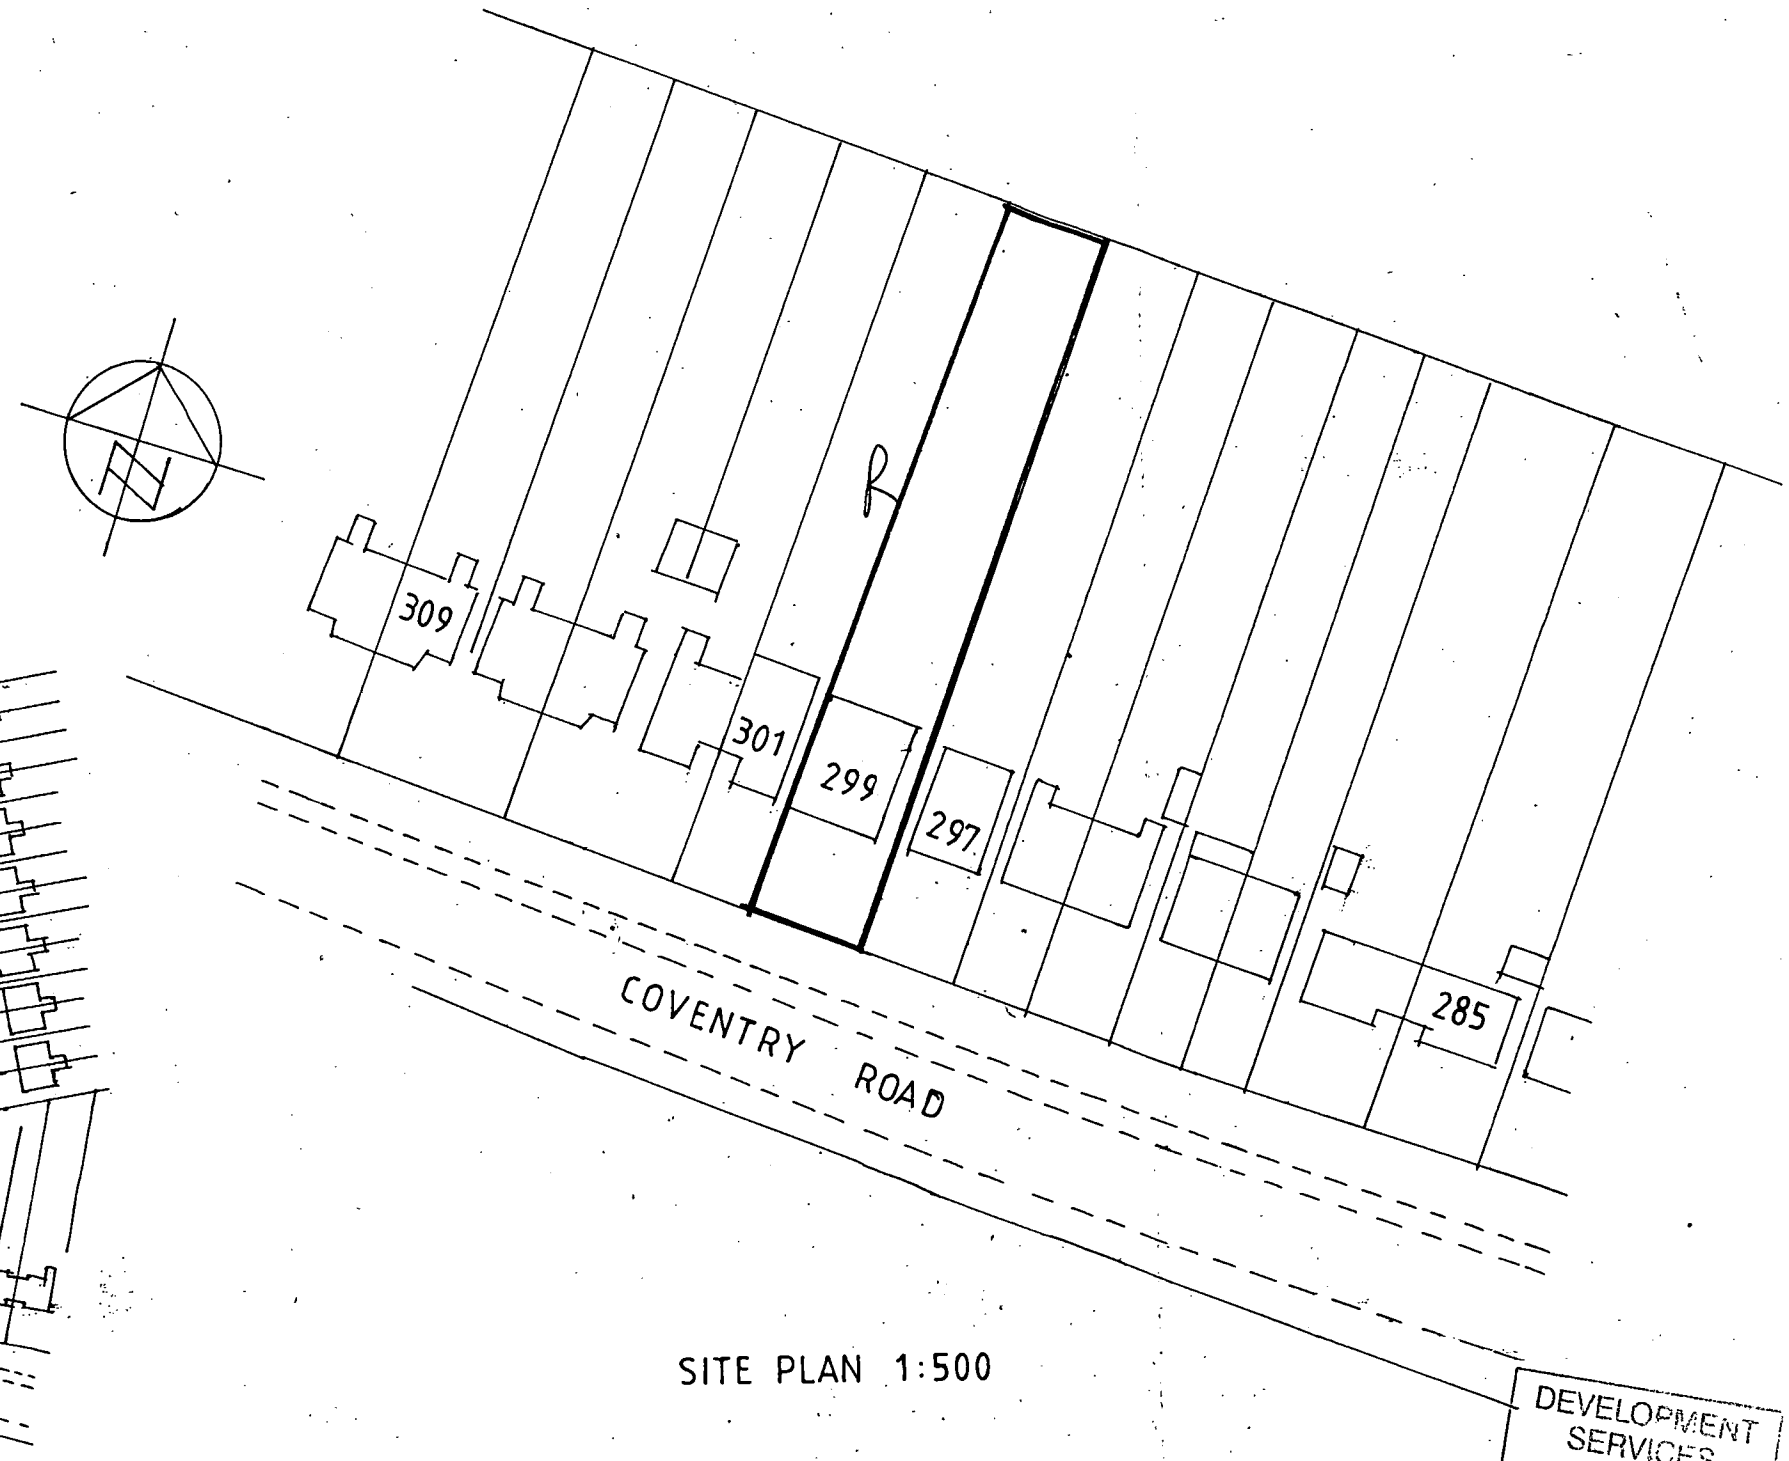

SITE PLAN 1:500

DEVELOPMENT SERVICES
13 NOV 2007
RECEIVED

Proposed extensions at 299 Coventry Road, Hinckley LE10 0NE for Mr S.McDonald & Mrs A.Smith

Scale as shown

a. north point added

C.J.Warner F.B.Eng. MRICS
Chartered Building Surveyor
146 Hinckley Road
Nuneaton
Warwickshire
CV11 6LP
Tel: 024 7632 8937
Mobile: 07973 971139
E-mail: cliffwarner@hotmail.com

8.a.