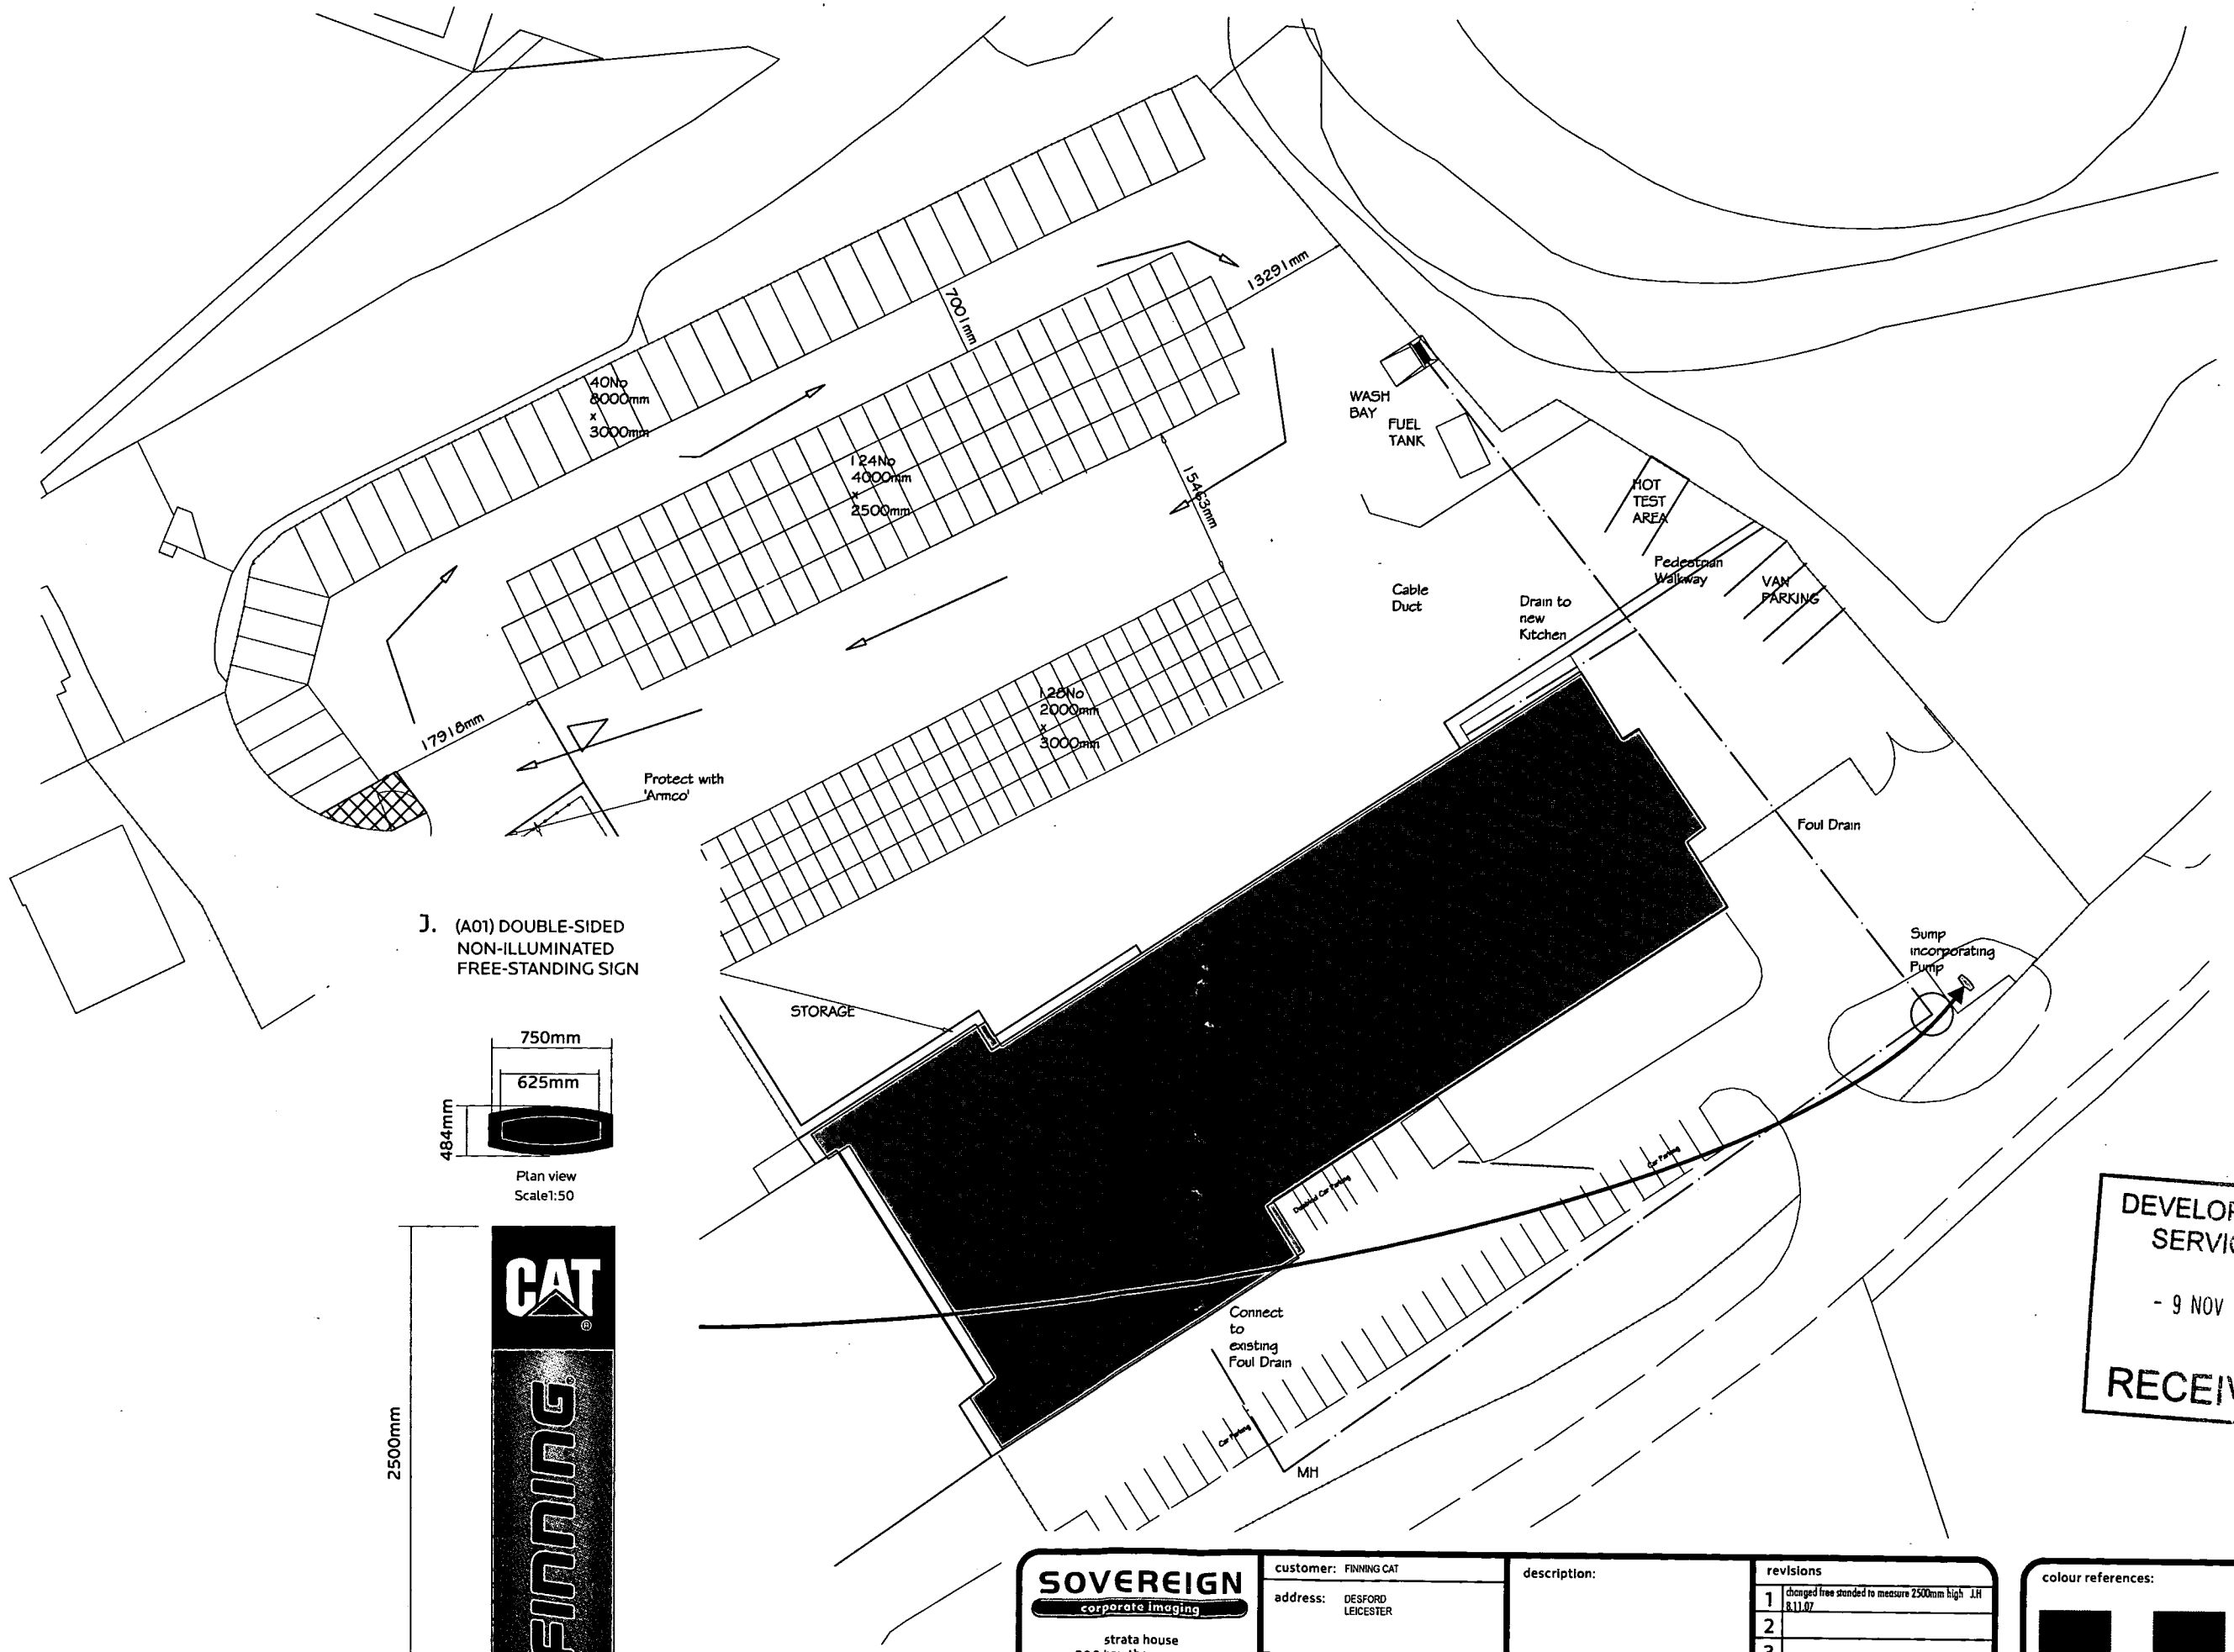


J. (A01) DOUBLE-SIDED
NON-ILLUMINATED
FREE-STANDING SIGN

Plan view
Scale1:50

Scale1:25

DEVELOPMENT
SERVICES
- 9 NOV 2007
RECEIVED

SOVEREIGN
corporate imaging

strata house
300 hawthorn avenue
kingston-upon-hull
hu3 5ll

tel: 01482 618234
fax: 01482 380530
e-mail: sales@sovsigns.co.uk
web: www.sovsigns.co.uk

customer: FINNING CAT
address: DESFORD
LEICESTER
project: PROPOSED SIGNAGE
drawing number: 9376 - C
scale: as shown
drawn by: A.M.C.
date: 30.07.2007.
signed off:

description:

COPYRIGHT ©
the copyright of this drawing and/or design is vested in the designer & must be neither copied or nor reproduced without their consent.

revisions

1	changed free standed to measure 2500mm high J.H 8.11.07
2	
3	
4	
5	
6	
7	
8	

colour references:

C10 M1 Y0 K40
PANTONE 7644

C0 M0 Y0 K100
PANTONE BLACK

C0 M22 Y86 K0