


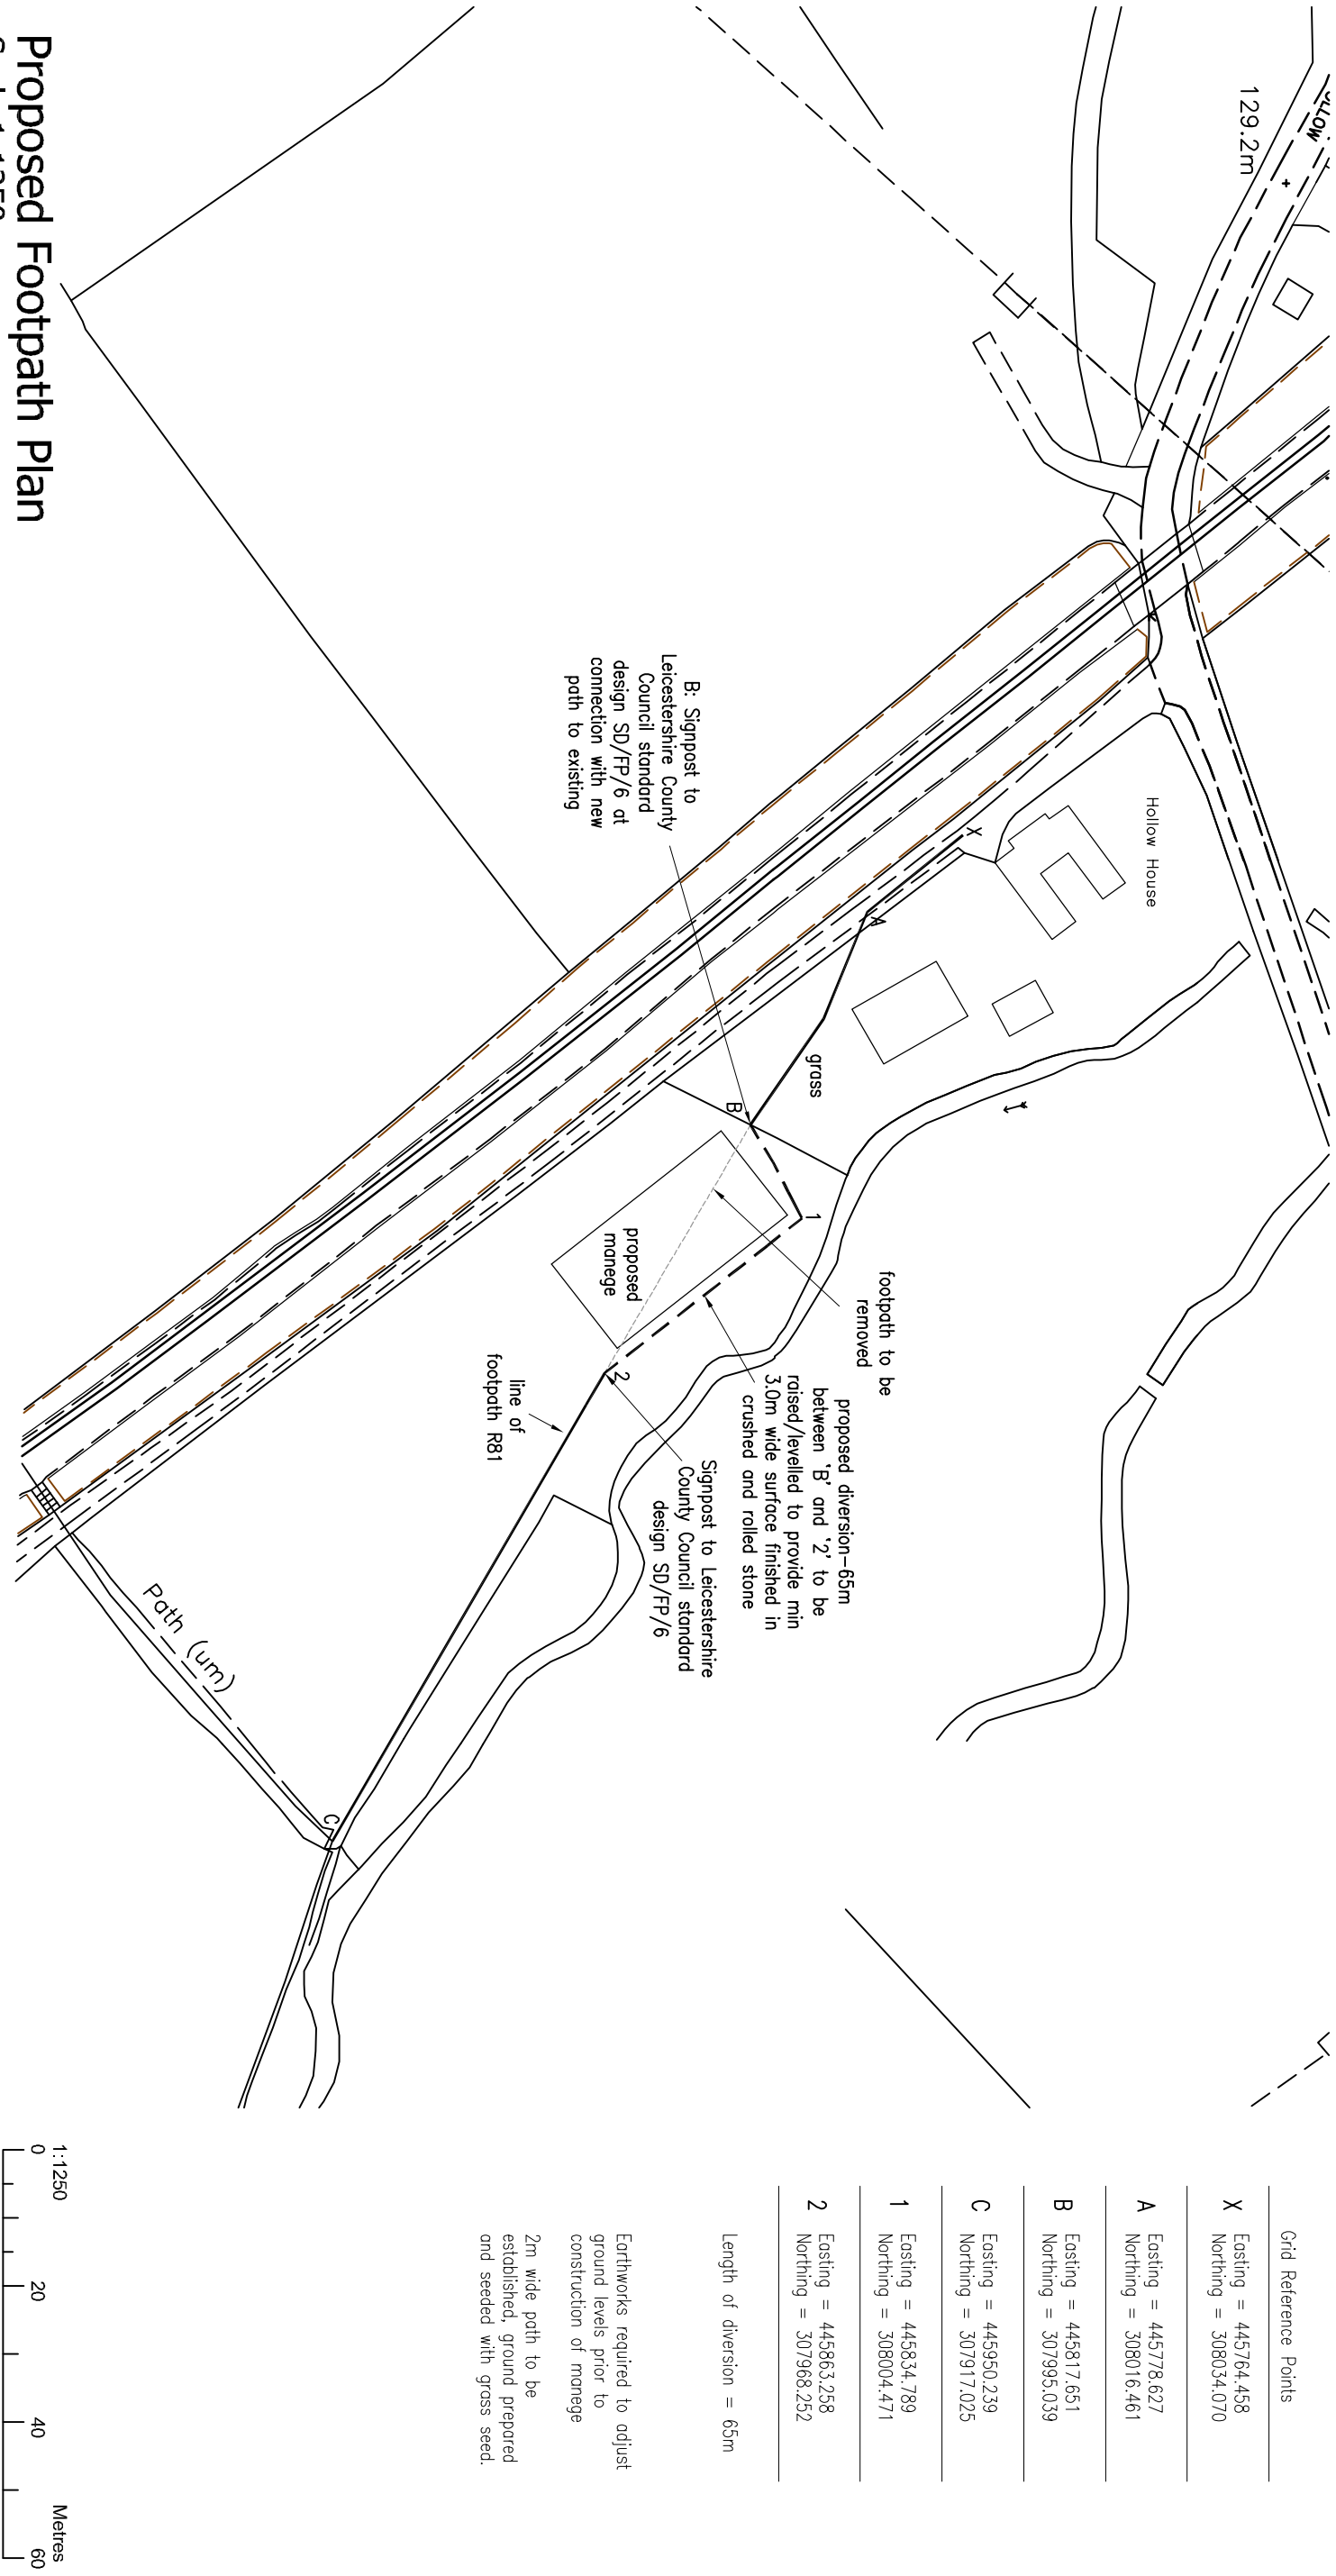

Proposed Footpath Plan

Scale 1:1250



DAVID GRANGER

ARCHITECTURAL DESIGN LIMITED

The Old Cottage Hospital,
Leicester Road, Ashby-de-la-Zouch,
Leicestershire, LE65 1DB

Tel: 01530 560939
www.davidgrangerdesign.com
Company Reg. No. 5068912

Project

Hollow House Barn, Bagworth Lane

Title

Thornton, Leicestershire

Client

Mr M. Akiens

Date

December 2025

Scale (at A3)

As Shown

Drawing No.

21.3987.06A