



2	Block Plan	1:500
---	------------	-------

Purpose of Issue

notes

architect

HAYWARD MCMULLAN ARCHITECTS

The Stables, Braeside, 67 Burton Road, Melton Mowbray, LE13 1DL T.01664 566997 t. 01664 566997 info@haywardmcmullan.com

project	drawing title
59 Desford Road, Newbold Verdon,	Block Plan


07 Deorford Road, Newbold Verdon,
Leicester, LE9 9LG

client scale @ A3 drawn by


1:1, 1:500 CH

Project No.	Drawing Number	rev
-------------	----------------	-----

2536	A002B
------	-------

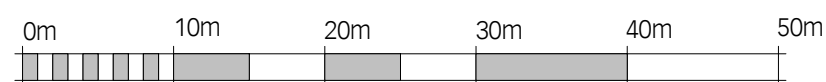

SCALE 1:500

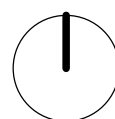

this drawing is the property of Hayward McMullan Architects Ltd. No disclosure or copy of it may be made without the written permission of Hayward McMullan Architects Ltd.