PROPOSED DETACHED HOUSE
MR K ORTON
15. SPARKENHOE
NEWBOLD VERDON. LEICS. LE9 4LU

PP0061194S/2

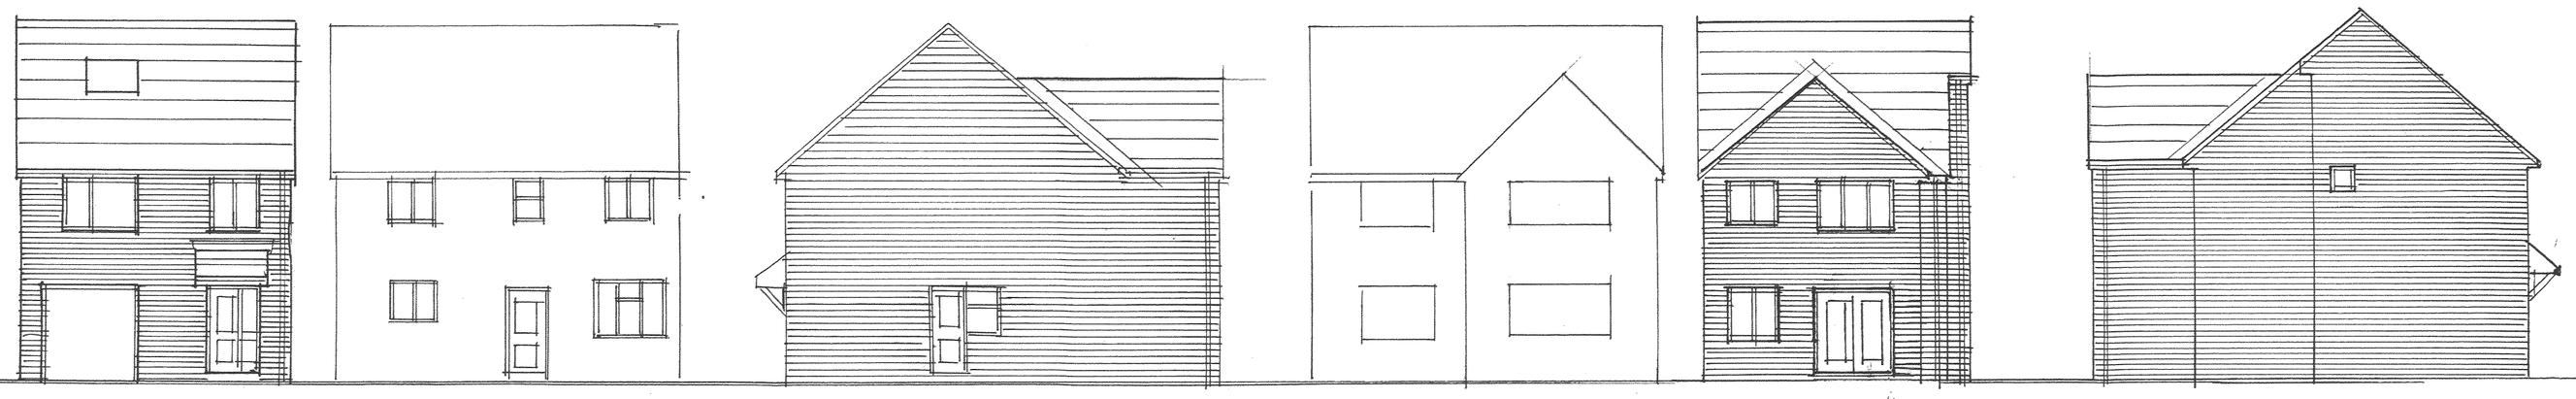

FRONT ELEVATION

SIDE ELEVATION

REAR ELEVATION

SIDE ELEVATION

GROUND FLOOR PLAN

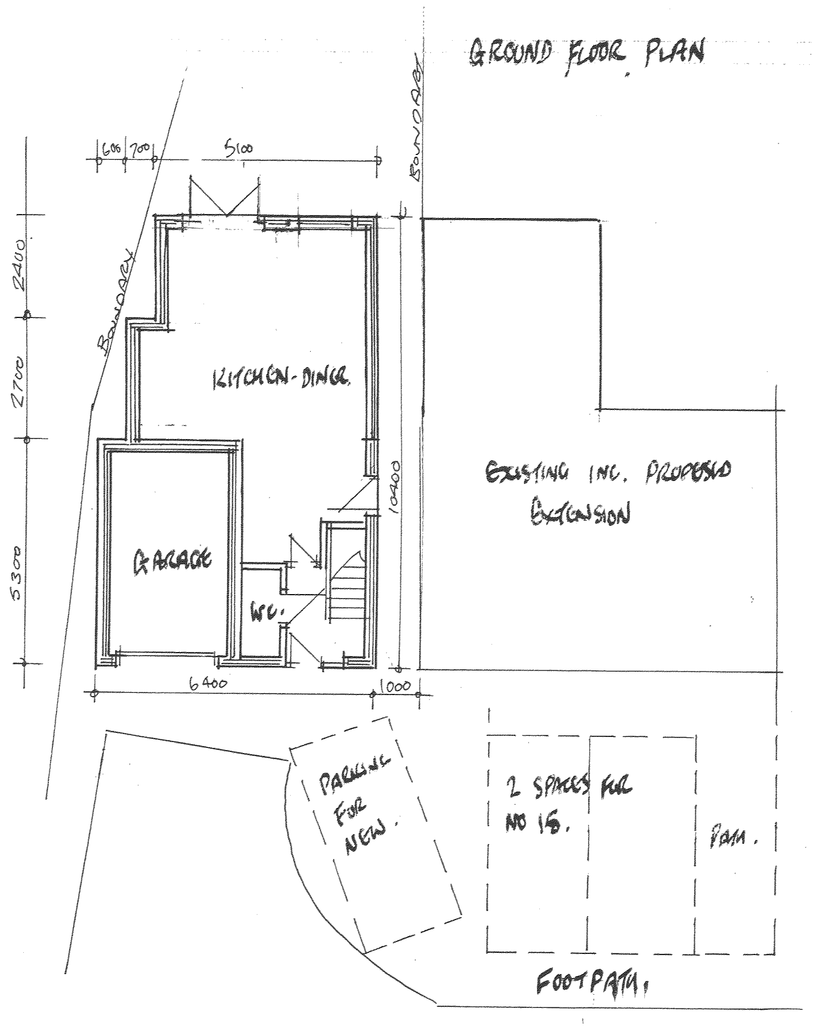

FIRST FLOOR PLAN

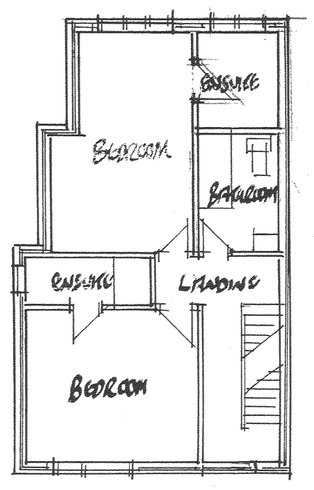

ROOF SPACE PLAN

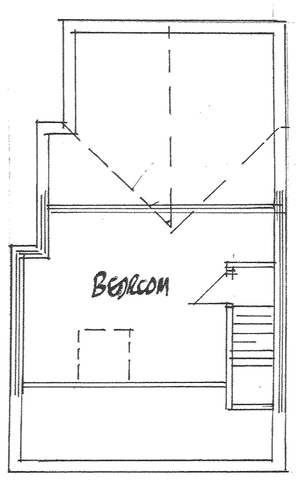

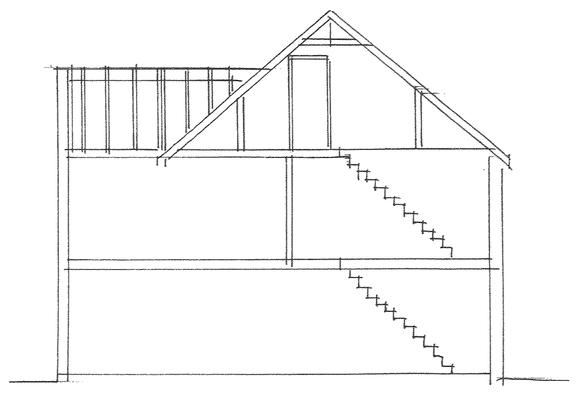

SECTION THRO-

DEVELOPMENT SERVICES
05 DEC 2008
RECEIVED

G.F. ELLIS
5. DURSTON CLOSE
LEICESTER LE5 6LF
TEL. 2415468
Scale 1/100
Date.
4.09.08

14/18

4P