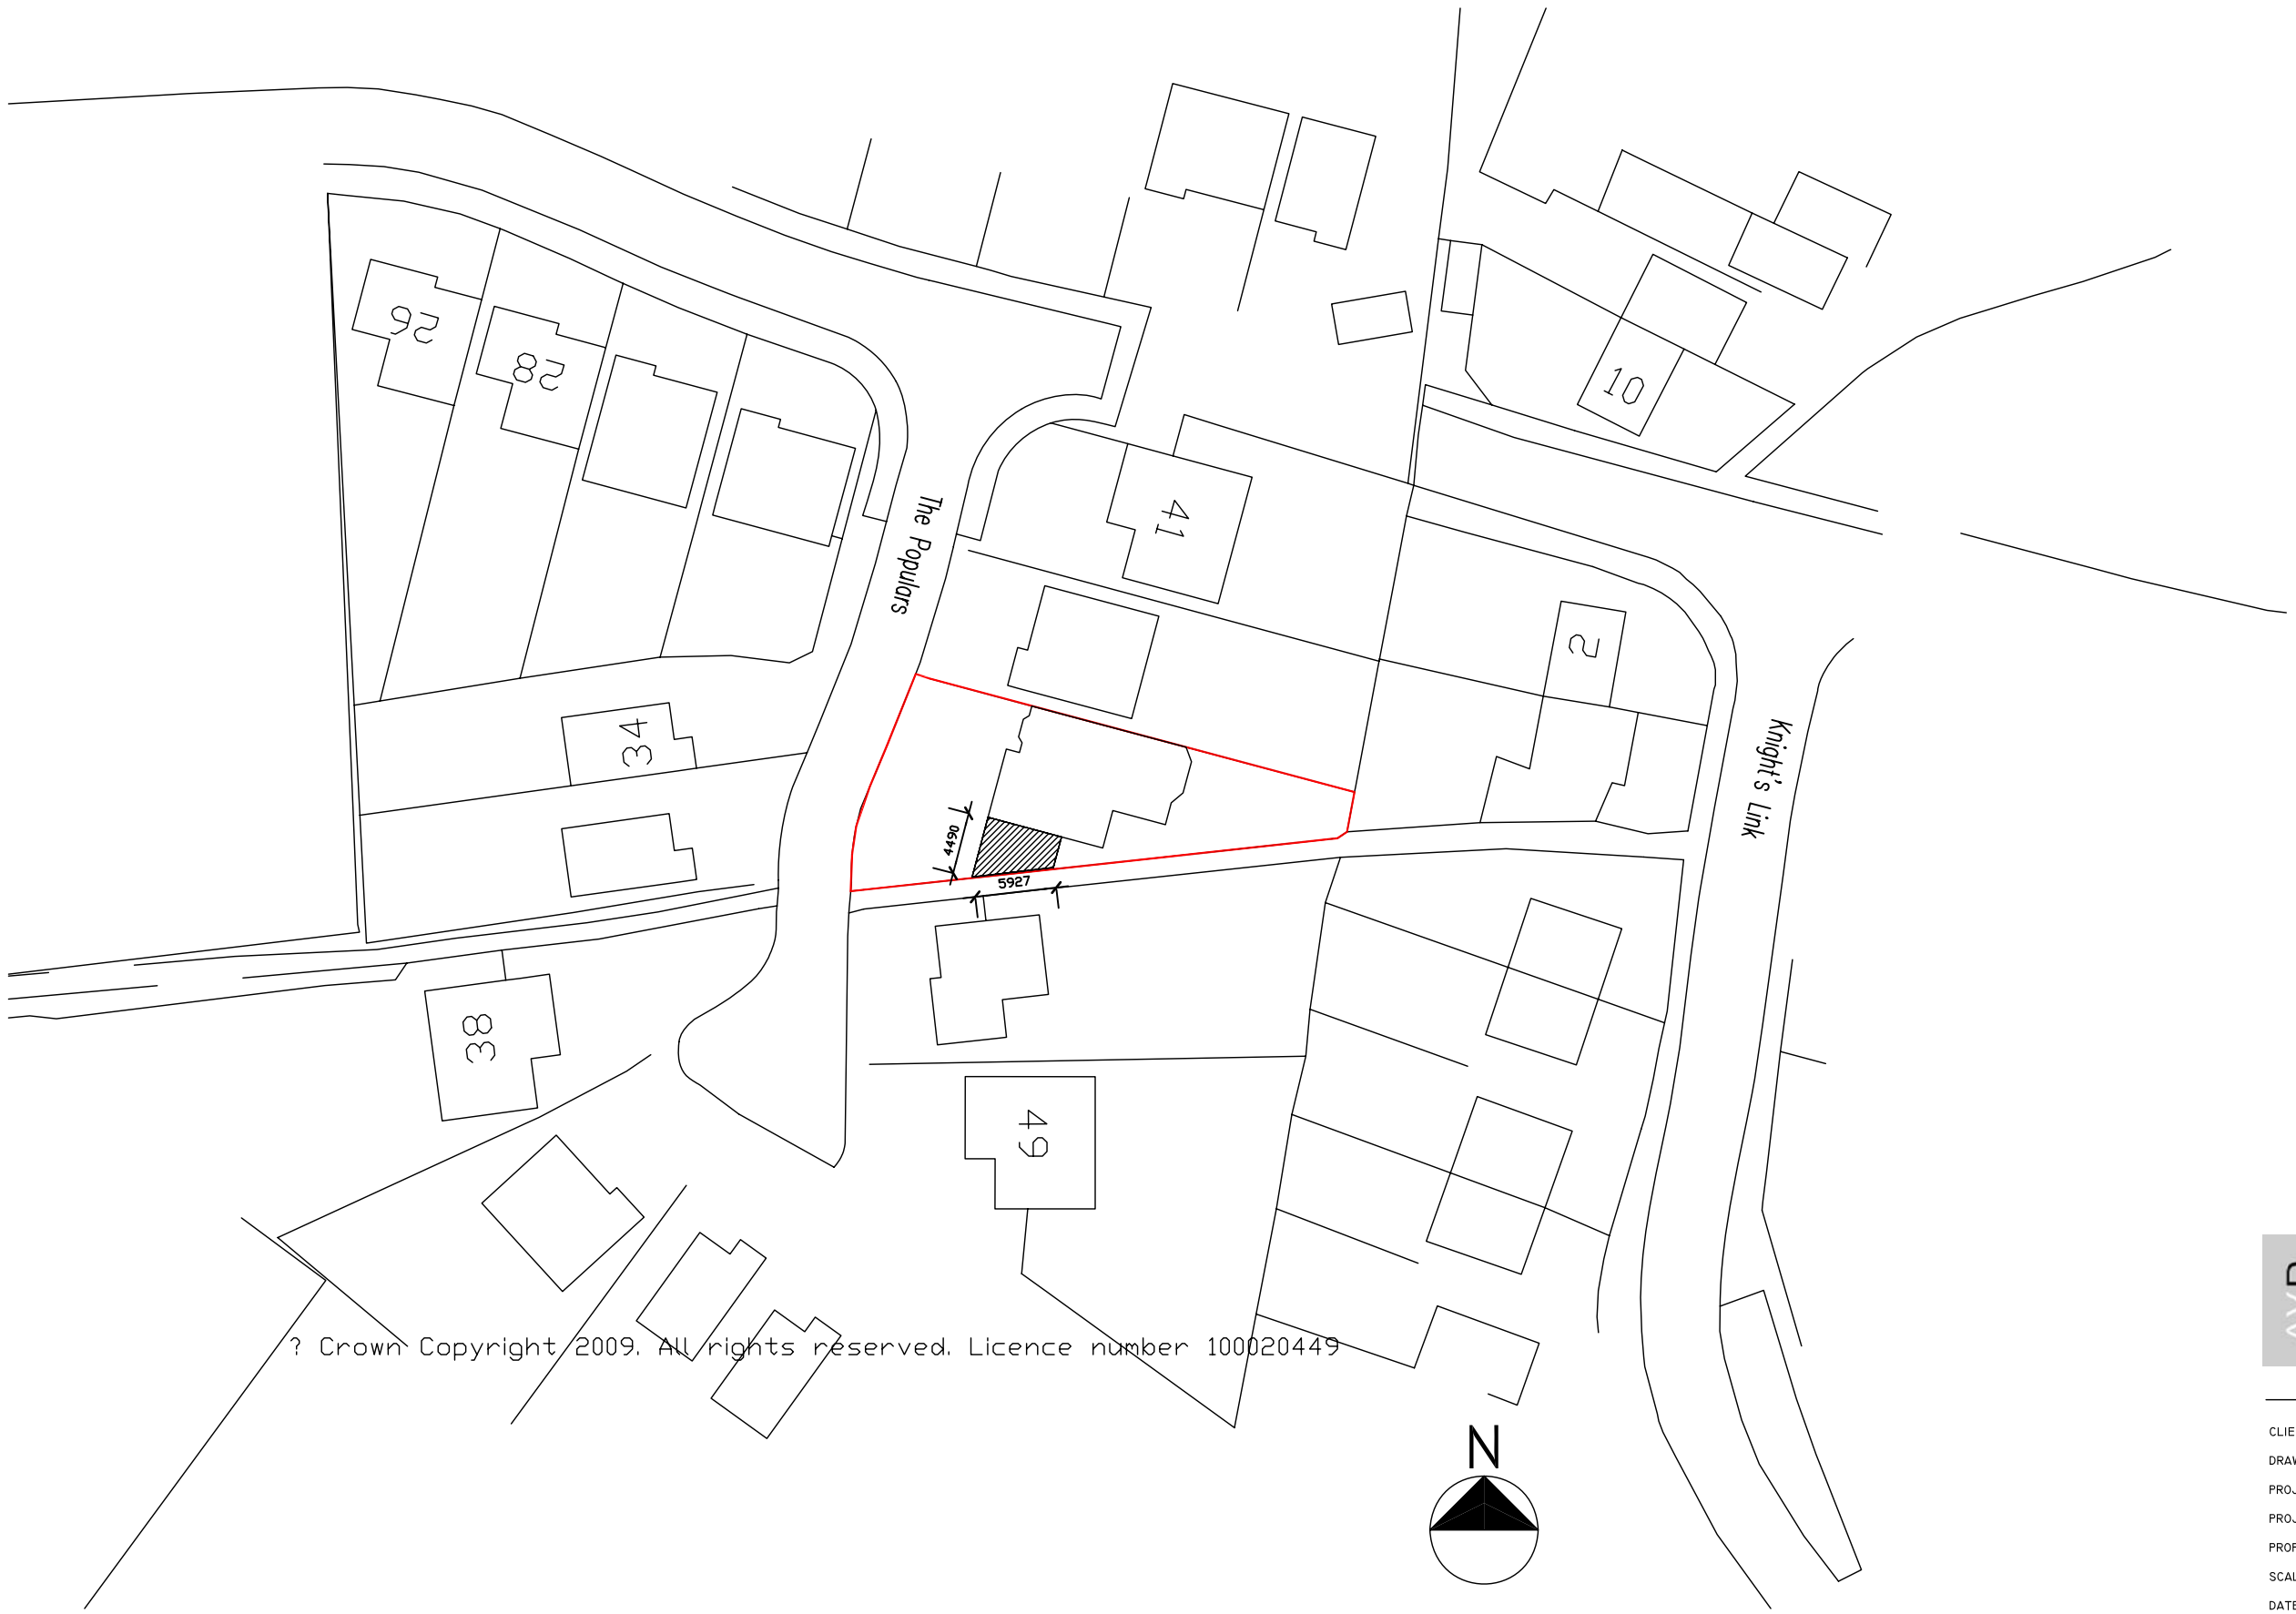

? Crown Copyright 2009. All rights reserved. Licence number 100020449

BLOCK PLAN - 1:500 EXTENTS OF PROPOSED

AVD

ARCHITECTURAL VISTADESIGNS
WWW.ARCHITECTURALVISTADESIGNS.CO.UK

CLIENT: MR & MRS PERKINS STATUS: PLANNING

DRAWING: BLOCK PLAN

PROJECT ADD: 45 POPULARS, EARL SHILTON, LEICS. LE9 7ET

PROJECT:

PROPOSED SINGLE GARAGE

SCALE: 1:500 @ A3

DATE: 05.10.09 DRAWN: MAP

DRAWING NO. REV: A

AVD-006-PL03

ARCHITECTURAL VISTADESIGNS
A: 118 PADDOCK WAY, HINCKLEY, LEICESTERSHIRE LE10 0BZ
T: 01455 234175 M: 0785 458 2584
E: STUDIO@ARCHITECTURALVISTADESIGNS.CO.UK
W: WWW.ARCHITECTURALVISTADESIGNS.CO.UK