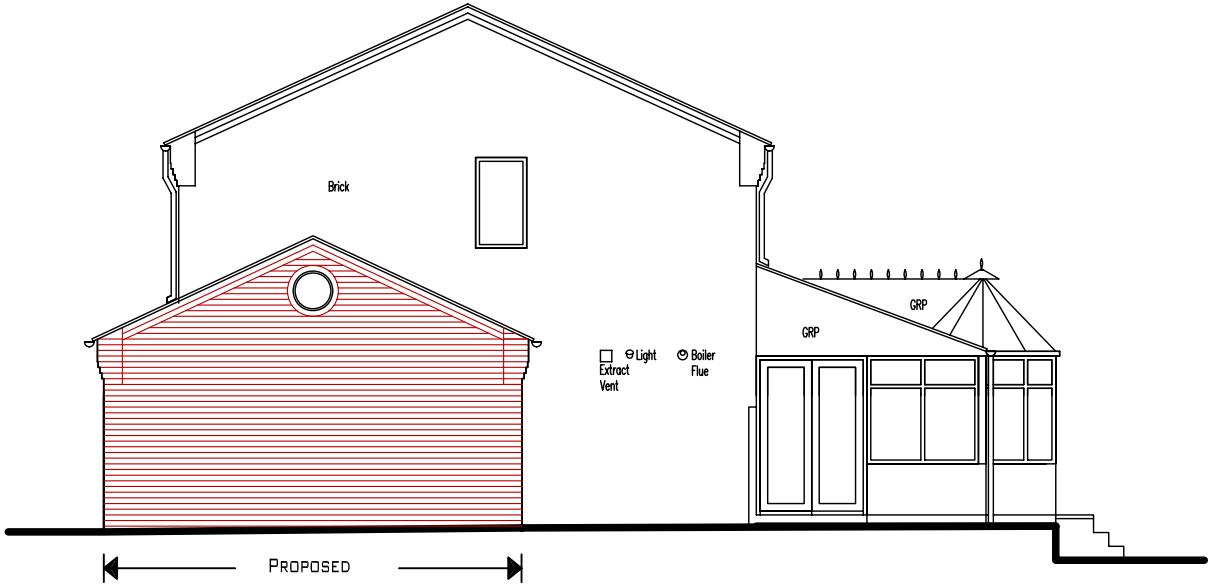

PROPOSED SIDE ELEVATION

ARCHITECTURAL VISTADESIGNS
WWW.ARCHITECTURALVISTADESIGNS.CO.UK

CLIENT: MR & MRS PERKINS STATUS: PLANNING

DRAWING: PROPOSED SIDE ELEVATION

PROJECT ADD: 45 POPULARS, EARL SHILTON, LEICS. LE9 7ET

PROJECT:

PROPOSED SINGLE GARAGE

SCALE: 1:100 @ A4

DATE: 14.10.09 DRAWN: MAP

DRAWING NO. REV: -

AVD-006-PL024

ARCHITECTURAL VISTADESIGNS

A: 118 PADDOCK WAY, HINCKLEY, LEICESTERSHIRE LE10 0BZ

T: 01455 234175 M: 0785 458 2584

E: STUDIO@ARCHITECTURALVISTADESIGNS.CO.UK

W: WWW.ARCHITECTURALVISTADESIGNS.CO.UK