NORTH

Extent of existing
bungalow footprint

Proposed extentions

1.5M high Retaining wall with
1.8M high timber screen fence

Proposed extentions

12041.00

Rear Garden
133sqM set lower
than No4

1.8M high timber screen fence

SPRINGFIELD AVENUE

PROPOSED SITE LAYOUT

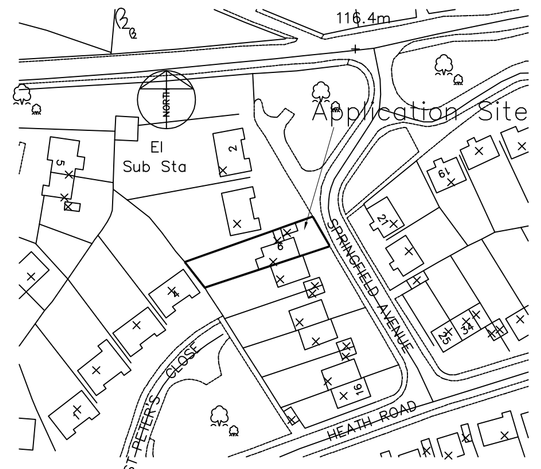

LOCATION PLAN
SCALE 1/1250

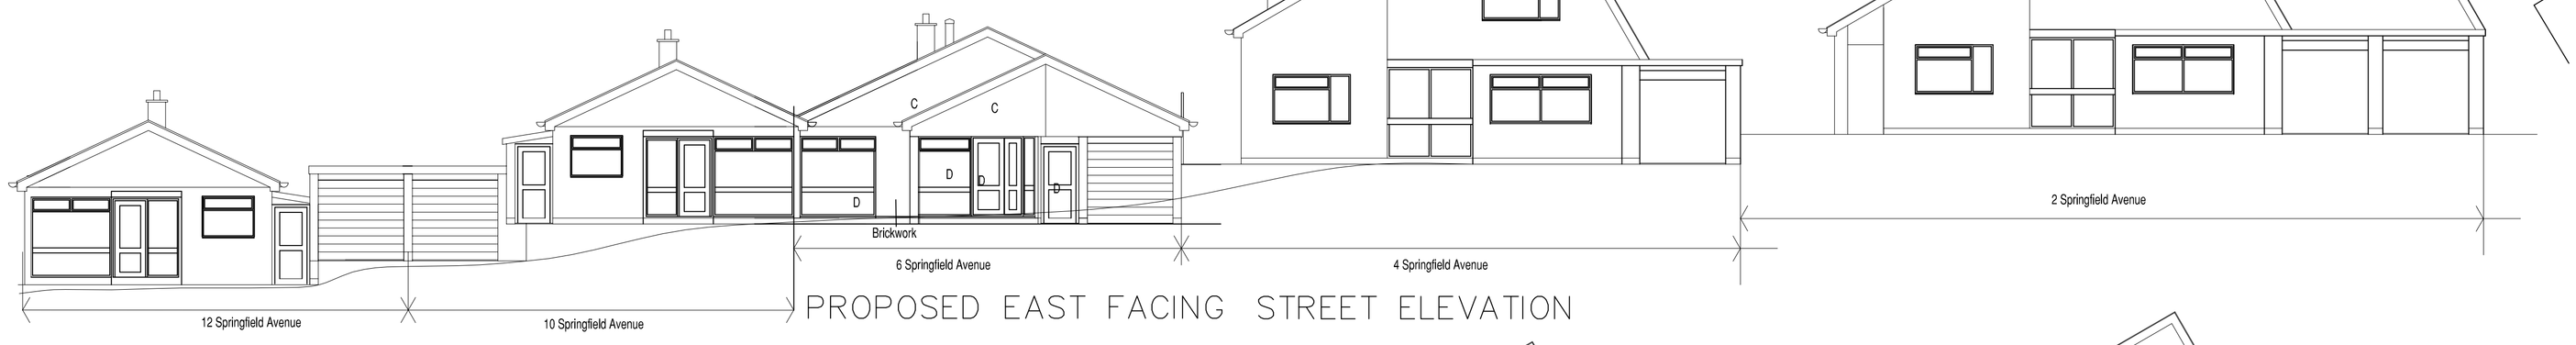

PROPOSED EAST FACING STREET ELEVATION

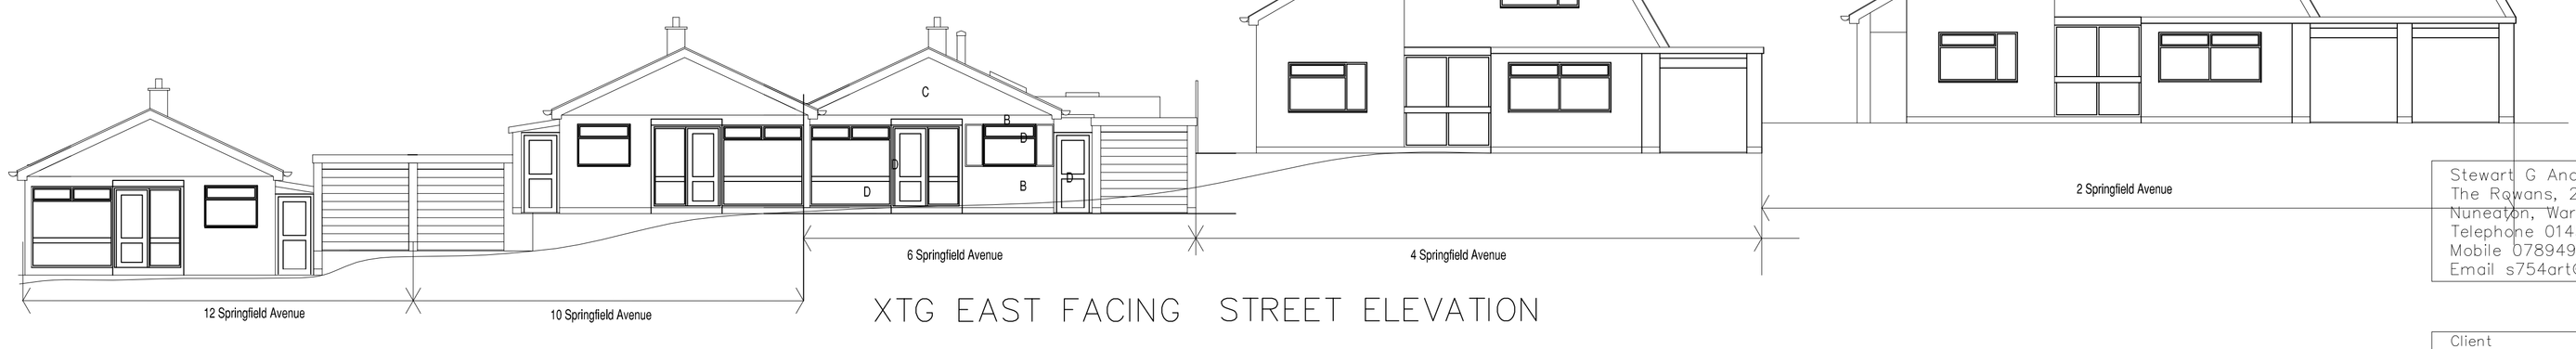

XTG EAST FACING STREET ELEVATION

Stewart G Anderson Dip Arch (Leics) RIBA
The Rowans, 28 Wykin Lane,Stoke Golding,
Nuneaton, Warwickshire, CV13 6 HN.
Telephone 01455 212733
Mobile 07894986449
Email s754art@aol.com

Stewart G Anderson
Dip. Arch (Leics) RIE
consulting architec

Client
Mr & Mrs B WHITNEY

Job Title
PROPOSED ALTERATIONS & EXTENTIONS TO 6 SPRINGFIELD AVENUE MARKET BOSWORTH CV13 0NS

Drawing Title
SCHEME PROPOSALS
SITE & LOCATION PLANS

Drawing Number
2008 / 017 / 02C

Do not scale.Contractors must check all dimensions on site before preparing production drawings or commenncing any work. This drawing and its designs is the copy right of S.Anderson Consulting Architect and may not be reproduced in any form whatsoever without his prior written consent.

Drawing Revisions

Rev A Street Elevations added 29/09/2009
Rev B Porch elevation amended 30/09/2009
Rev C Lounge window reduced in width brick panel introduced 30/09/2009

Scale
1 / 100 @ A1

Date
14th August 2008

Drawn
SGA