

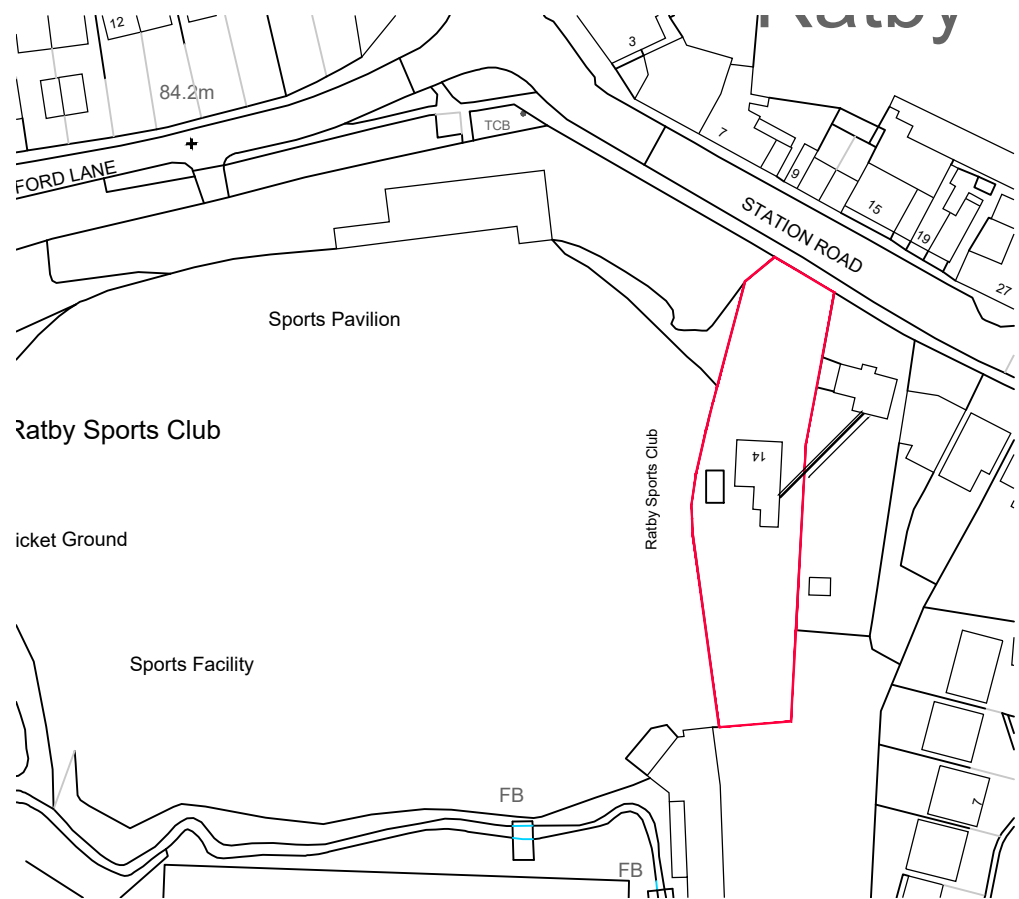


THIS DRAWING IS ISSUED FOR THE SOLE AND EXCLUSIVE USE OF THE NAMED RECIPIENT. DISTRIBUTION TO ANY THIRD PARTY IS ON THE STRICT UNDERSTANDING THAT NO LIABILITY IS ACCEPTED BY DESIGN STUDIO ARCHITECTS LTD FOR ANY DISCREPANCIES, ERRORS OR OMISSIONS THAT MAY BE PRESENT AND NO GUARANTEE IS OFFERED AS TO THE ACCURACY OF THE INFORMATION SHOWN. THIS DRAWING IS FOR REFERENCE ONLY. PLEASE REPORT ANY DISCREPANCIES TO THE DESIGNER BEFORE ANY WORKS COMMENCE. ALL DIMENSIONS TO BE CHECKED ON SITE BEFORE ANY WORKS COMMENCE. DESIGN STUDIO ARCHITECTS LTD. COPYRIGHT RESERVED.


Rev.	Description	Drawn	Chk.	Date
P01	FIRST ISSUE	CC	KS	19.11.2025

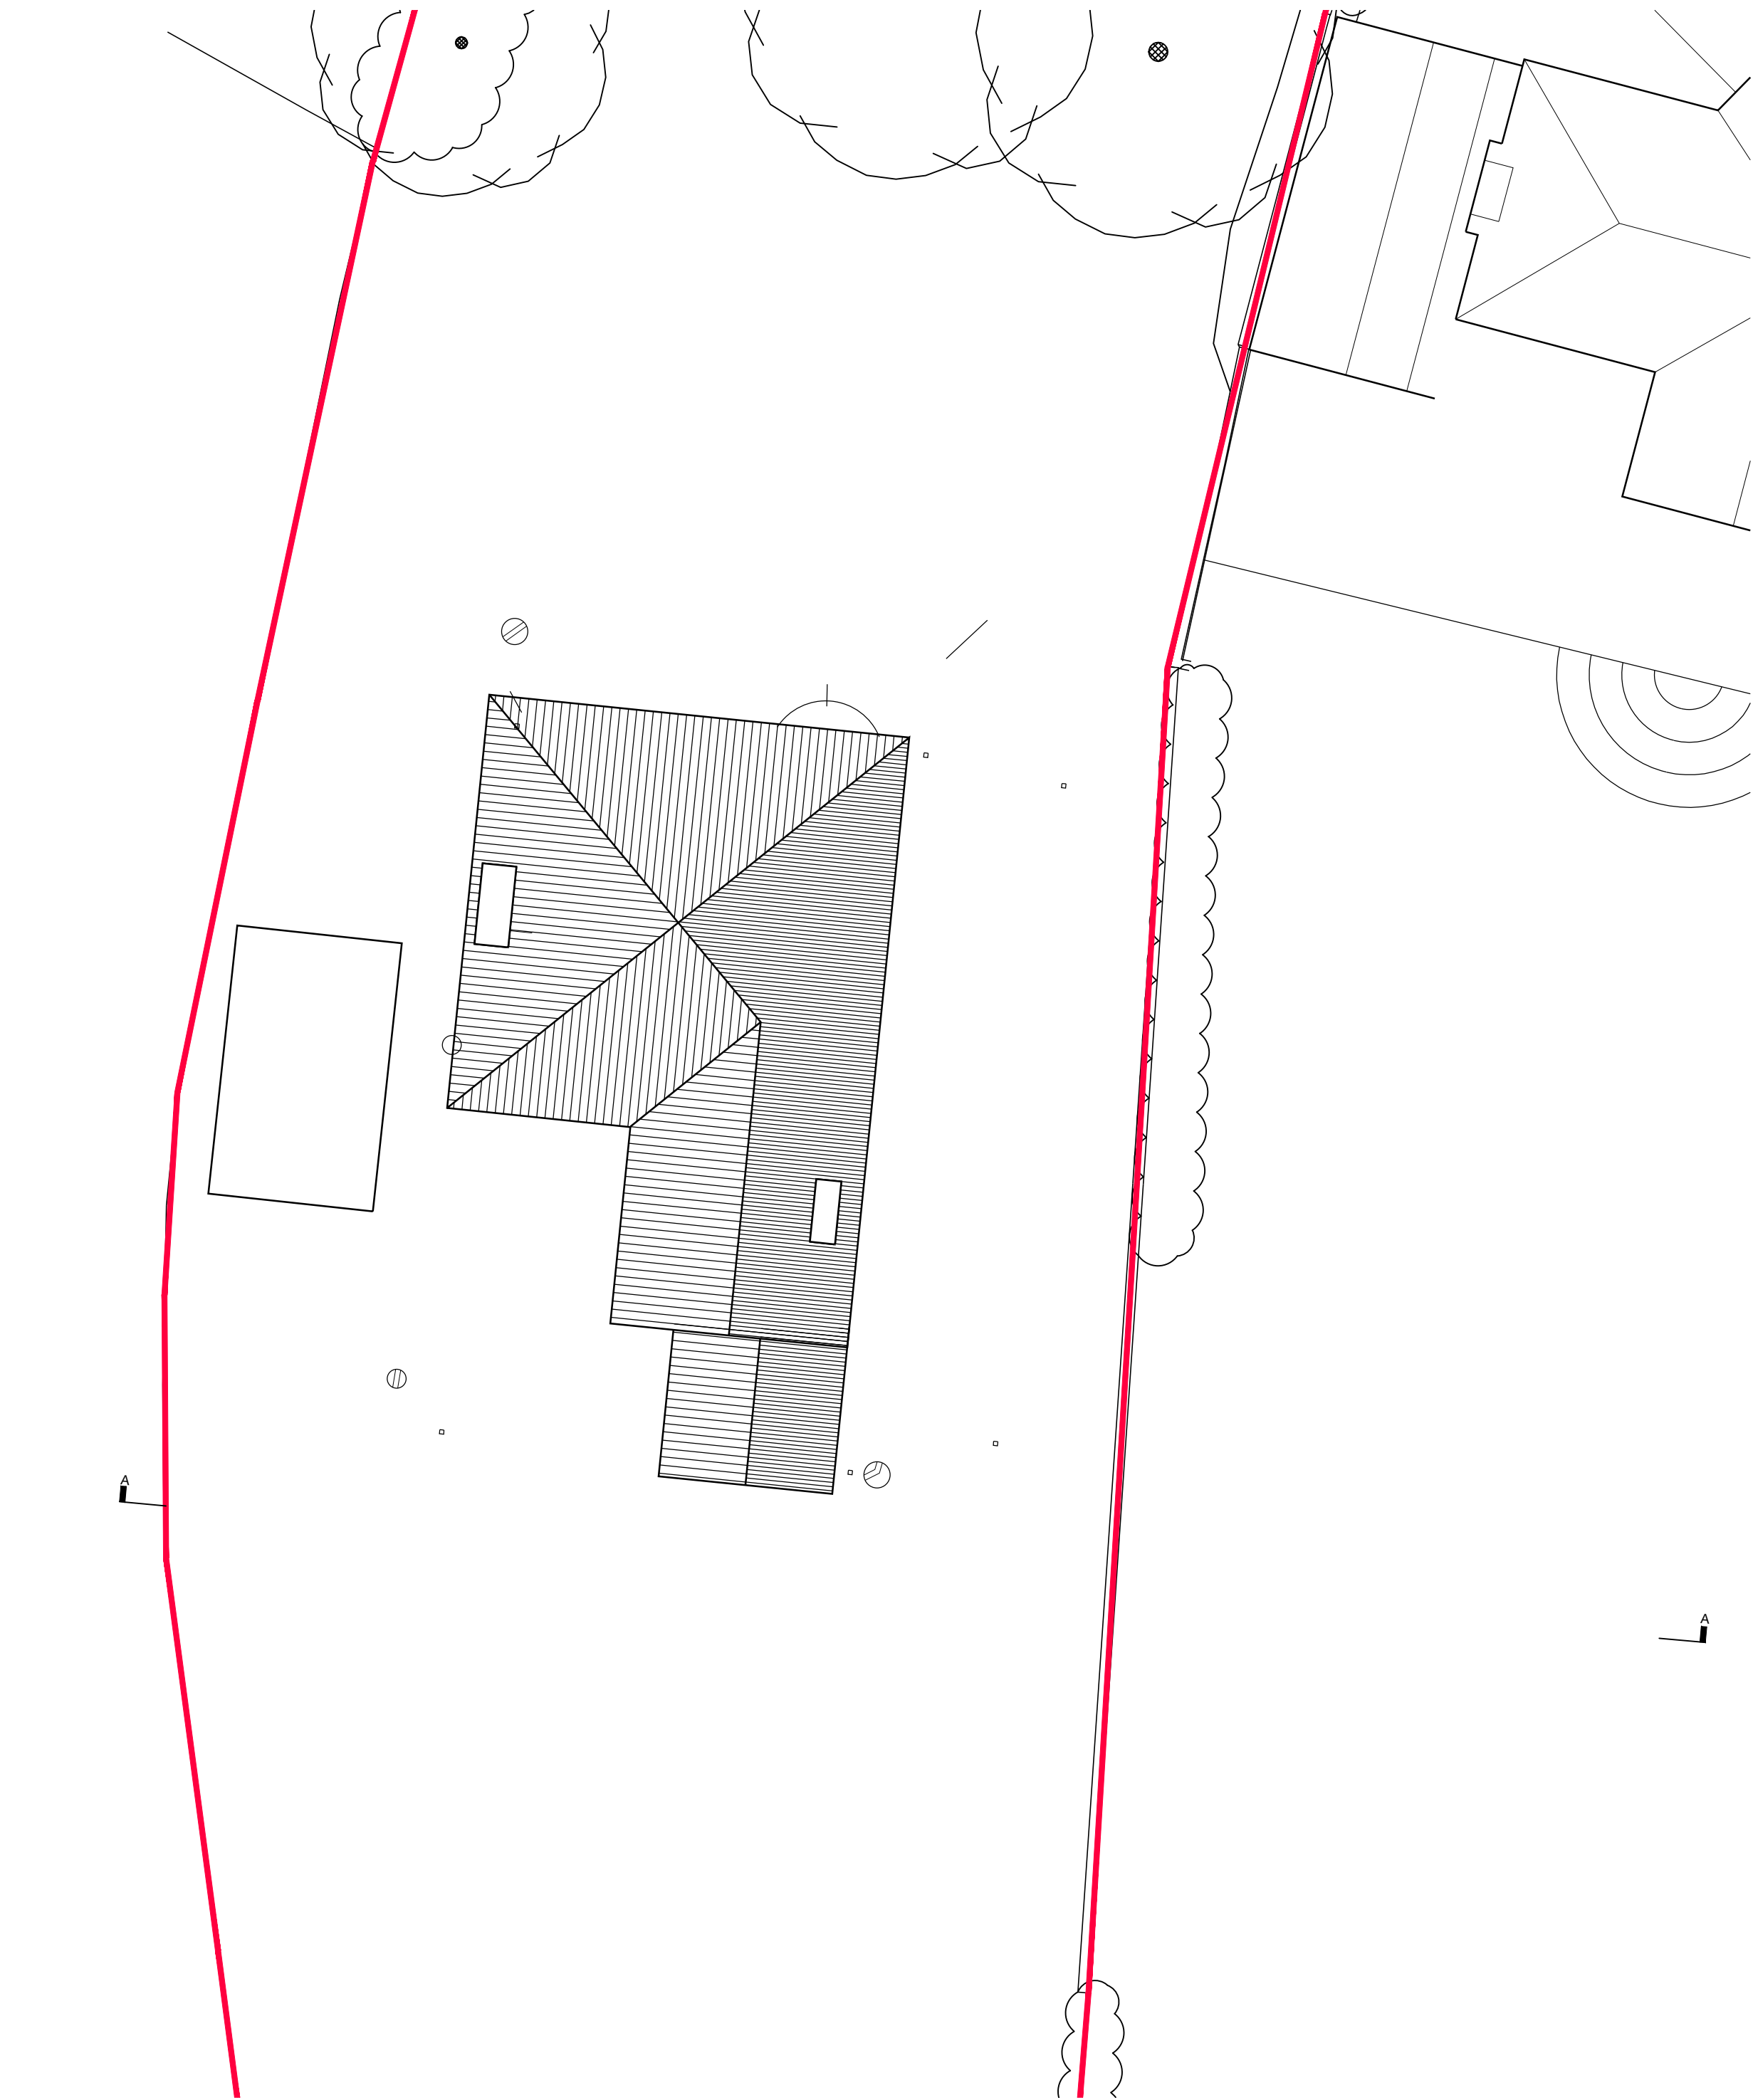


05 OS Map
Scale 1:1250

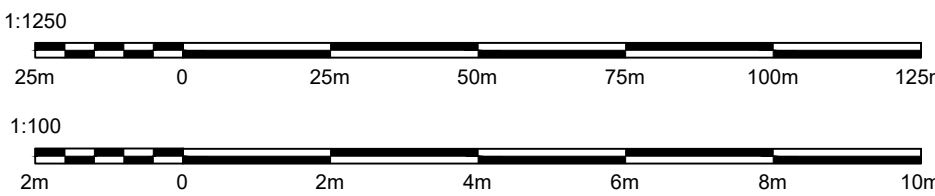


01 PRIOR TO APPROVAL
Scale 1:100

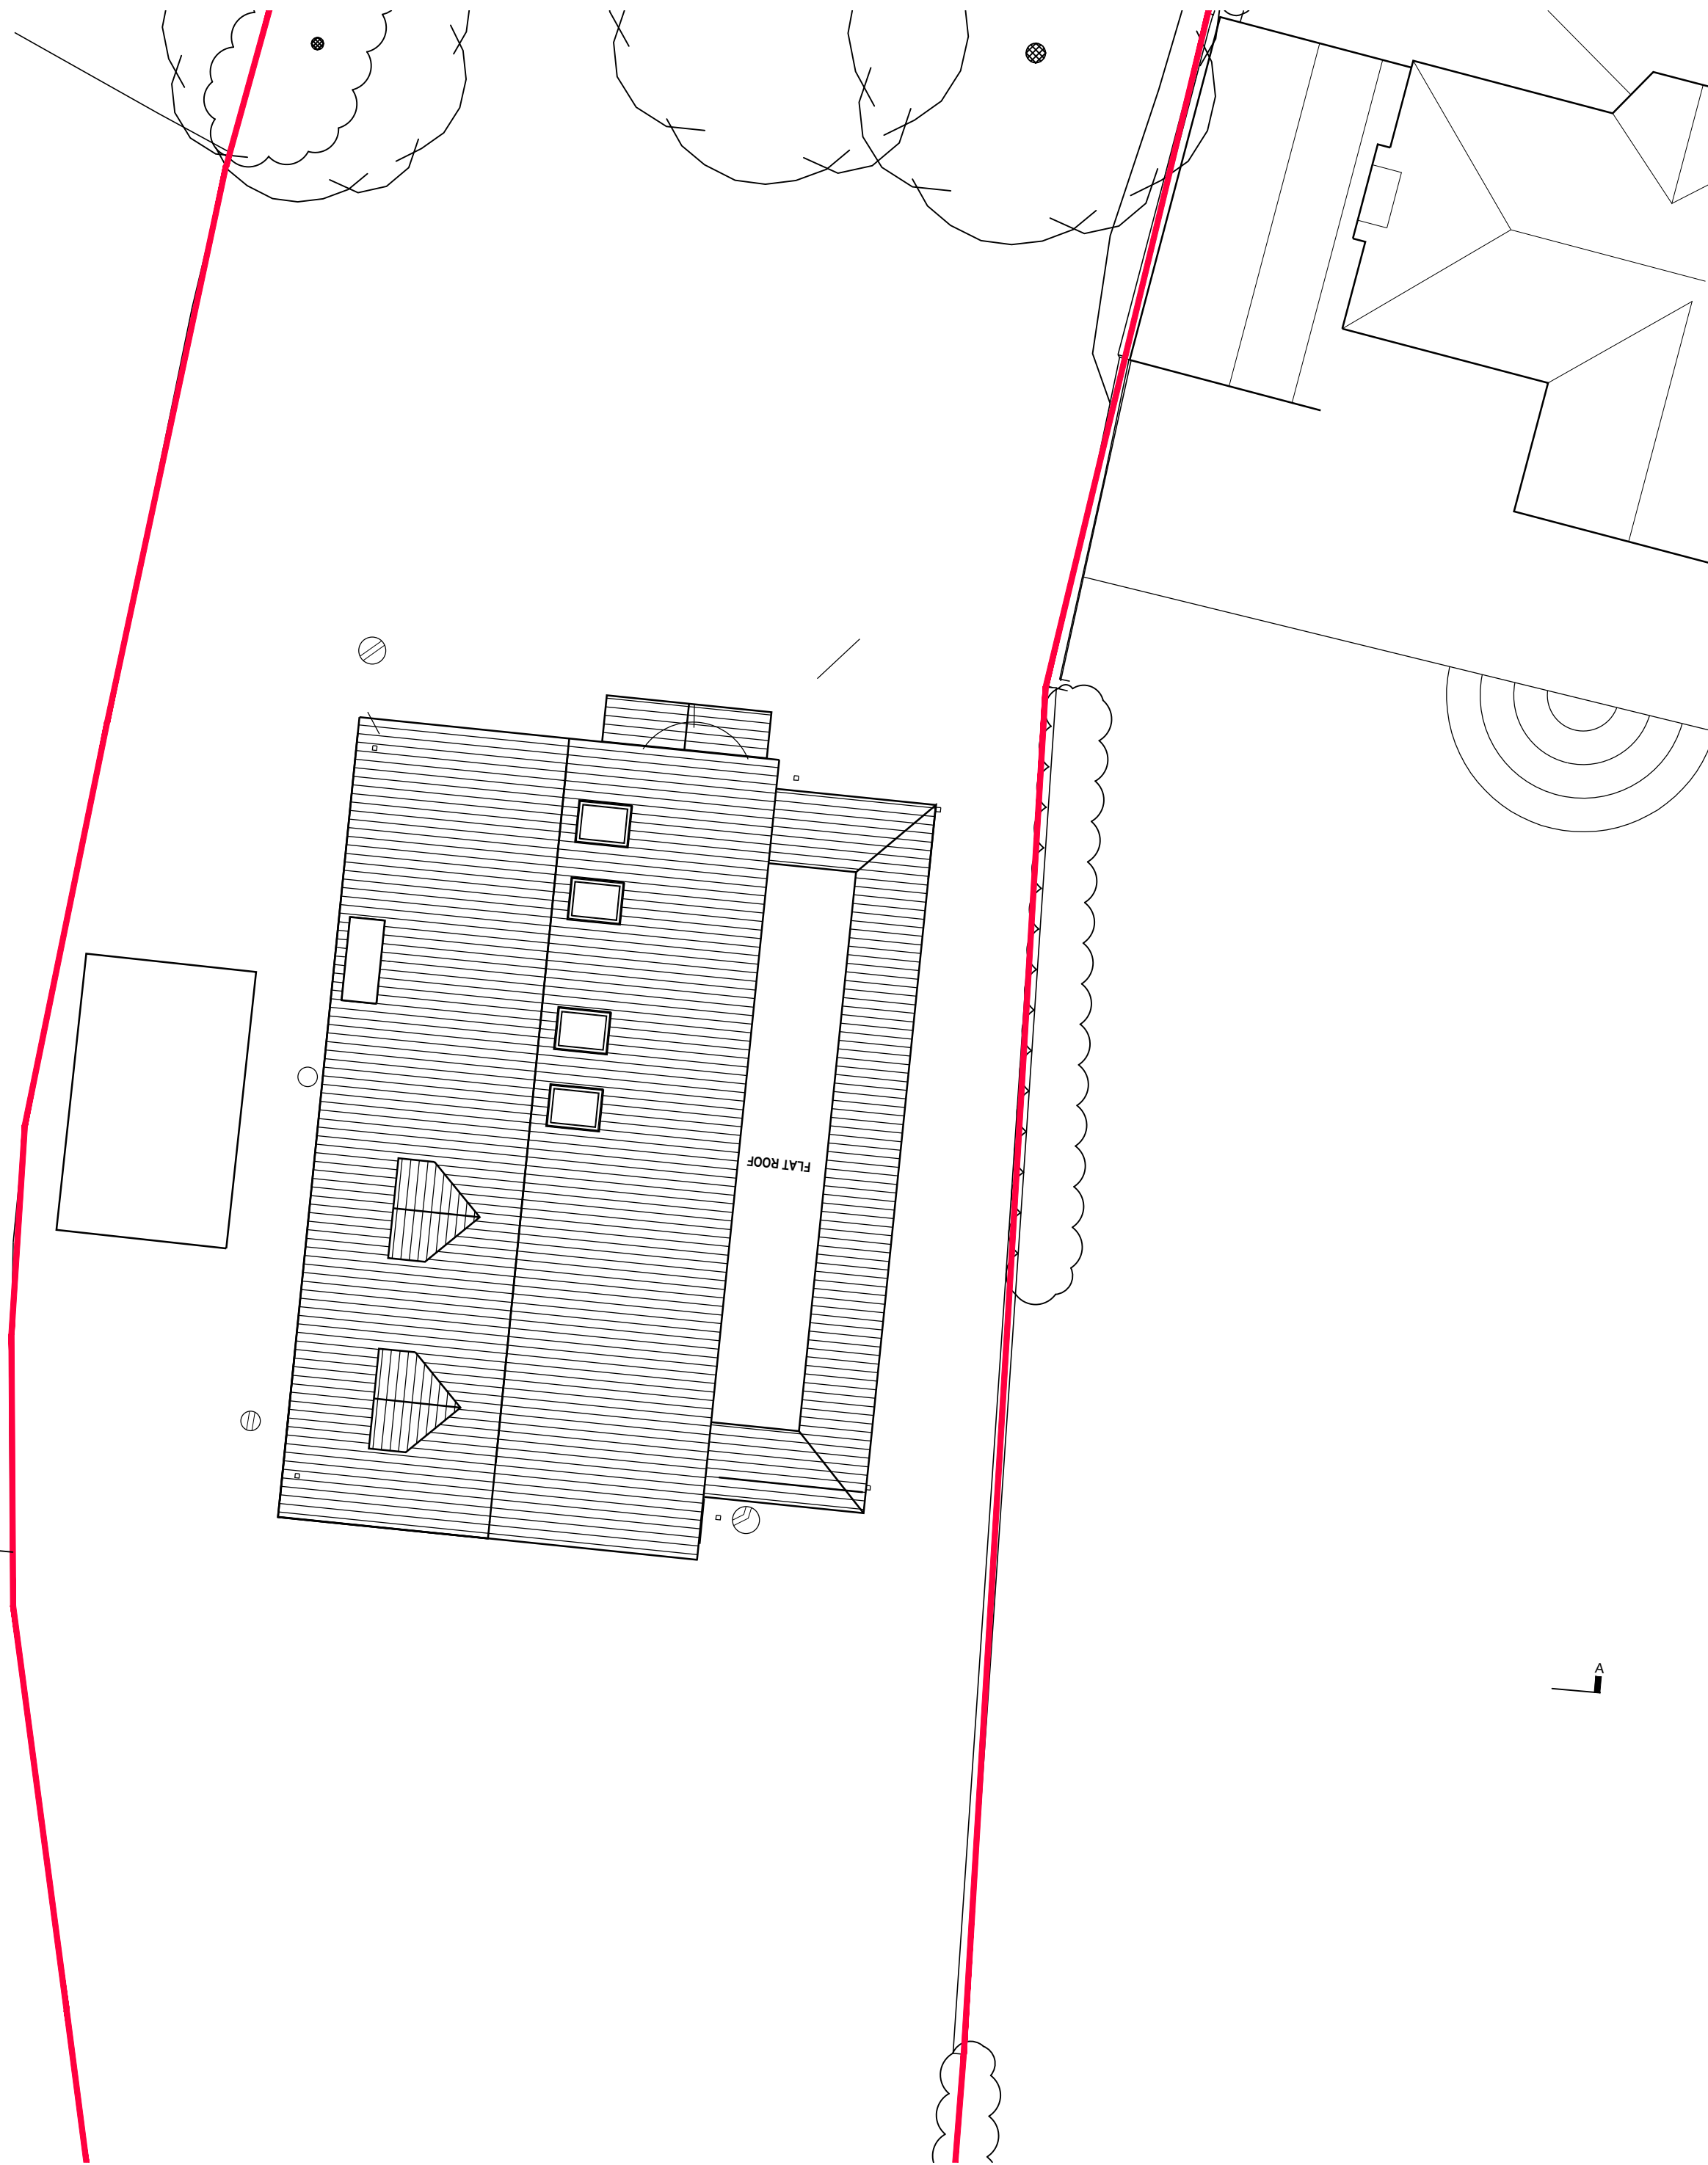


02 APPROVED DRAWING AS 23/00950/HOU
Scale 1:100

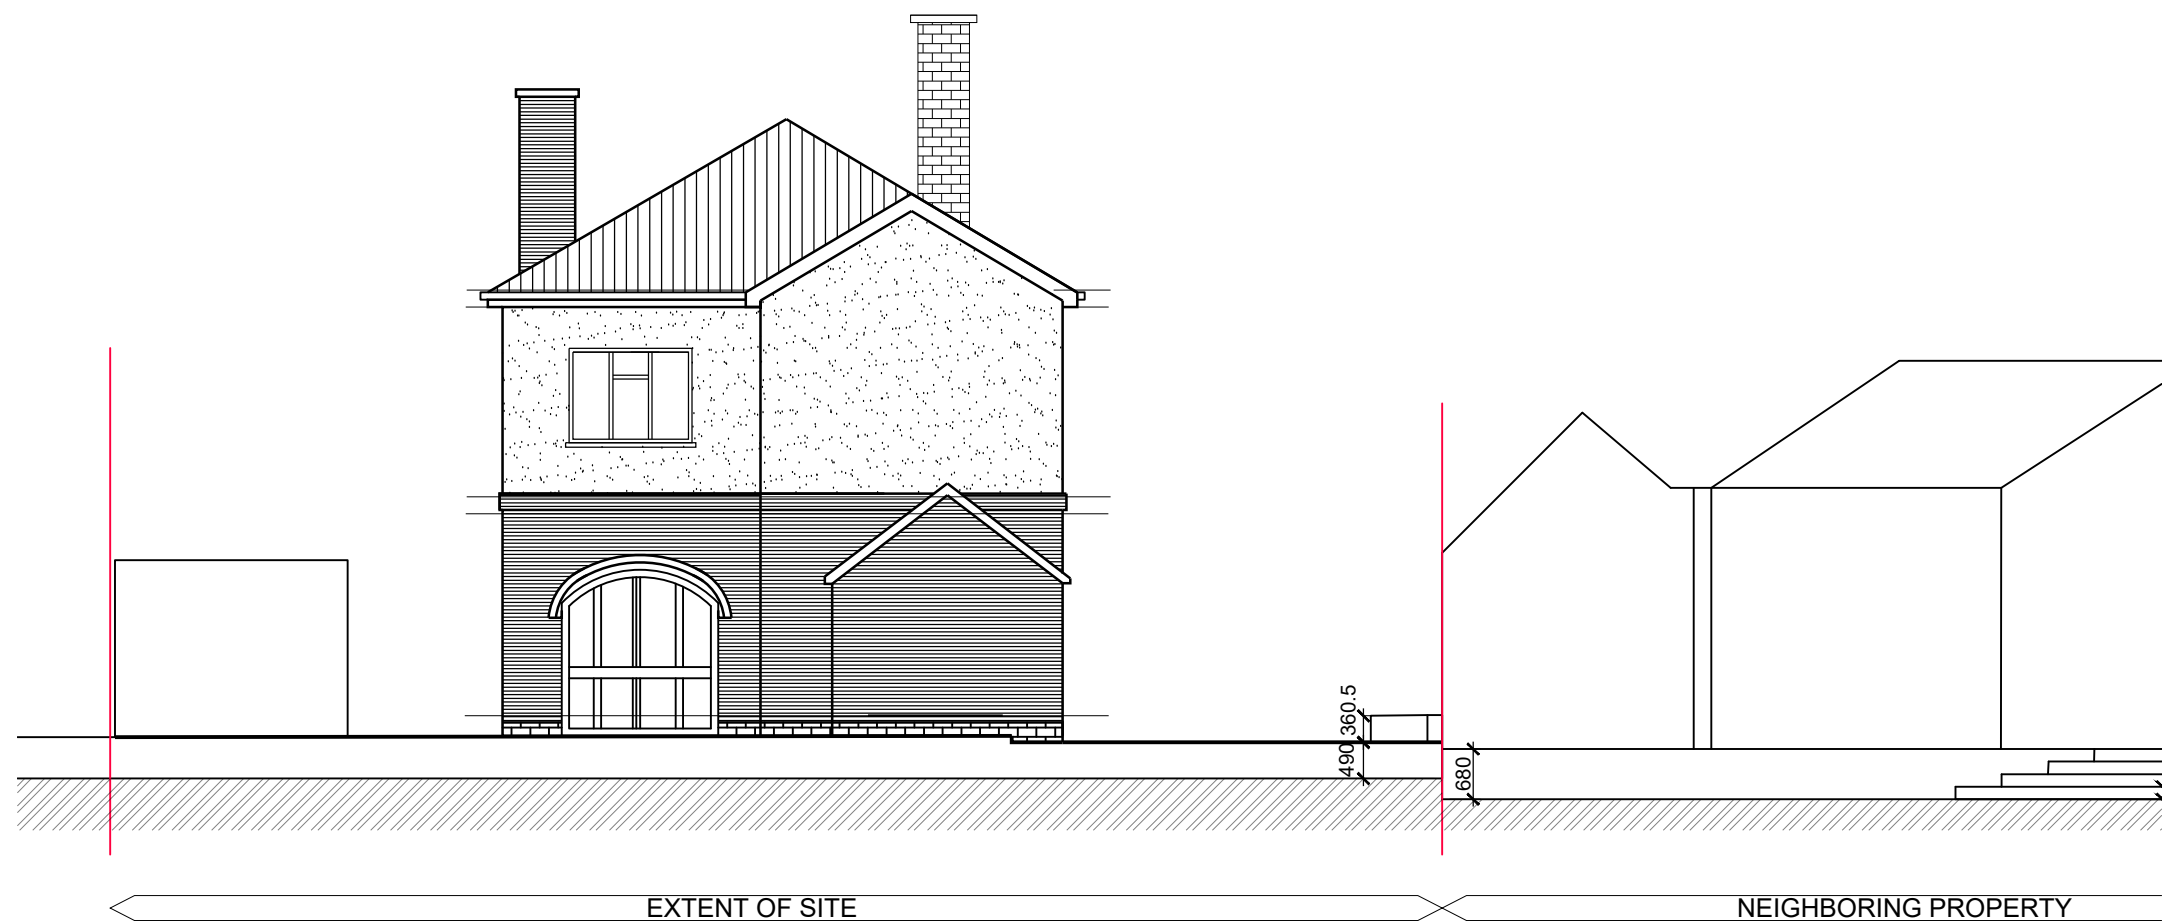

03 SITE SECTION PRIOR TO WORKS
Scale 1:100

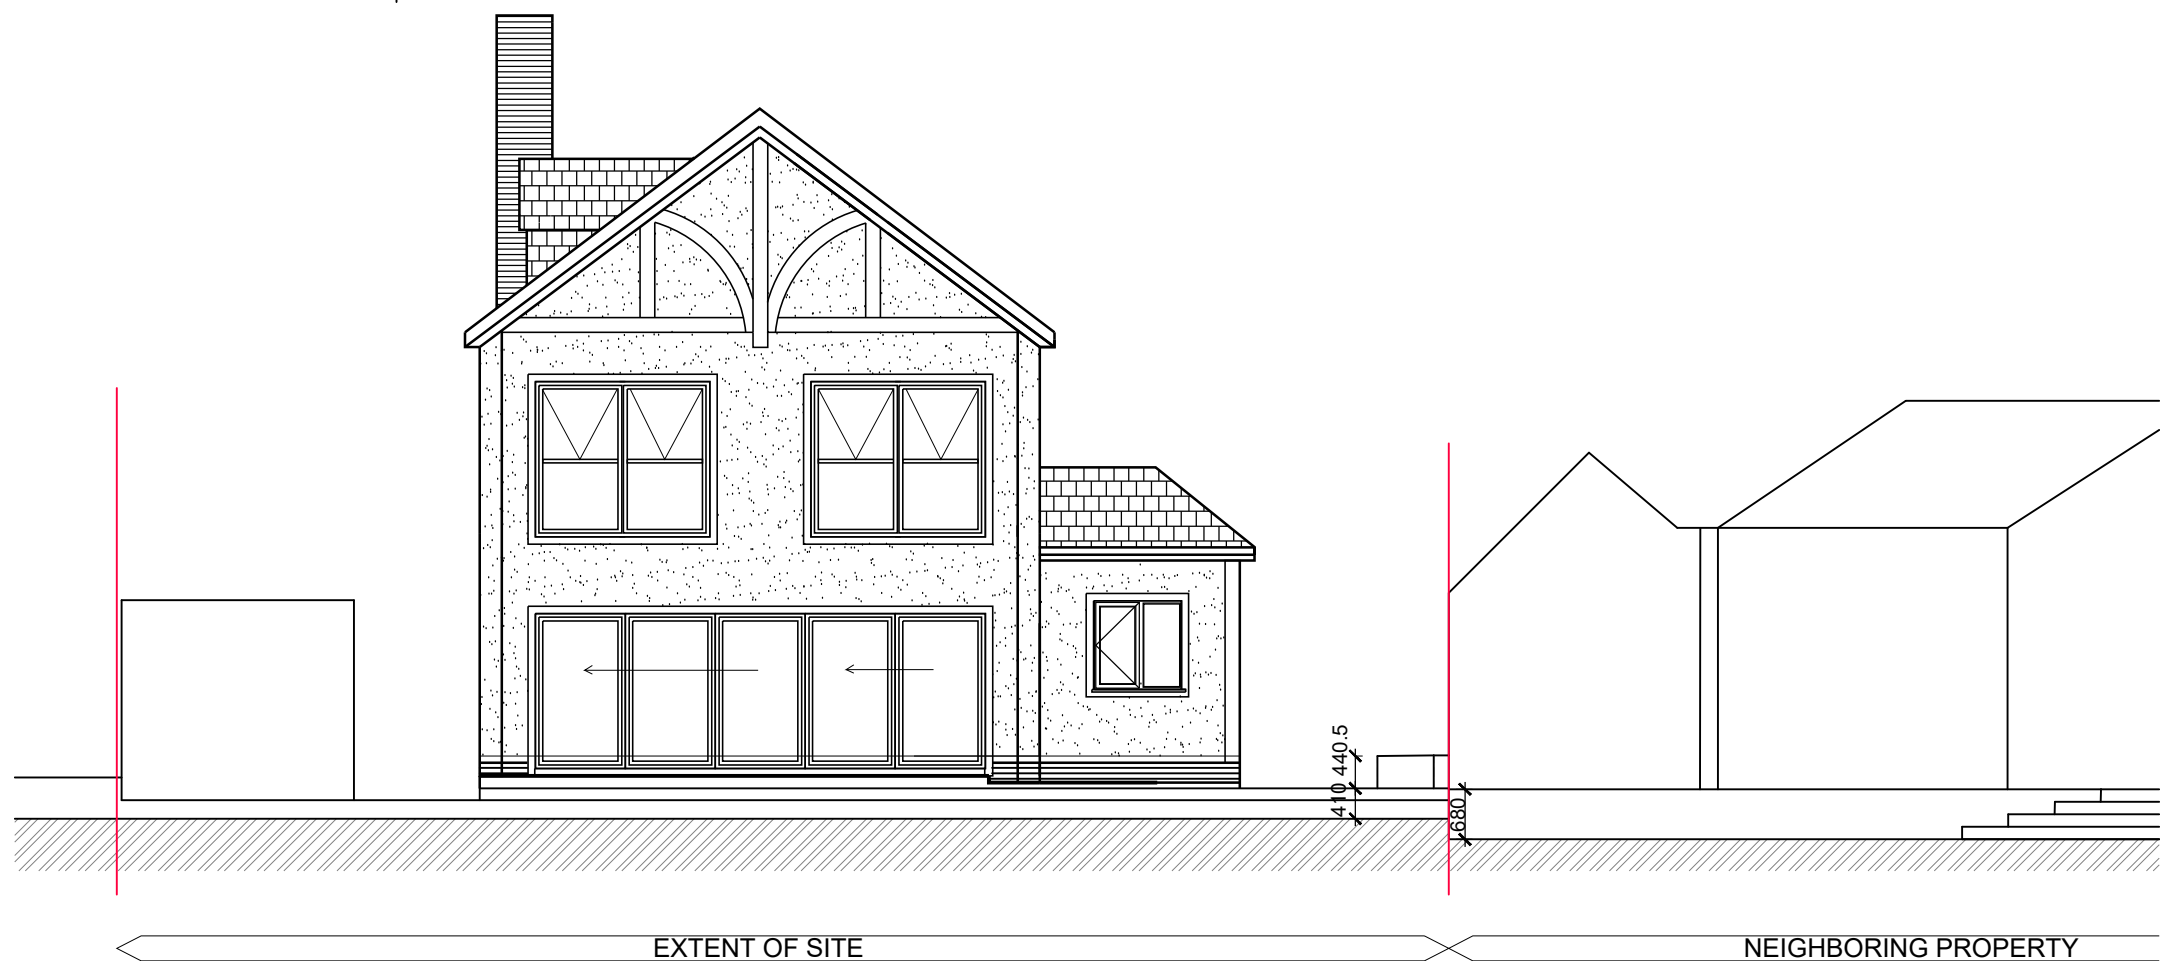

04 SITE SECTION APPROVED DRAWING AS 23/00950/HOU
Scale 1:100

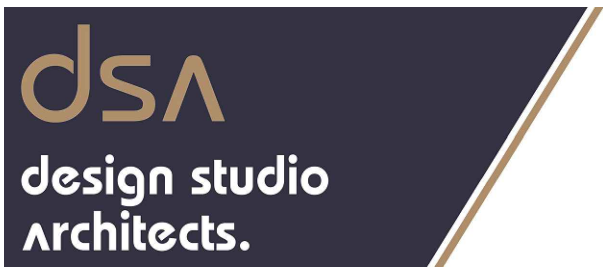

Regent House, 7 Upper King Street
Leicester, LE1 6XB

t:0116 251 0606 | w:ds-a.co.uk | e:info@ds-a.co.uk

Project Details:

Lukbinder Bath
14 Station Road
Ratby
Leicester
LE6 0JN

Drawing Name:

21116

Drawing Stage: SKETCH SCHEME

Drawn: CC Check: KS Date: 18/11/2025 Scale: 1:100 & 1:1250

Drawing Number:

21116 DSA ZZ XX DR A 300 P01

PROJECT CODE ORIGIN ZONE LEVEL TYPE ROLE NUMBER REVISION

