



COPYRIGHT NOTICE:
This drawing is the copyright of the Architects and may not be reproduced or used except by written permission.

@Crown copyright and database right(2014)
 Ordnance Survey license number 100047514


Notes
This drawing is to be read in conjunction with all relevant drawings and specifications.
Do not scale from this drawing. Use figured dimensions only. All levels and dimensions to be checked on site. All level and dimensional discrepancies are to be brought to the immediate attention of HSSP Architects Ltd.
Responsibility cannot be accepted for alteration and/or deviation from the design.
Copyright reserved. This drawing may only be used for the client and location specified in the title block. It may not be copied or disclosed to any other third party without prior written consent from HSSP Architects Ltd.
Prior to any works commencing on site, the engineer is to be contacted regarding all current status, revokes or regulatory approvals to the drawing.
All work is to be carried out in accordance with the relevant Building Regulations and applicable British Standard Code of Practice. All relevant dimensions and levels to be ascertained or checked and verified on site before specific areas of work requirements and structural engineers design.

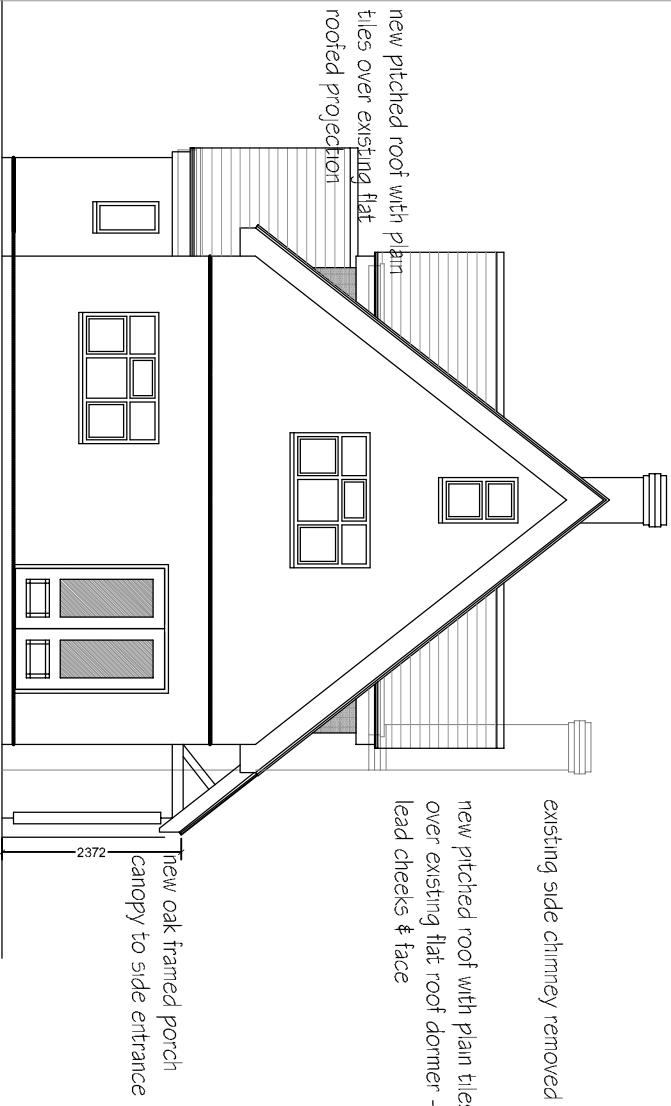


PROPOSED ELEVATION A-A [SOUTH]
SCALE 1:100

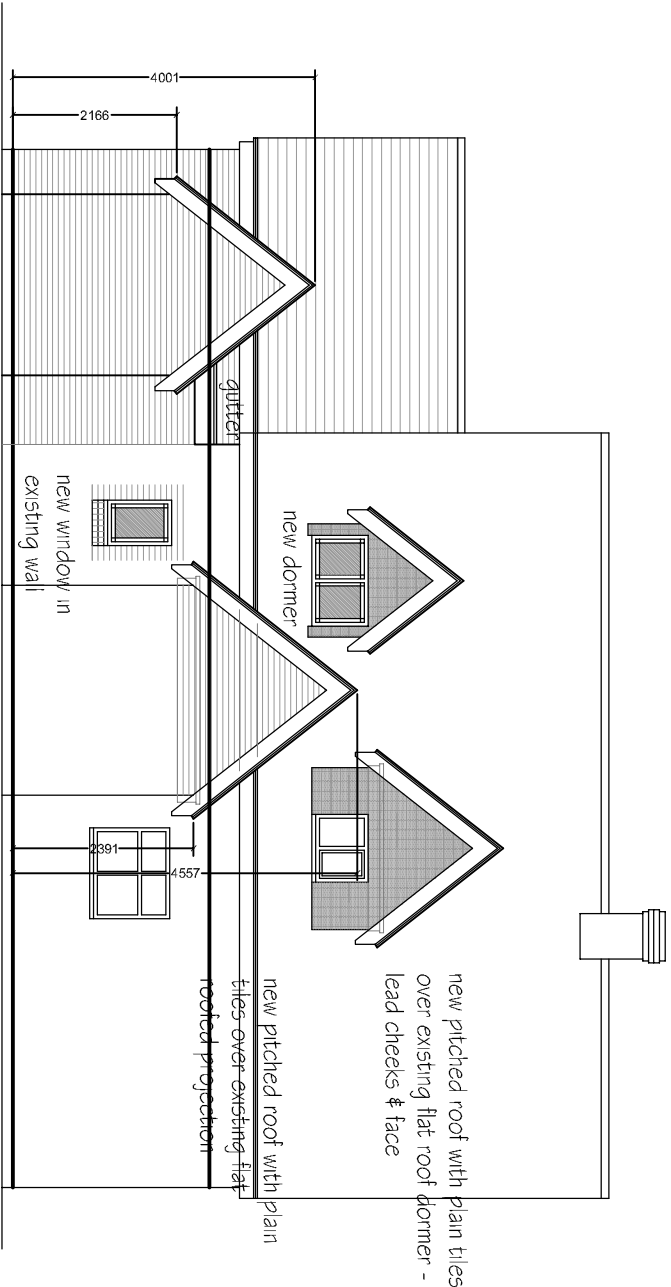

PROPOSED ELEVATION C-C [WEST]
SCALE 1:100

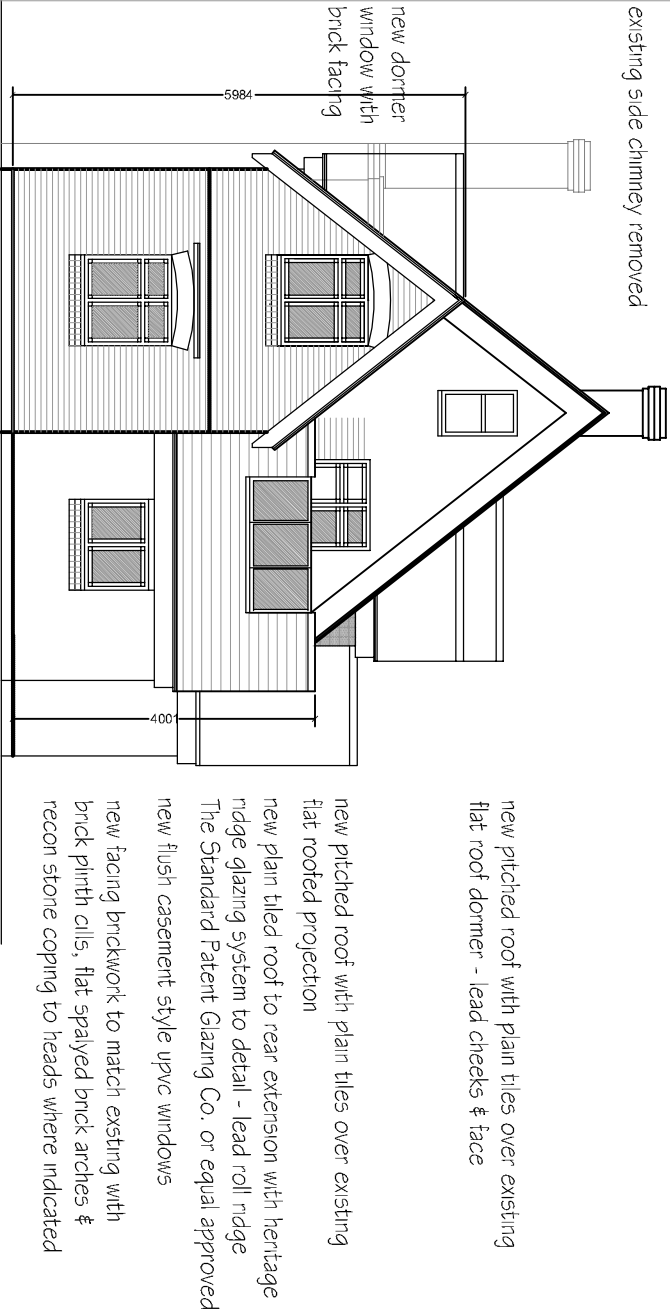

PROPOSED ELEVATION B-B [NORTH]
SCALE 1:100

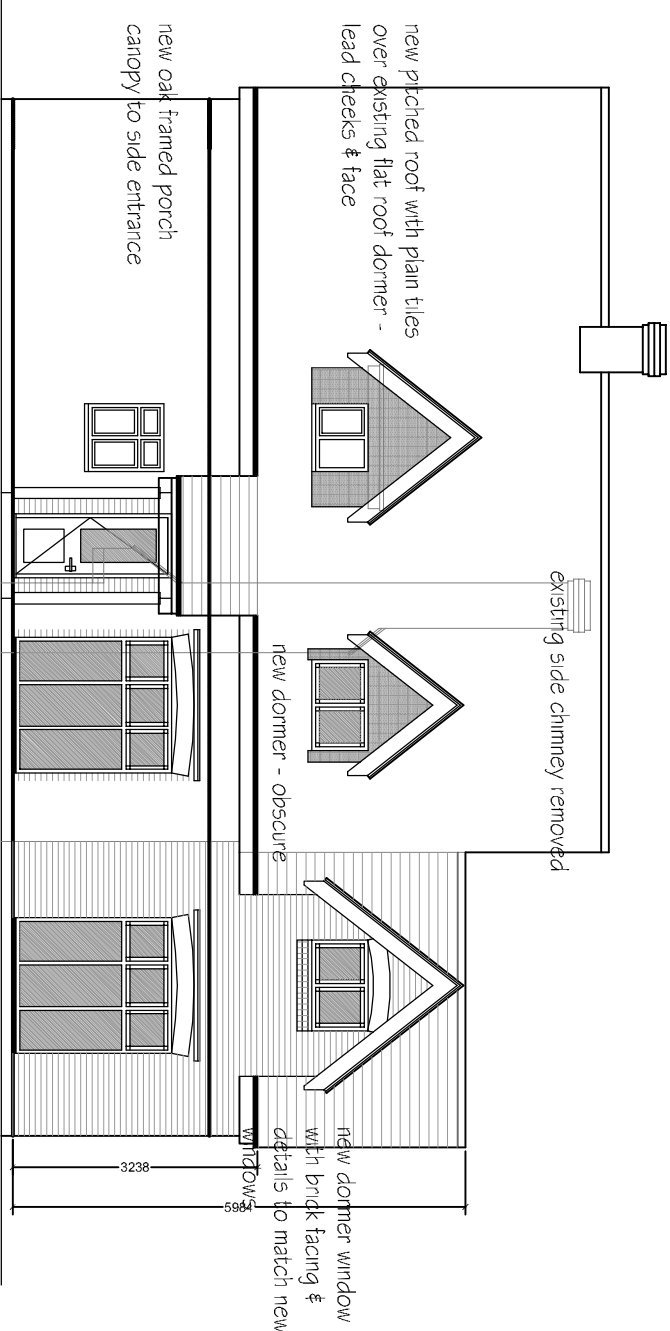

PROPOSED ELEVATION D-D [EAST]
SCALE 1:100

form new opening
with head detail to
match new openings



Pera Innovation Park, Nottingham Road
Melton Mowbray, LE13 0PB

Telephone: 01664 563 288 Fax: 01664 503 360
E-Mail: info@hssparchitects.co.uk Web: www.hssparchitects.co.uk

Project:
Proposed Extensions to
Rose Cottage, Church Walk
Shackerstone
Mr & Mrs Clough

Title:
Proposed Elevations

Scale:	Drawn:	Checked:	Date:
1:100	NC	NC	Sep 2017
Drawing No:	Revision:		
7/540-03-03	C		