08/00467/FUL

- 8 MAY 2008

REVISIONS		DATE	
		CHKD	

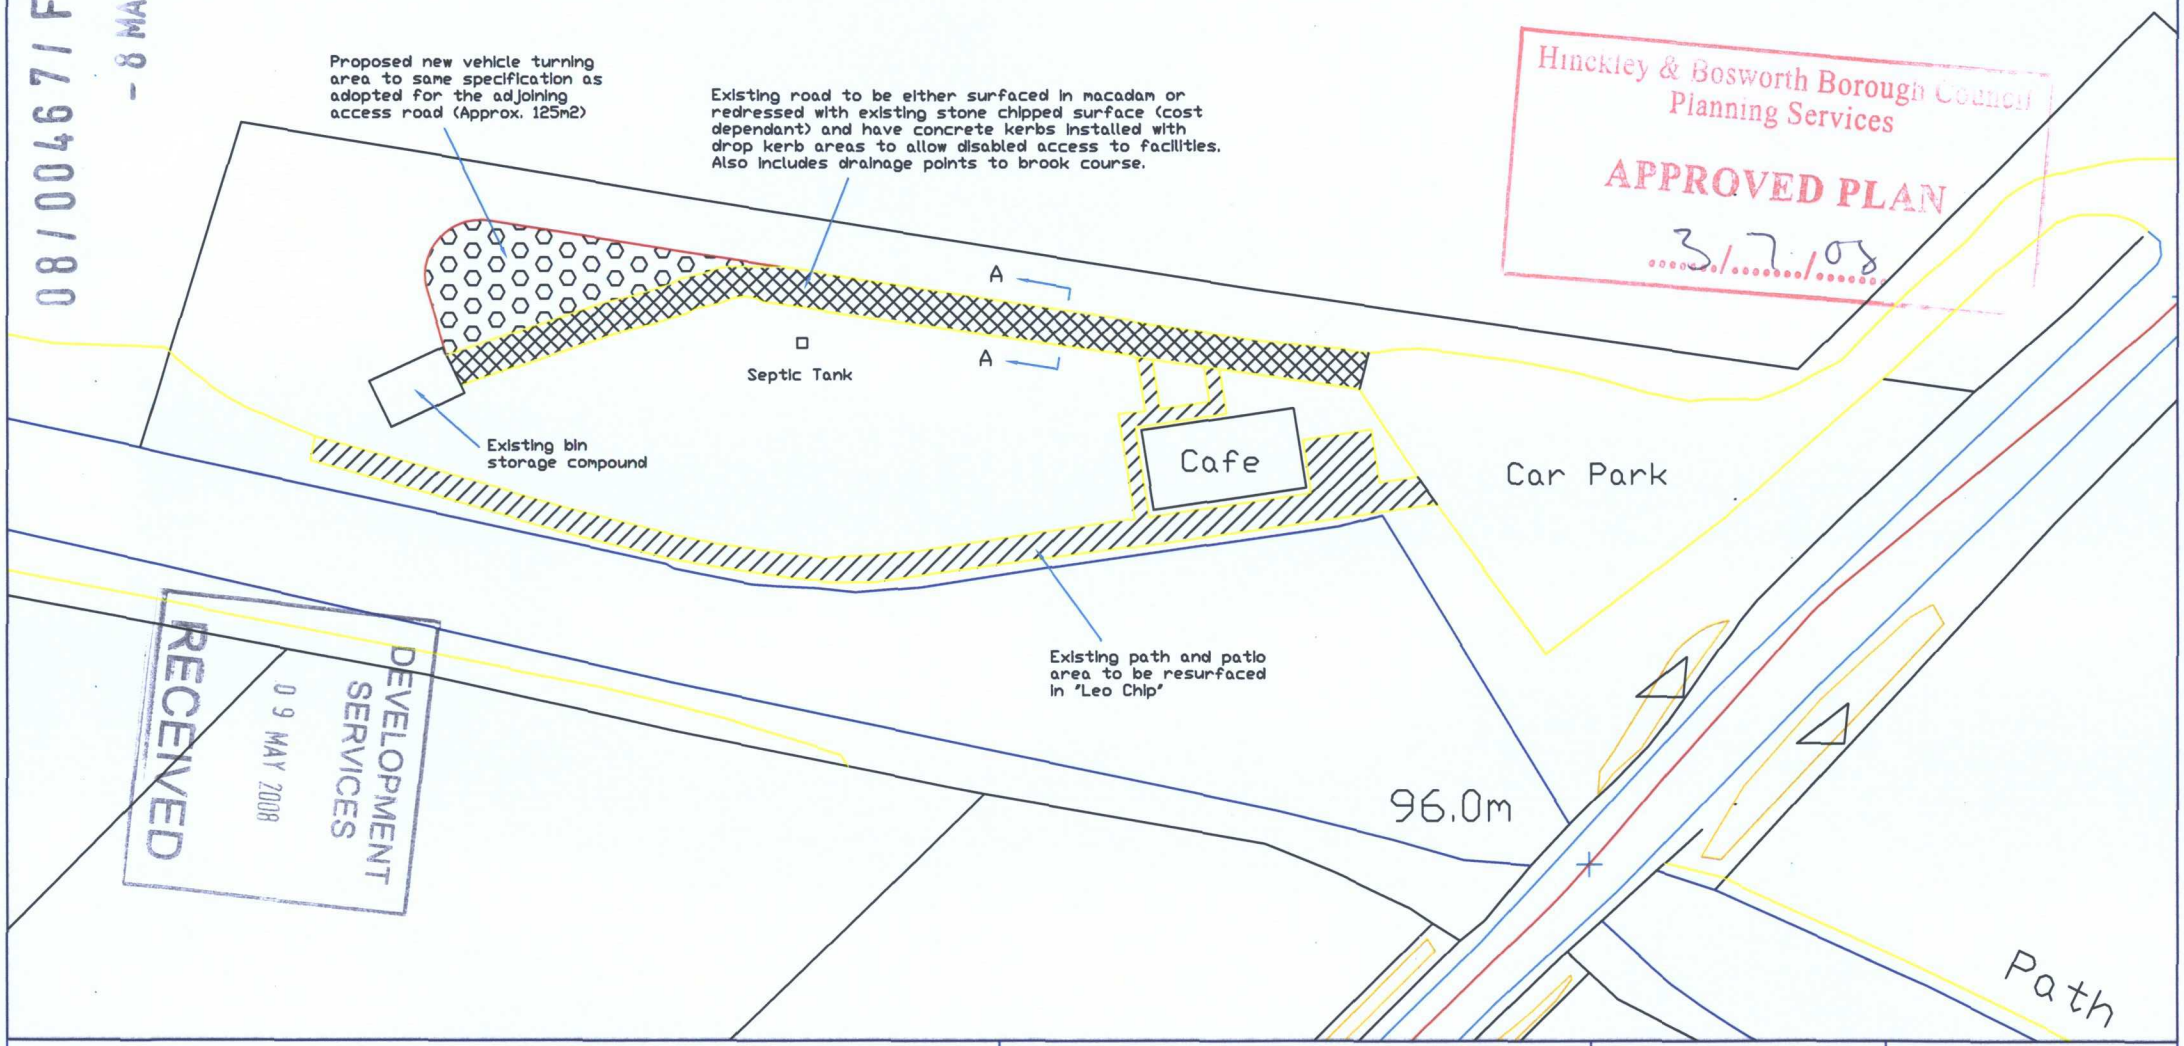

Hinckley & Bosworth Borough Council
Planning Services
APPROVED PLAN
3/7/08

RECEIVED
DEVELOPMENT SERVICES
09 MAY 2008

Quay Place
92–93 Edward Street
Birmingham, B1 2RA

Tel: 0121 200 7400
Fax: 0121 200 7401/02/03

www.britishwaterways.co.uk

Copyright Reserved British Waterways

British Waterways
West Midlands Waterway

TITLE	DRAWN BY	DESIGNED BY
ASHBY CANAL SUTTON CHENEY DETAILED PLAN	DJF	
	CHECKED BY	APPROVED BY
	DATE MARCH '08	SCALE 1:750 @ A4
DRAWING STATUS FOR INFORMATION	DRG. NO. SC/AS-019 - 04	FUNC. LOCATION AS-019