




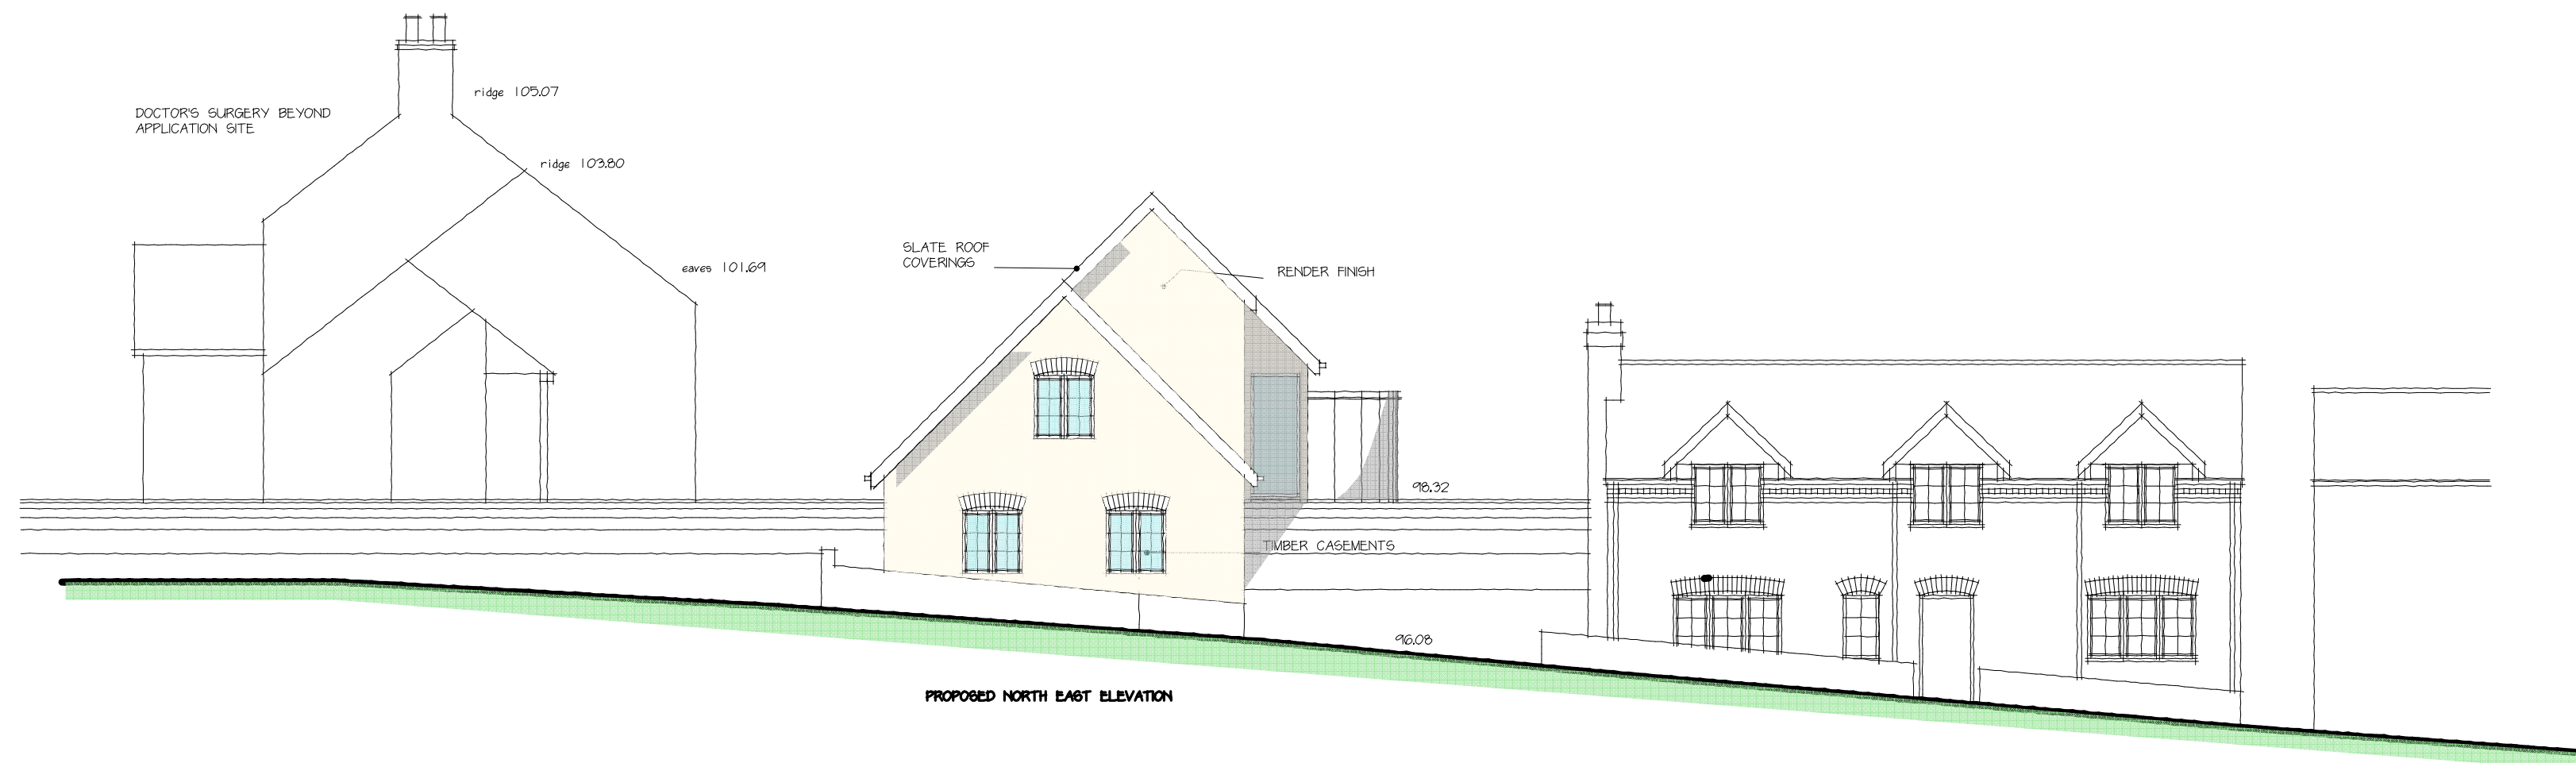


PROPOSED NORTH EAST ELEVATION

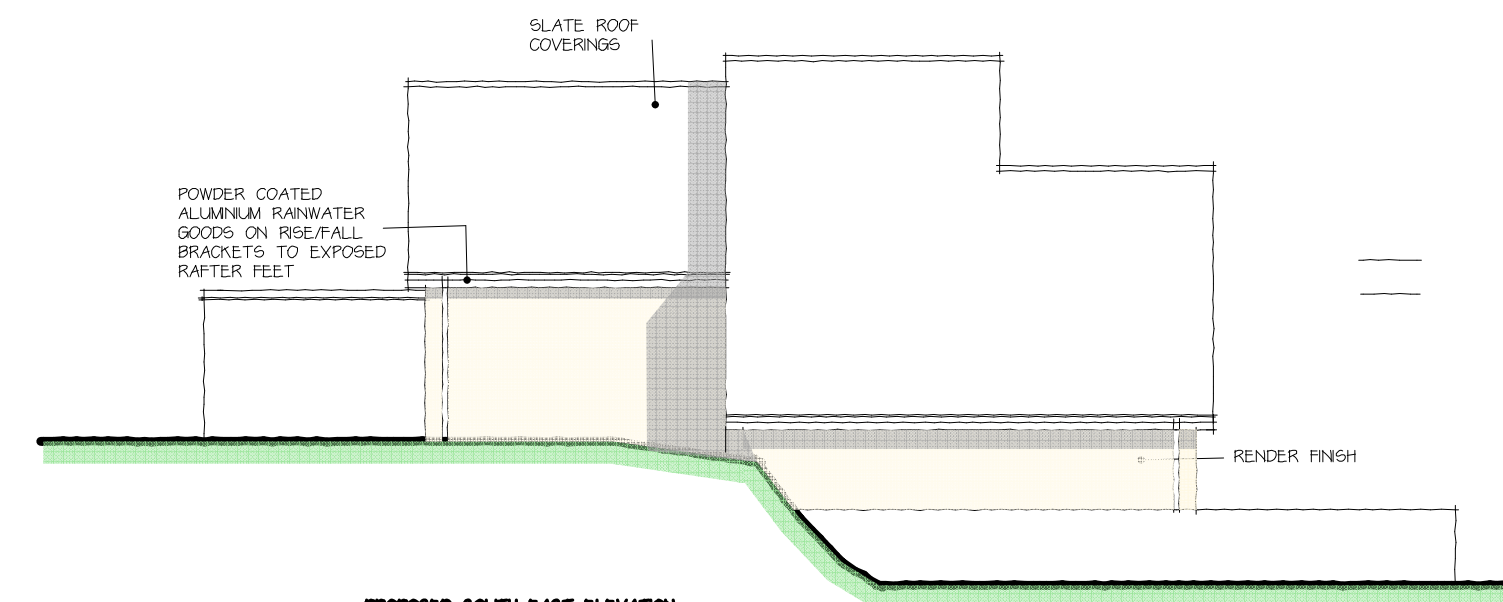


PROPOSED SOUTH EAST ELEVATION

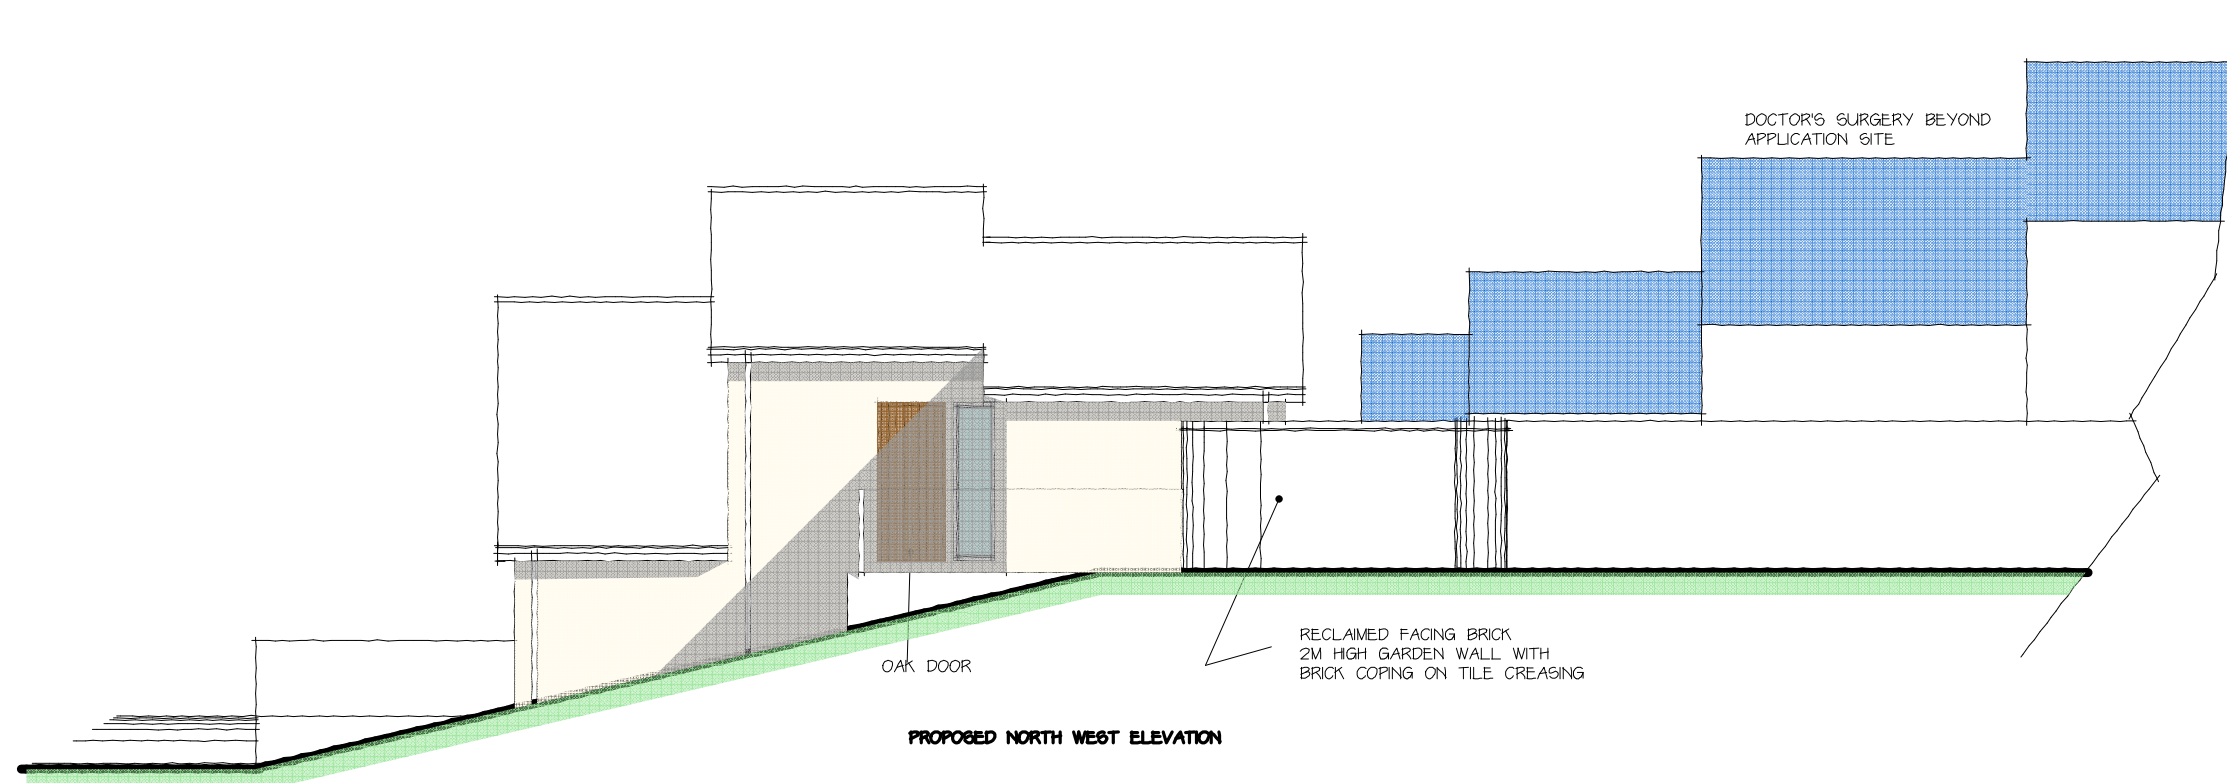


PROPOSED NORTH WEST ELEVATION

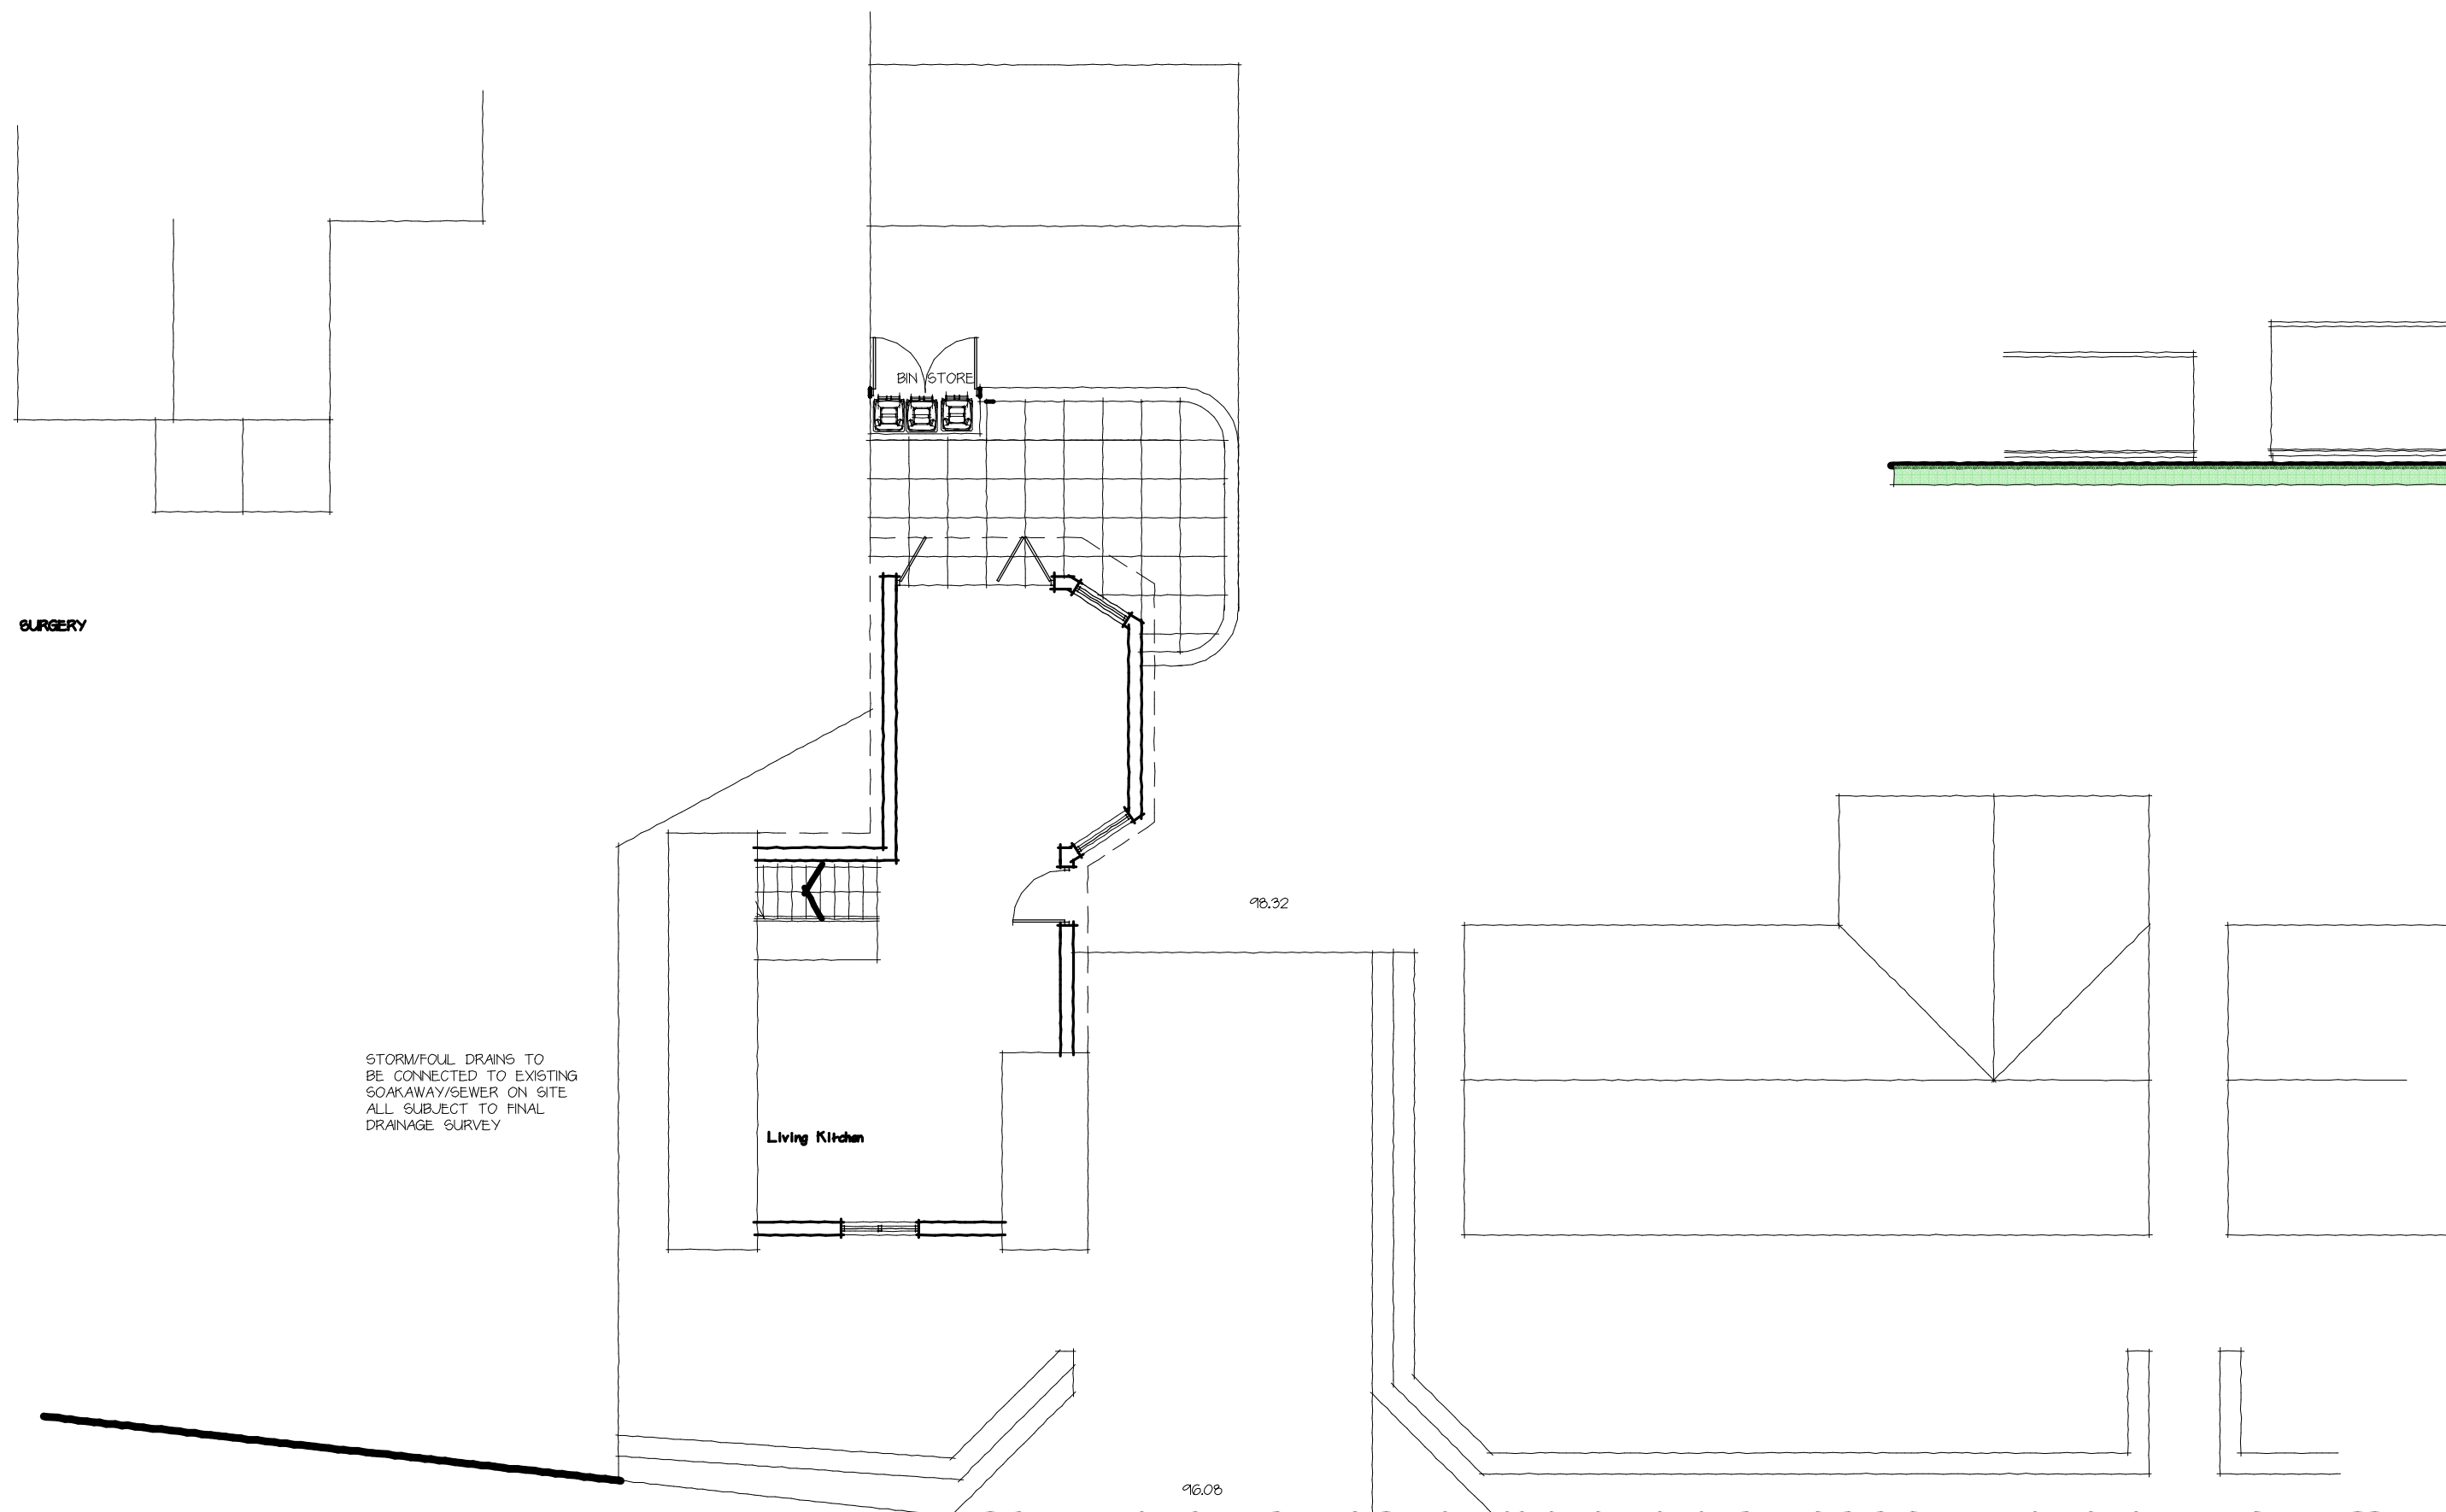

PROPOSED LAYOUT

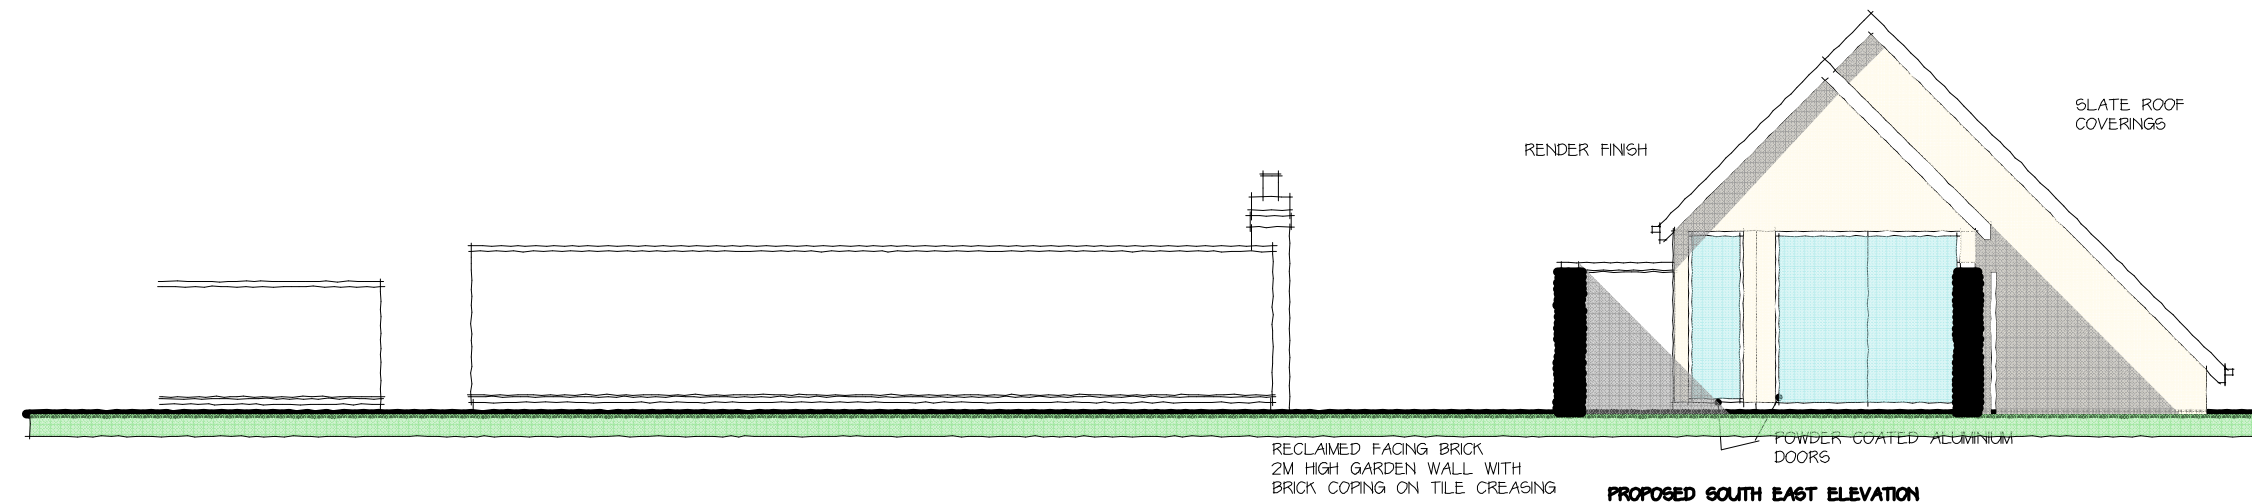

PROPOSED SOUTH EAST ELEVATION

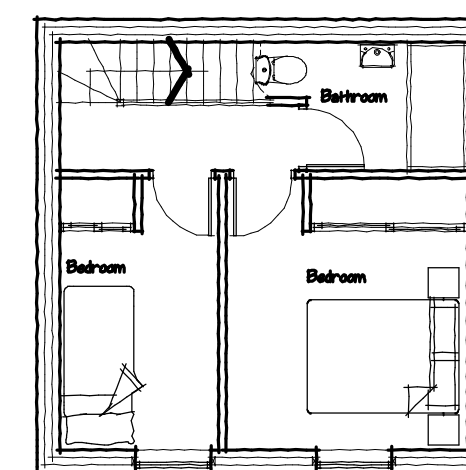

PROPOSED LOWER GROUND FLOOR LAYOUT



This Drawing is the Copyright of J.E.D. Design (A.S.) Ltd and is not to be reproduced without prior consent

REVISIONS

Rev	Description	Date	By
A	SCALE BAR/LOWER GROUND ADD	11.12.23	TMB

NOTES

Job:
Proposed Dwelling
Rookery Lane,
Groby,
Leics.
For
MR W. HARRISON

Title:
Planning

Scale:	Drwg No:	Date:	Rev:
1:100	3119/1	May 21	A

J.E.D. Design
(Architectural Services) Ltd
Member of the Chartered Institute of Architectural Technologists
The Drawing Room, Gunnsbrook Close, Great Bowden, Leics, LE16 7HB
Email: jed@jedconnect.com Mobile: 07760 224851