


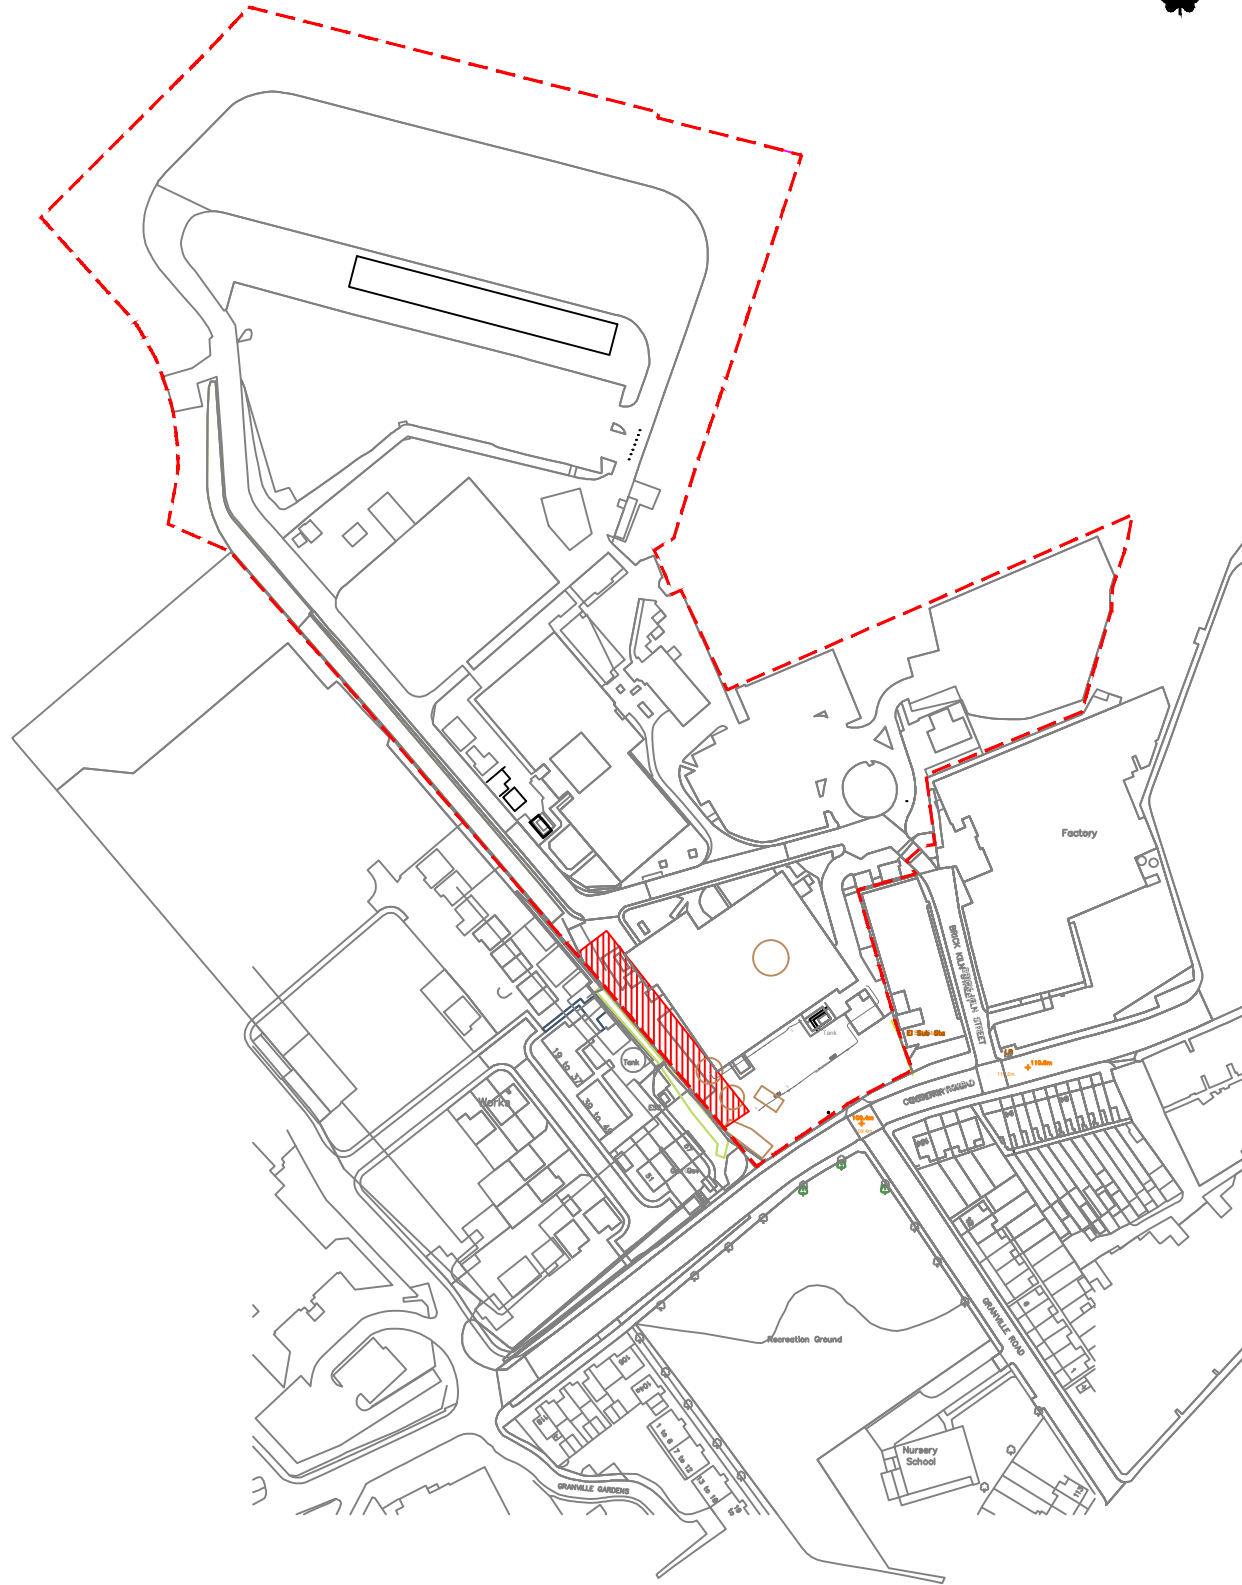

LEGEND

Grid ref: 442064.10, 293815.60

Site boundary

Remedial treatment area

1	Updated for company branding	21/04/22
0	Issued for comment	08/08/19
REV	COMMENT	DATE



Unit 8, Commerce Park Brunel Road Theale Reading RG7 4AB 01189 167340	Columbus House Greenmeadow Springs Tongwynlais Cardiff CF15 7NE 02920 358636	enquiries@englobecorp.com www.englobecorp.com
--	---	--

Client
nationalgrid

Project
Hinckley Operation Centre

Title
Site Location Plan

Drawn by GEP	Checked KS	Date 08/08/19	Authorised Date
Original Scale N.T.S	Date 08/08/19	Rev 1	Page A3

Drawing Number
D1795/A1