


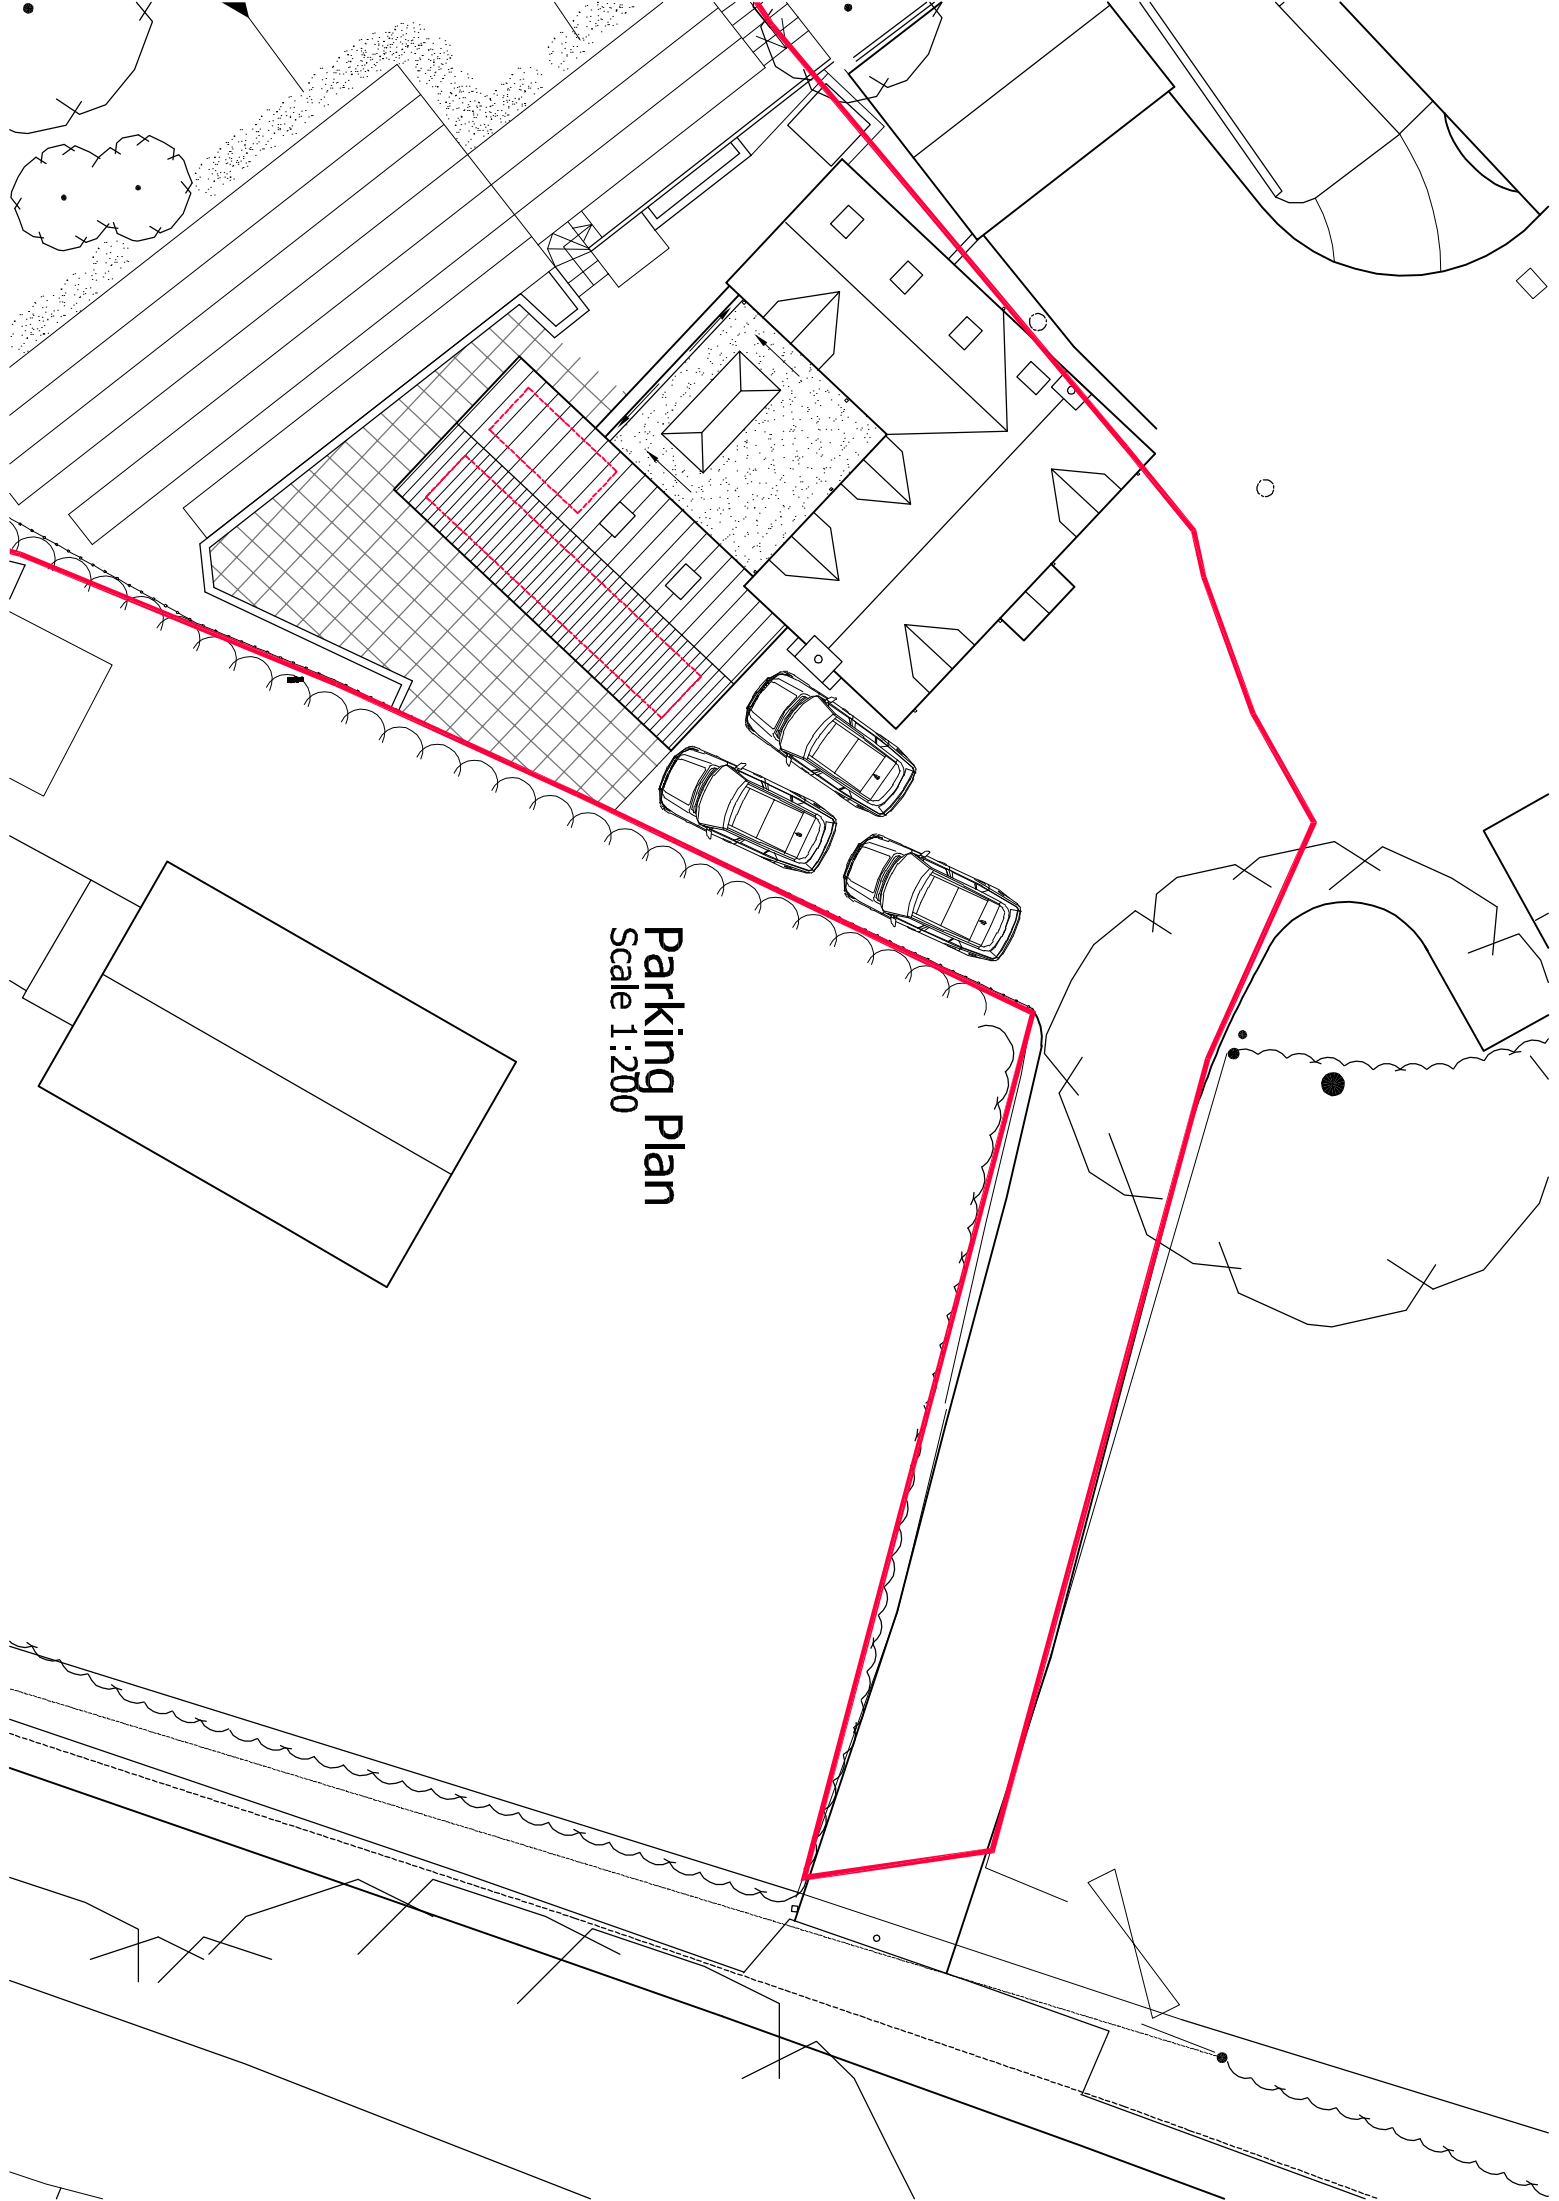

Parking Plan
Scale 1:200