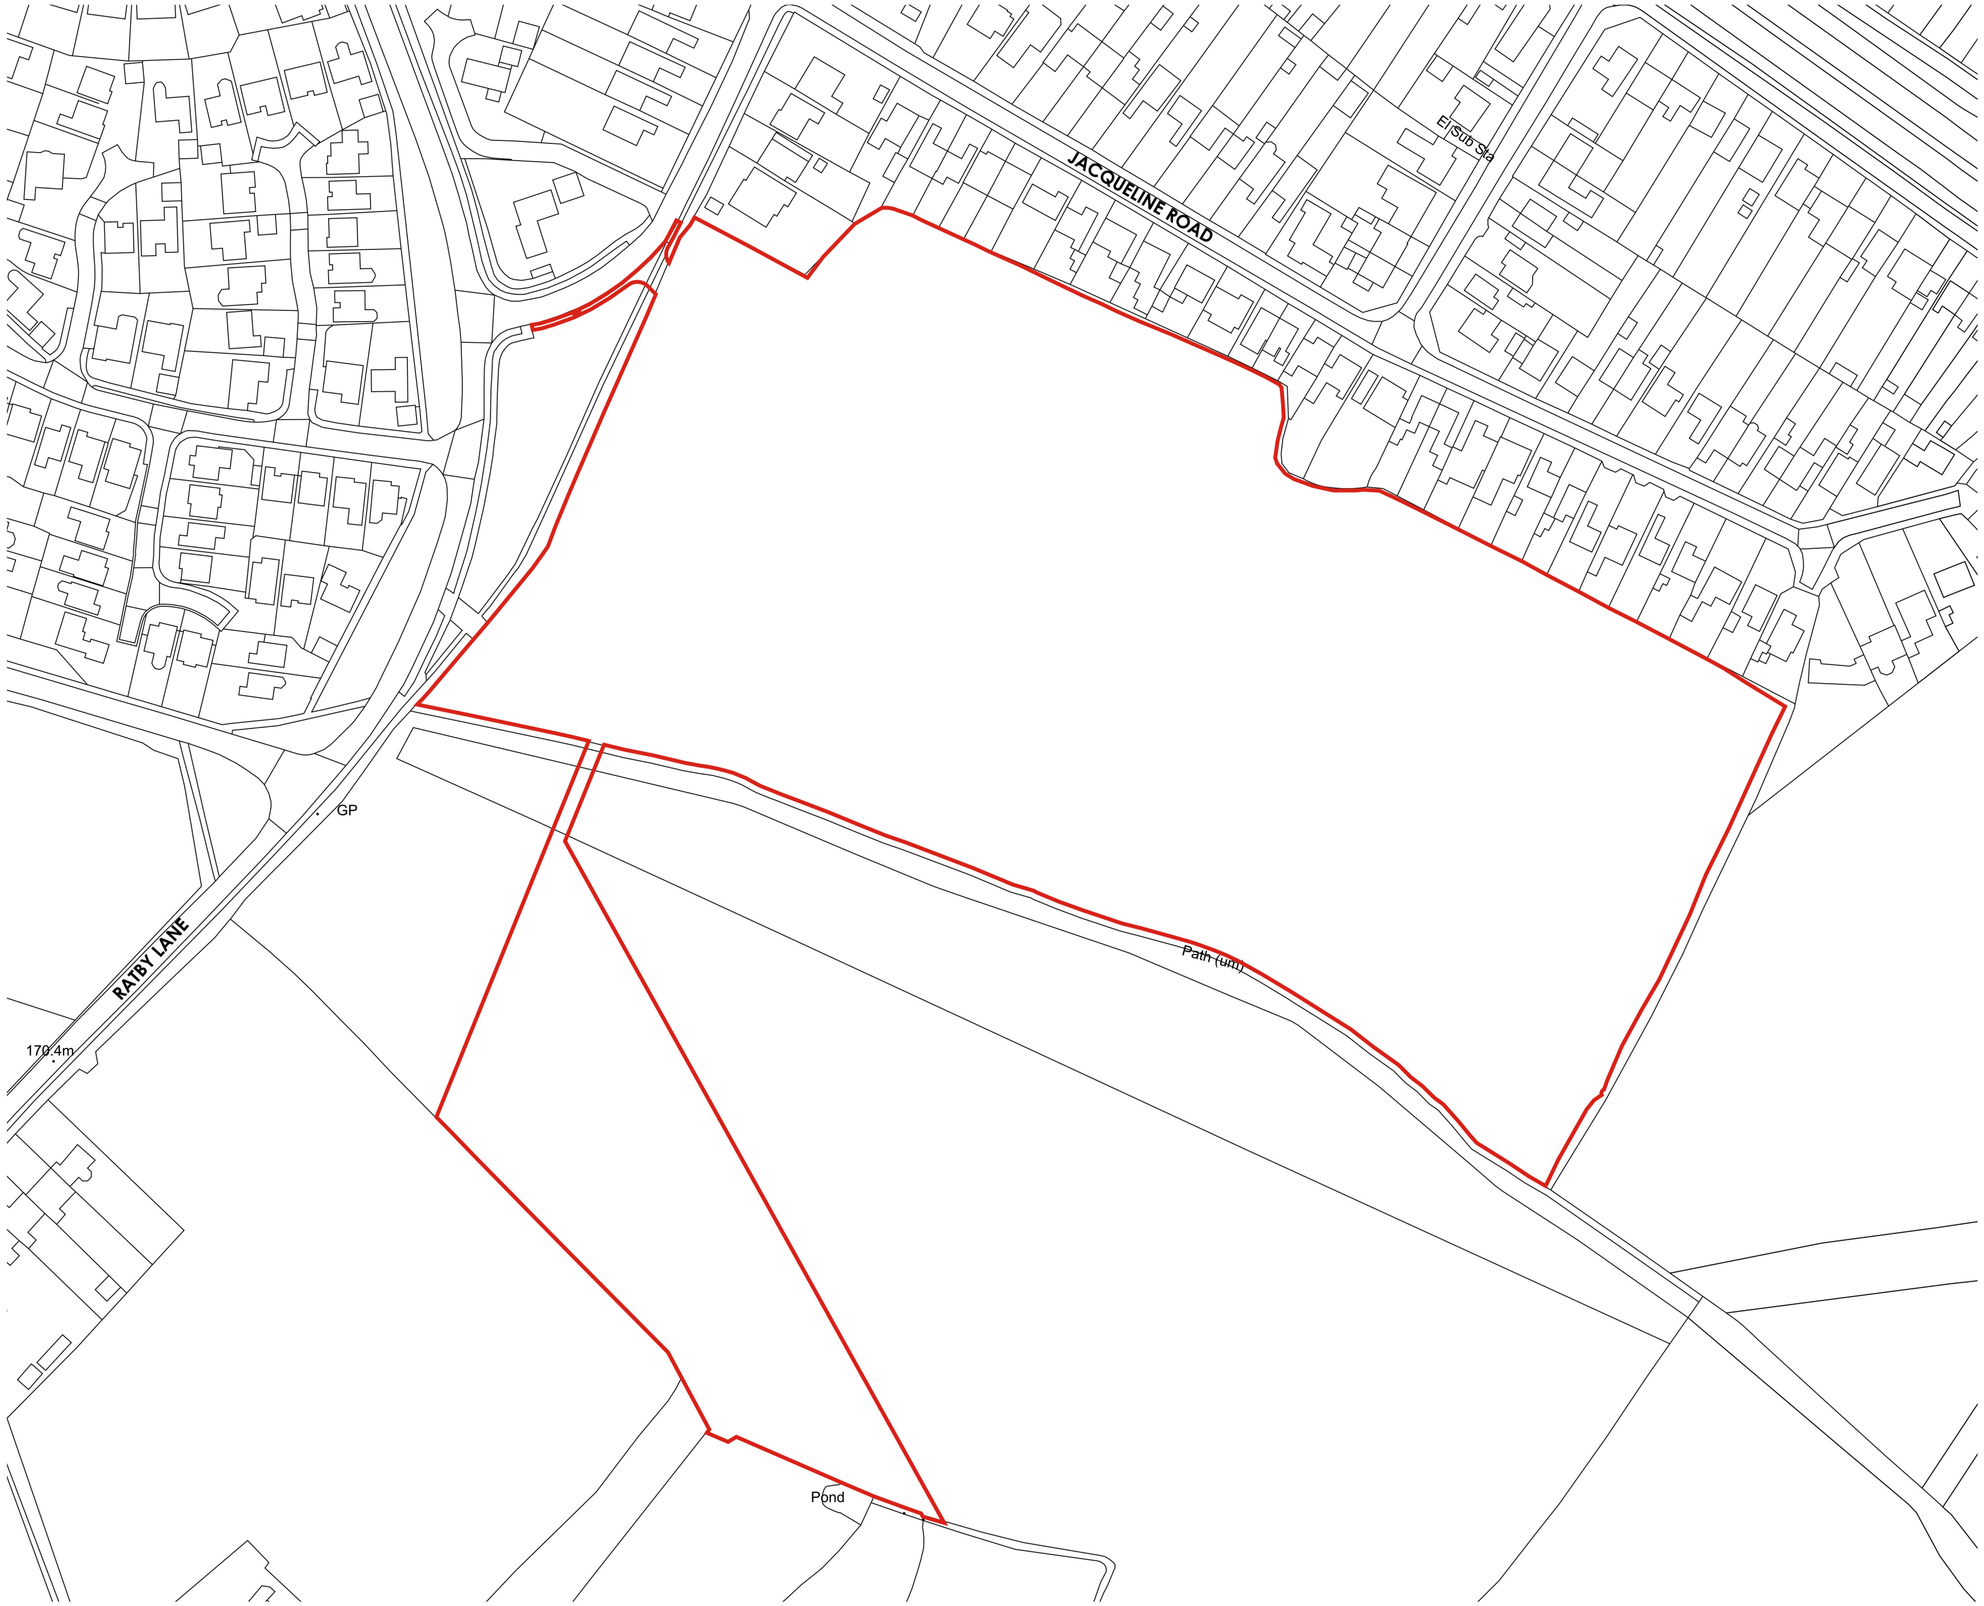

N

0 10 20 30 40 50 metres

Site Boundary: **Aprx. 6.39ha**

Rev	Date	By	Description

CSA environmental

Dixies Barns, High Street,
Ashwell, Hertfordshire SG7 5NT

t 01462 743647
e ashwell@csaenvironmental.co.uk
w csaenvironmental.co.uk

Project	Land at Ratby Lane, Markfield, Leicestershire		
Title	Site Location Plan		
Client	Taylor Wimpey UK Ltd		
Scale	1:1250 @ A2	Drawn	SM
Date	May 2025	Checked	RR
Drawing No.	CSA/2550/122	Rev	H

© CSA Landscapes Ltd. Do not scale from this drawing. Refer to figured dimensions only.