PROPOSED

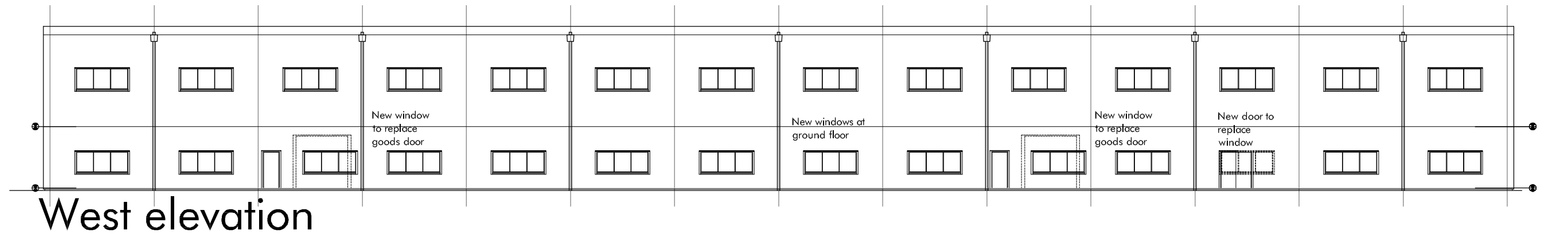

West elevation

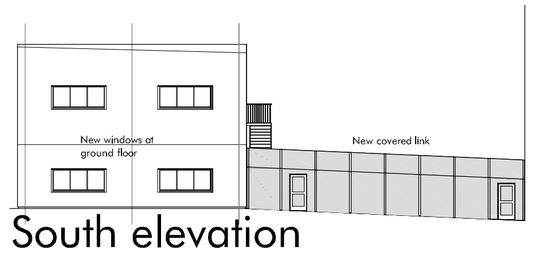

South elevation

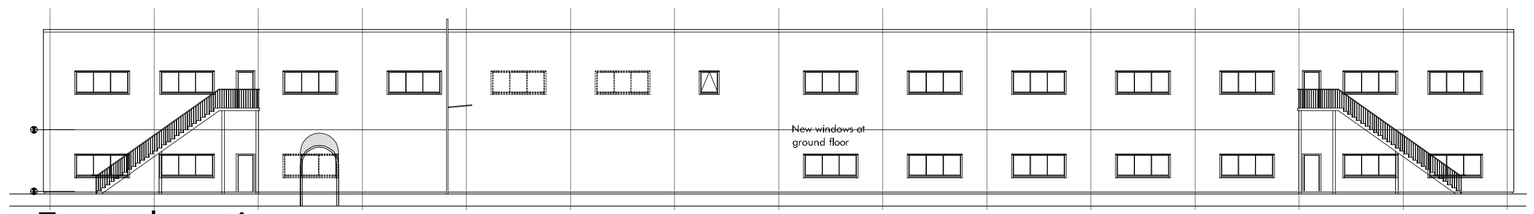

East elevation

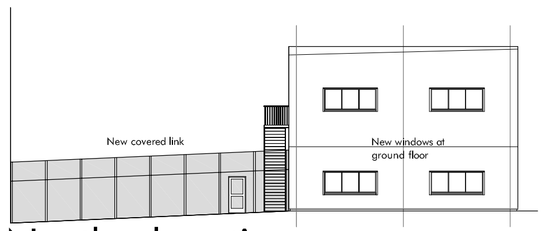

North elevation

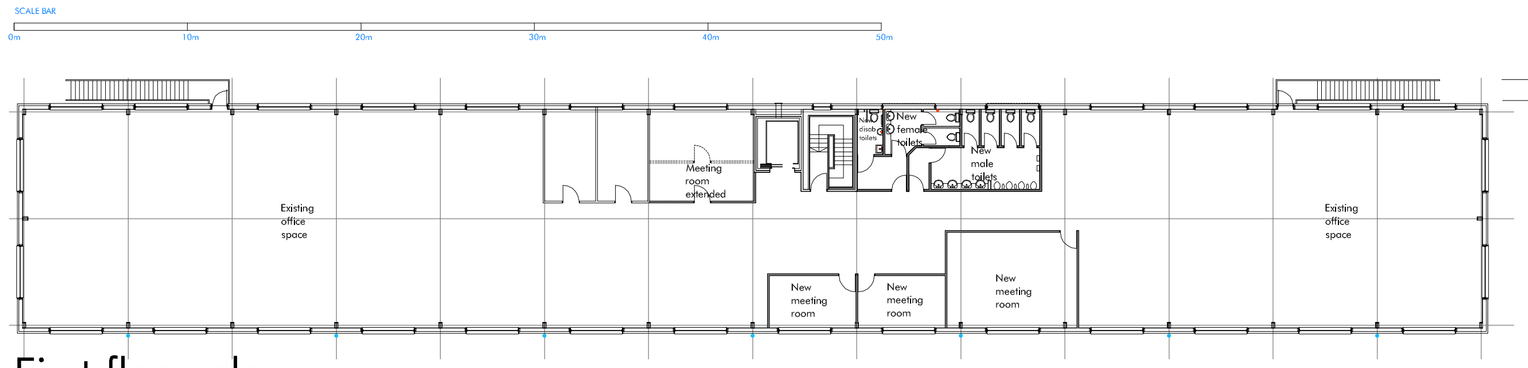

First floor plan

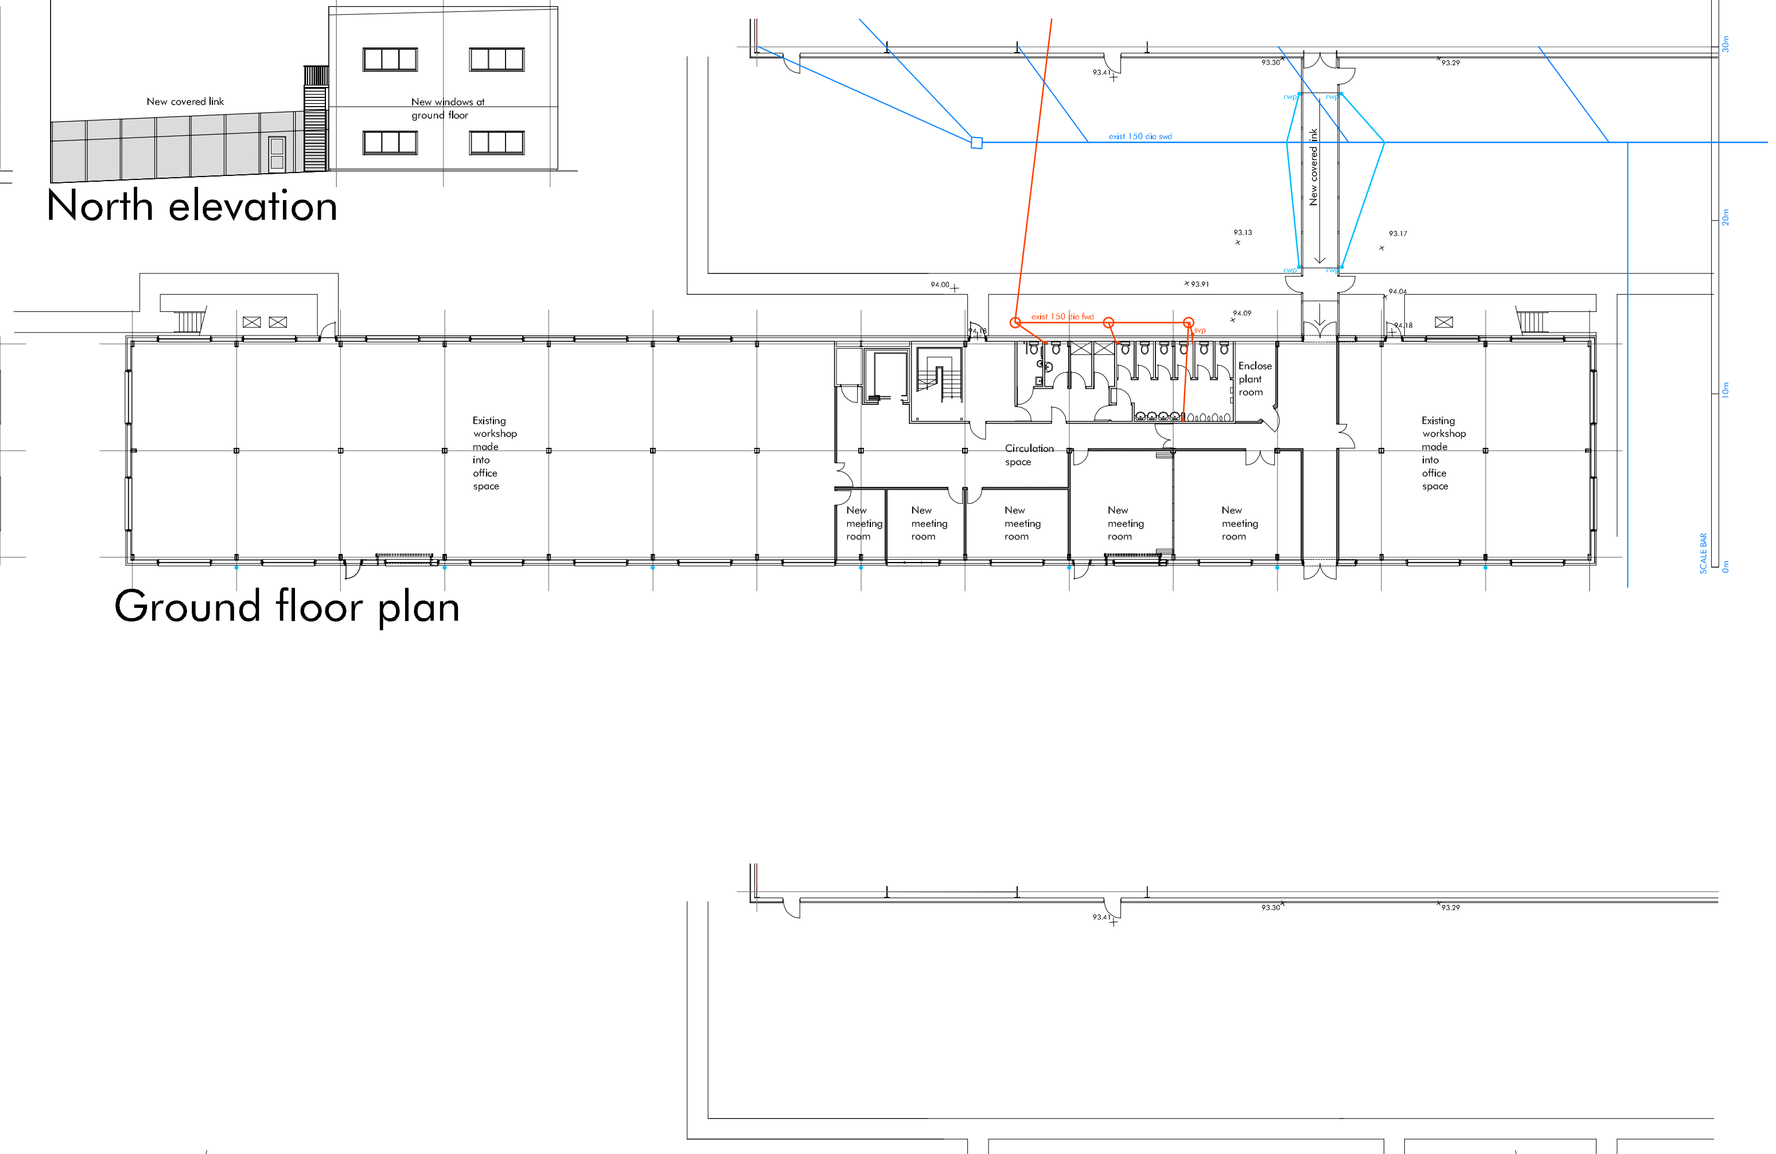

Ground floor plan

EXISTING

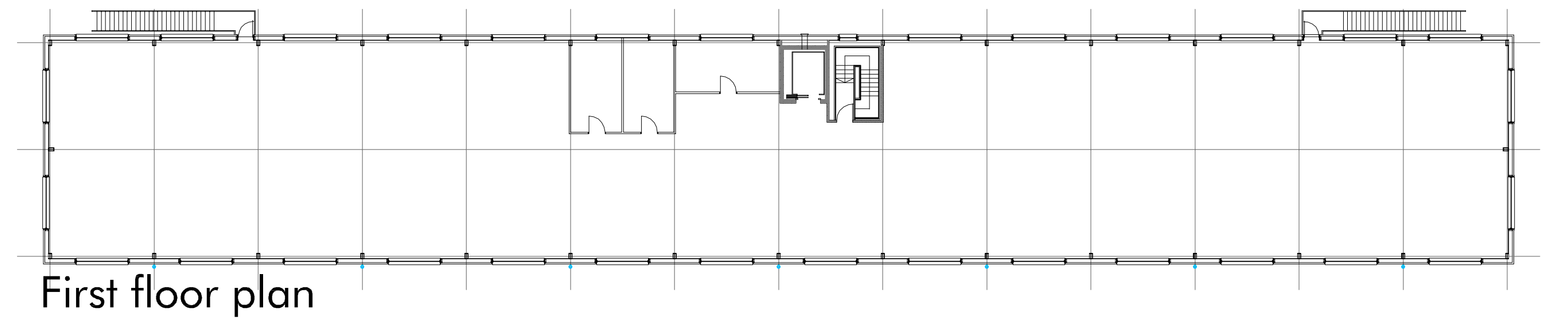

First floor plan

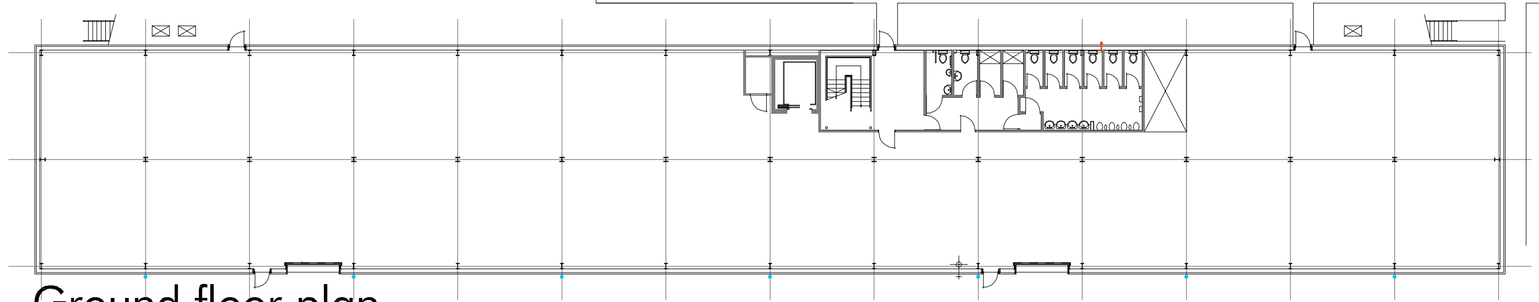

Ground floor plan

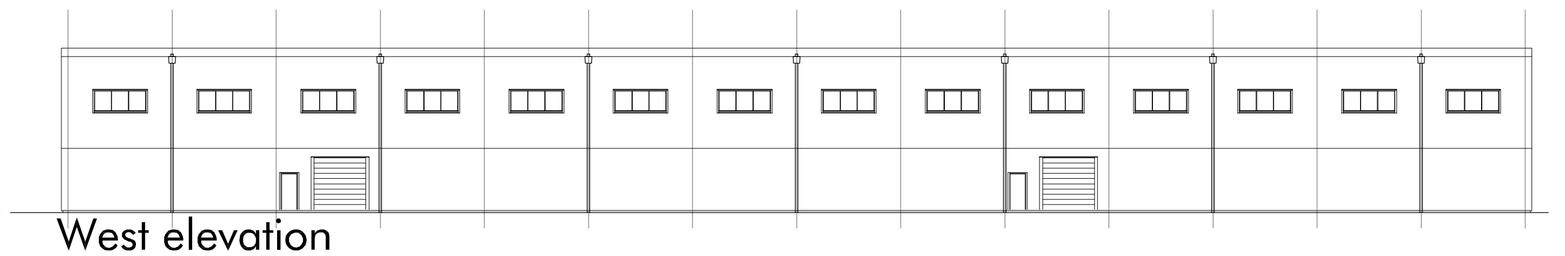

West elevation

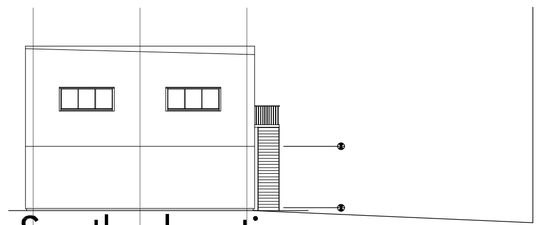

South elevation

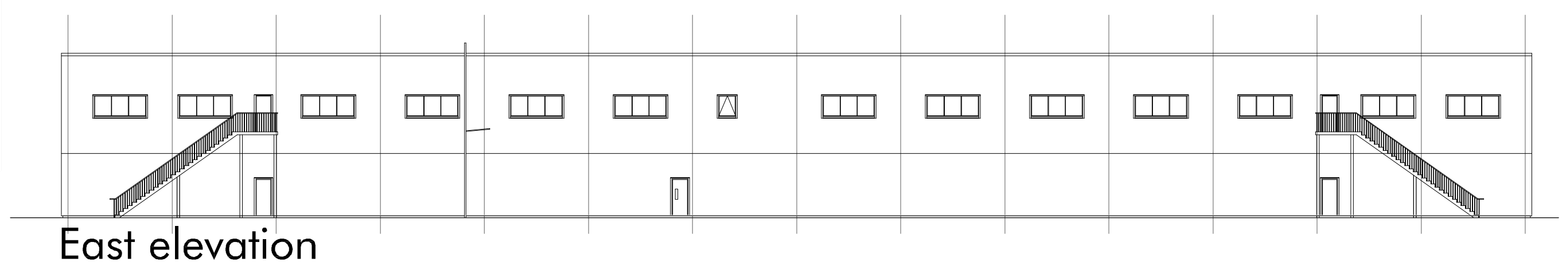

East elevation

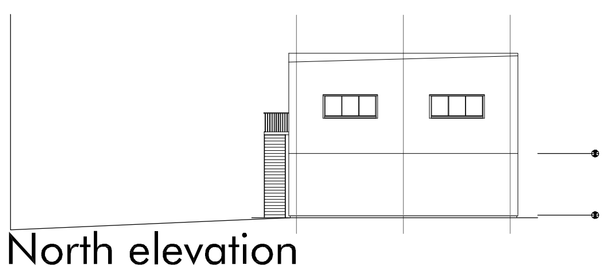

North elevation

DALKIN SCOTTON PARTNERSHIP
ARCHITECTS LIMITED
305 FORT DUNLOP FORT PARKWAY BIRMINGHAM B24 9QT
TEL - 0121 747 1943
FAX - 0121 747 1944
www.dsparchitects.com

CLIENT	J S Bloor (Services) Limited Triumph Motorcycles Limited
PROJECT	Alterations to R&D Building T2 Normandy Way Dodwells Road Hinckley LE10 3BZ
TITLE	Planning application drawing Floor plans and elevations Drawing 1 of 2

DATE	19.04.10	SCALE	1:250@ A1	DRAWN	DHS	CHECKED	
DWG No.	10-2163-04			REVISION		NORTH	

ALL DIMENSIONS TO BE VERIFIED ONLY THROUGH THE WORK OF SITE WORKS BEING COMPLETED. ANY DISCREPANCIES TO BE REPORTED TO DALKIN SCOTTON PARTNERSHIP BEFORE ANY WORK IS PERMITTED. THE DRAWING IS TO BE READ IN CONJUNCTION WITH ALL RELEVANT CONSULTANTS AND SPECIALIST DRAWINGS. THE DRAWING IS THE PROPERTY OF DALKIN SCOTTON PARTNERSHIP COPYRIGHT IS RESERVED BY THE FIRM AND THE DRAWING IS ISSUED ON THE CONDITION THAT IT IS NOT COPIED, REPRODUCED, REFERRED OR DISCLOSED TO THE UNAUTHORISED PERSON, EITHER WHOLLY OR IN PART WITHOUT THE WRITTEN CONSENT OF DALKIN SCOTTON PARTNERSHIP.