


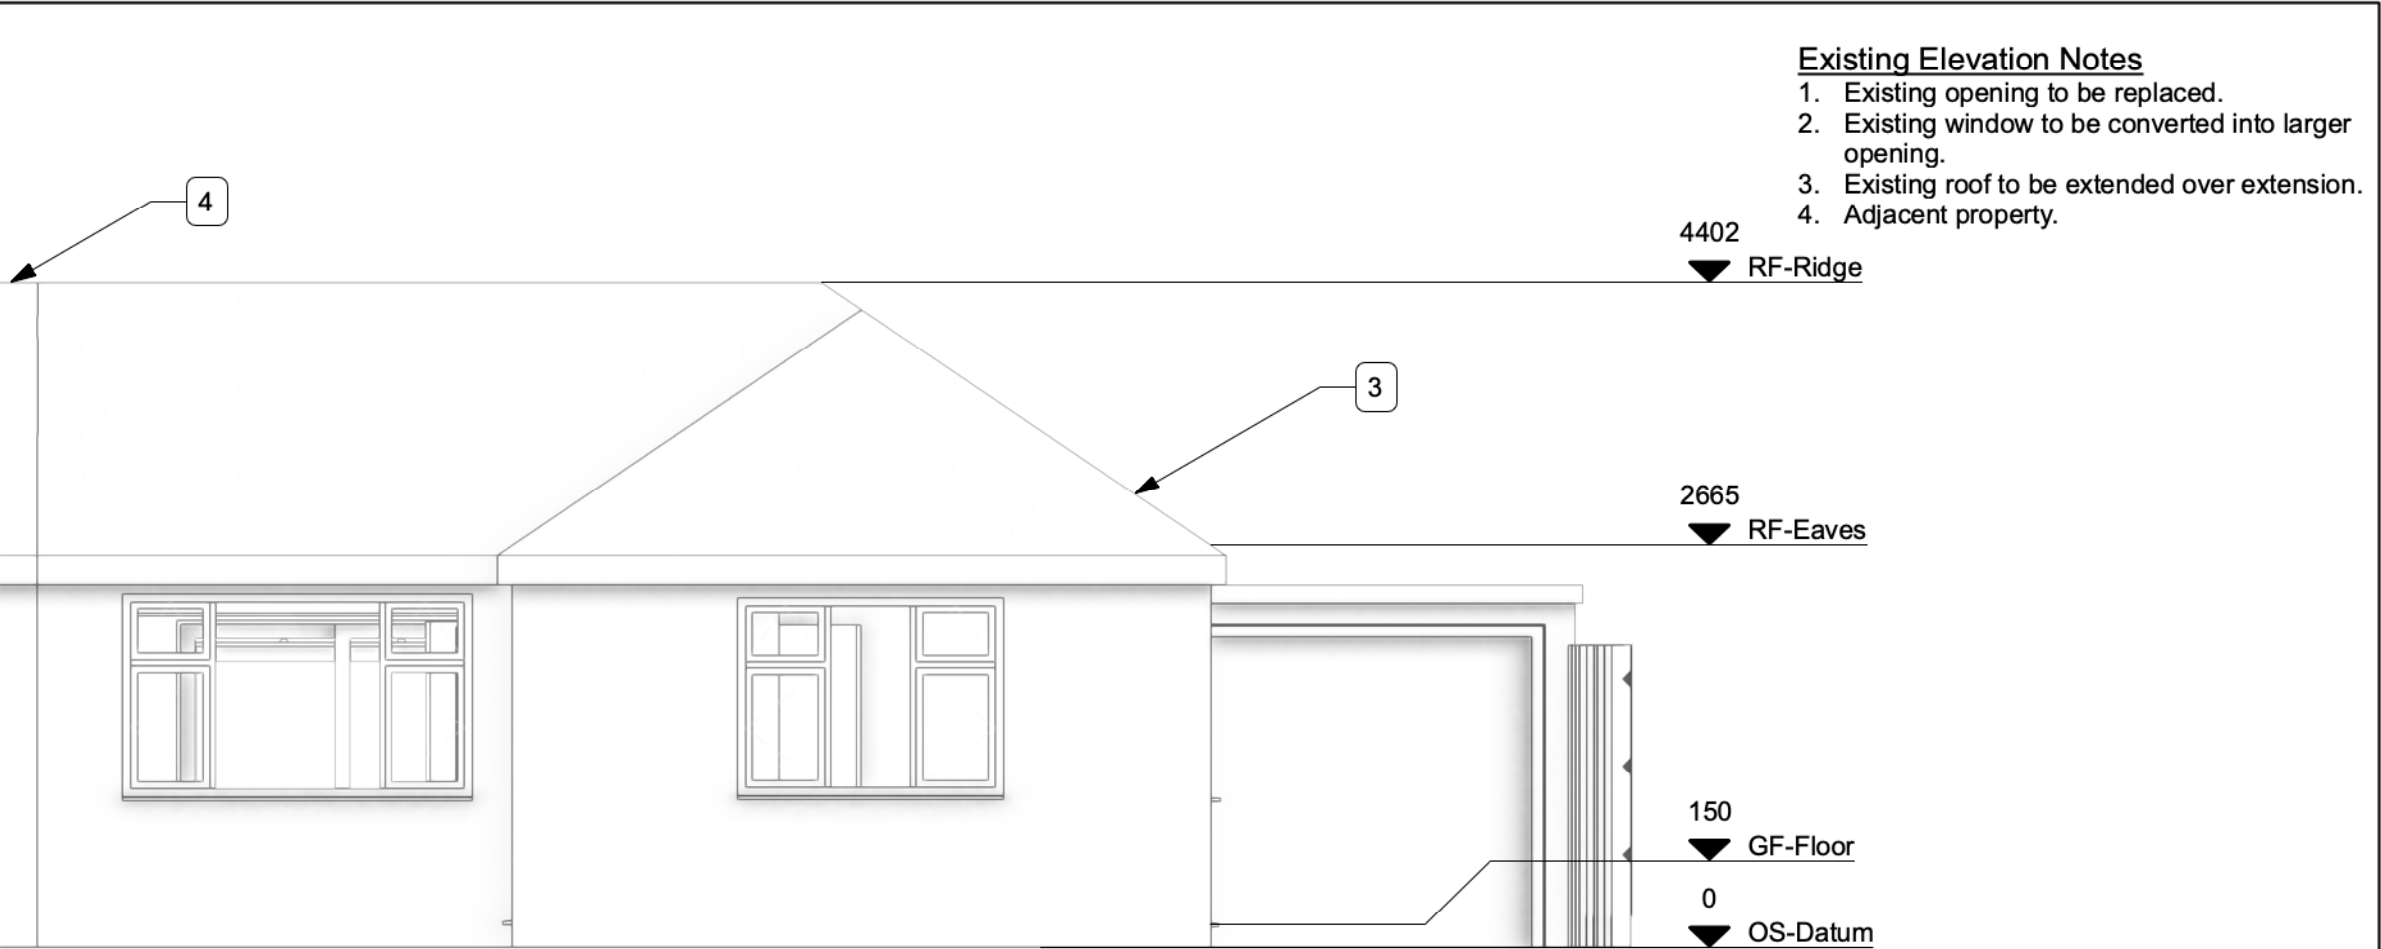

- Existing Elevation Notes**
1. Existing opening to be replaced.
 2. Existing window to be converted into larger opening.
 3. Existing roof to be extended over extension.
 4. Adjacent property.


THE DESIGN SOCIAL

134 Kirkby Road Barwell LE9 8FN UK
T: +44 (0)1455 446521 F: +44 (0)1455 446521
E: admin@thedesignsocial.com

GENERAL DRAWING NOTES

© This drawing is not to be shown to any Third Party unless agreed by The Design Social.

This drawing shows 'design intent' only.
It is the responsibility of the appointed contractor to finalise development, using specialists approved by The Design Social, & produce detailed working drawings.
ALL working drawings to be approved by The Design Social prior to manufacture.

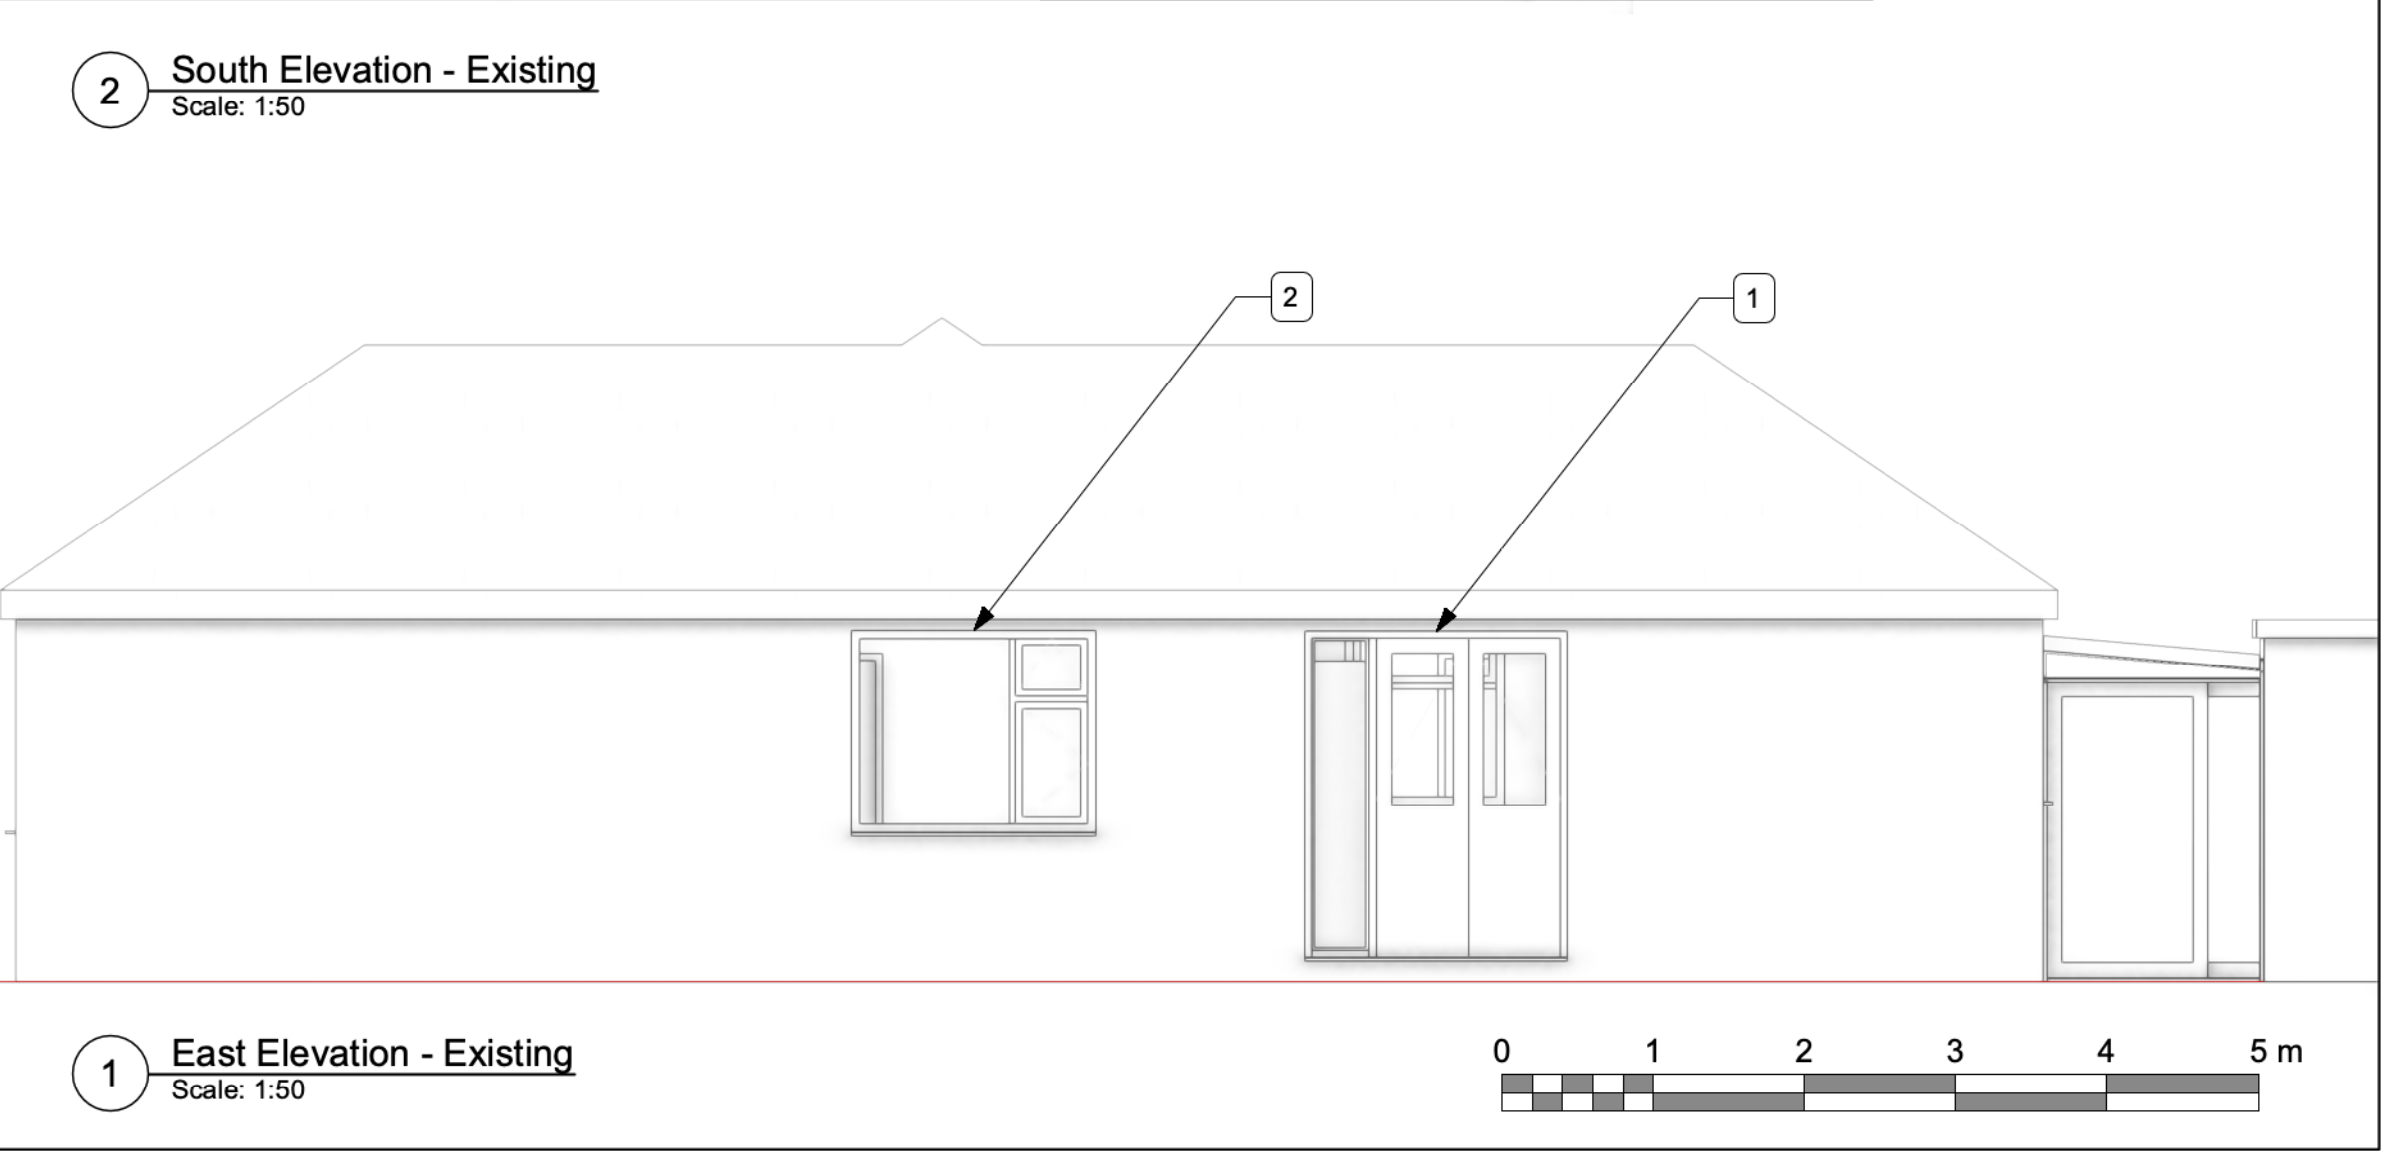

REV.	DATE	NOTES	REV.	BY
------	------	-------	------	----

THE DESIGN SOCIAL

Alan Bates				
30 Applebee Road, Burbage LE10 2LJ				
Existing Elevations South and East				
AUTHOR	O.R.	DATE	07/08/2026	APPROVED
				A.B.
SCALE	1:50 @ A3	READ WITH	0483 (A) GA 001	
DRAWING No.	0483 - L - GA - 006			
Project No.	Type	Area	Number	Rev
DRAWING STATUS				
Planning				