DCPLAN

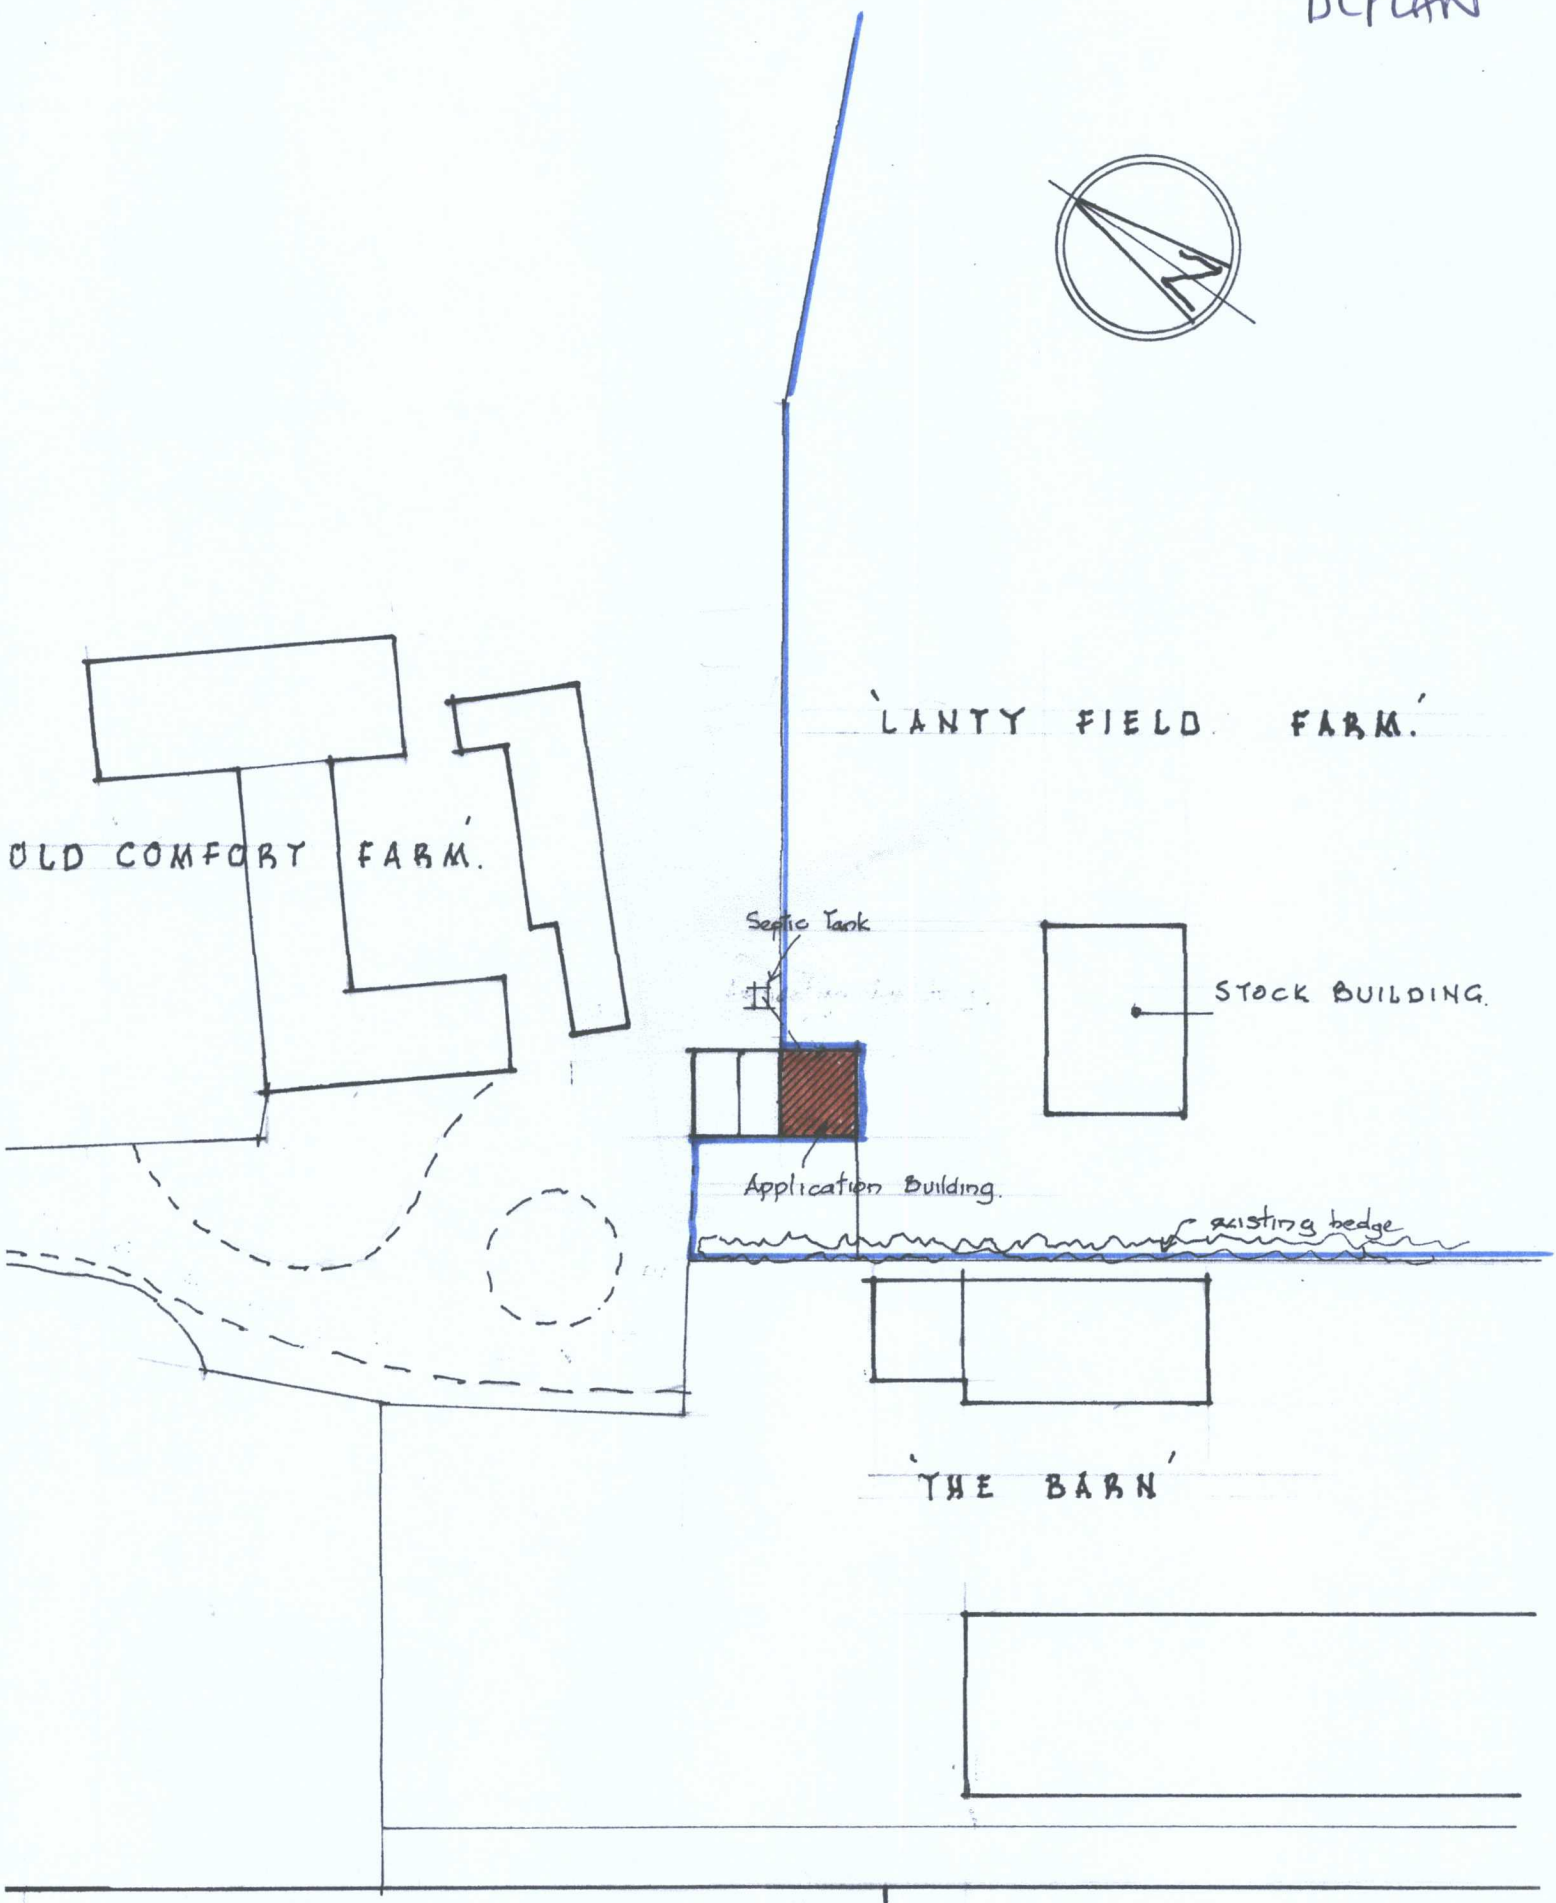

BLOCK PLAN

ALTERATIONS, EXISTING BUILDING, ADJACENT COMFORT FARM. BOGUES LANE. HINCKLEY.

C. J. BUSTED M.C.I.A.T.

Date. April. 2010

Scale : 1:200 Drwg N° D042010.2.