
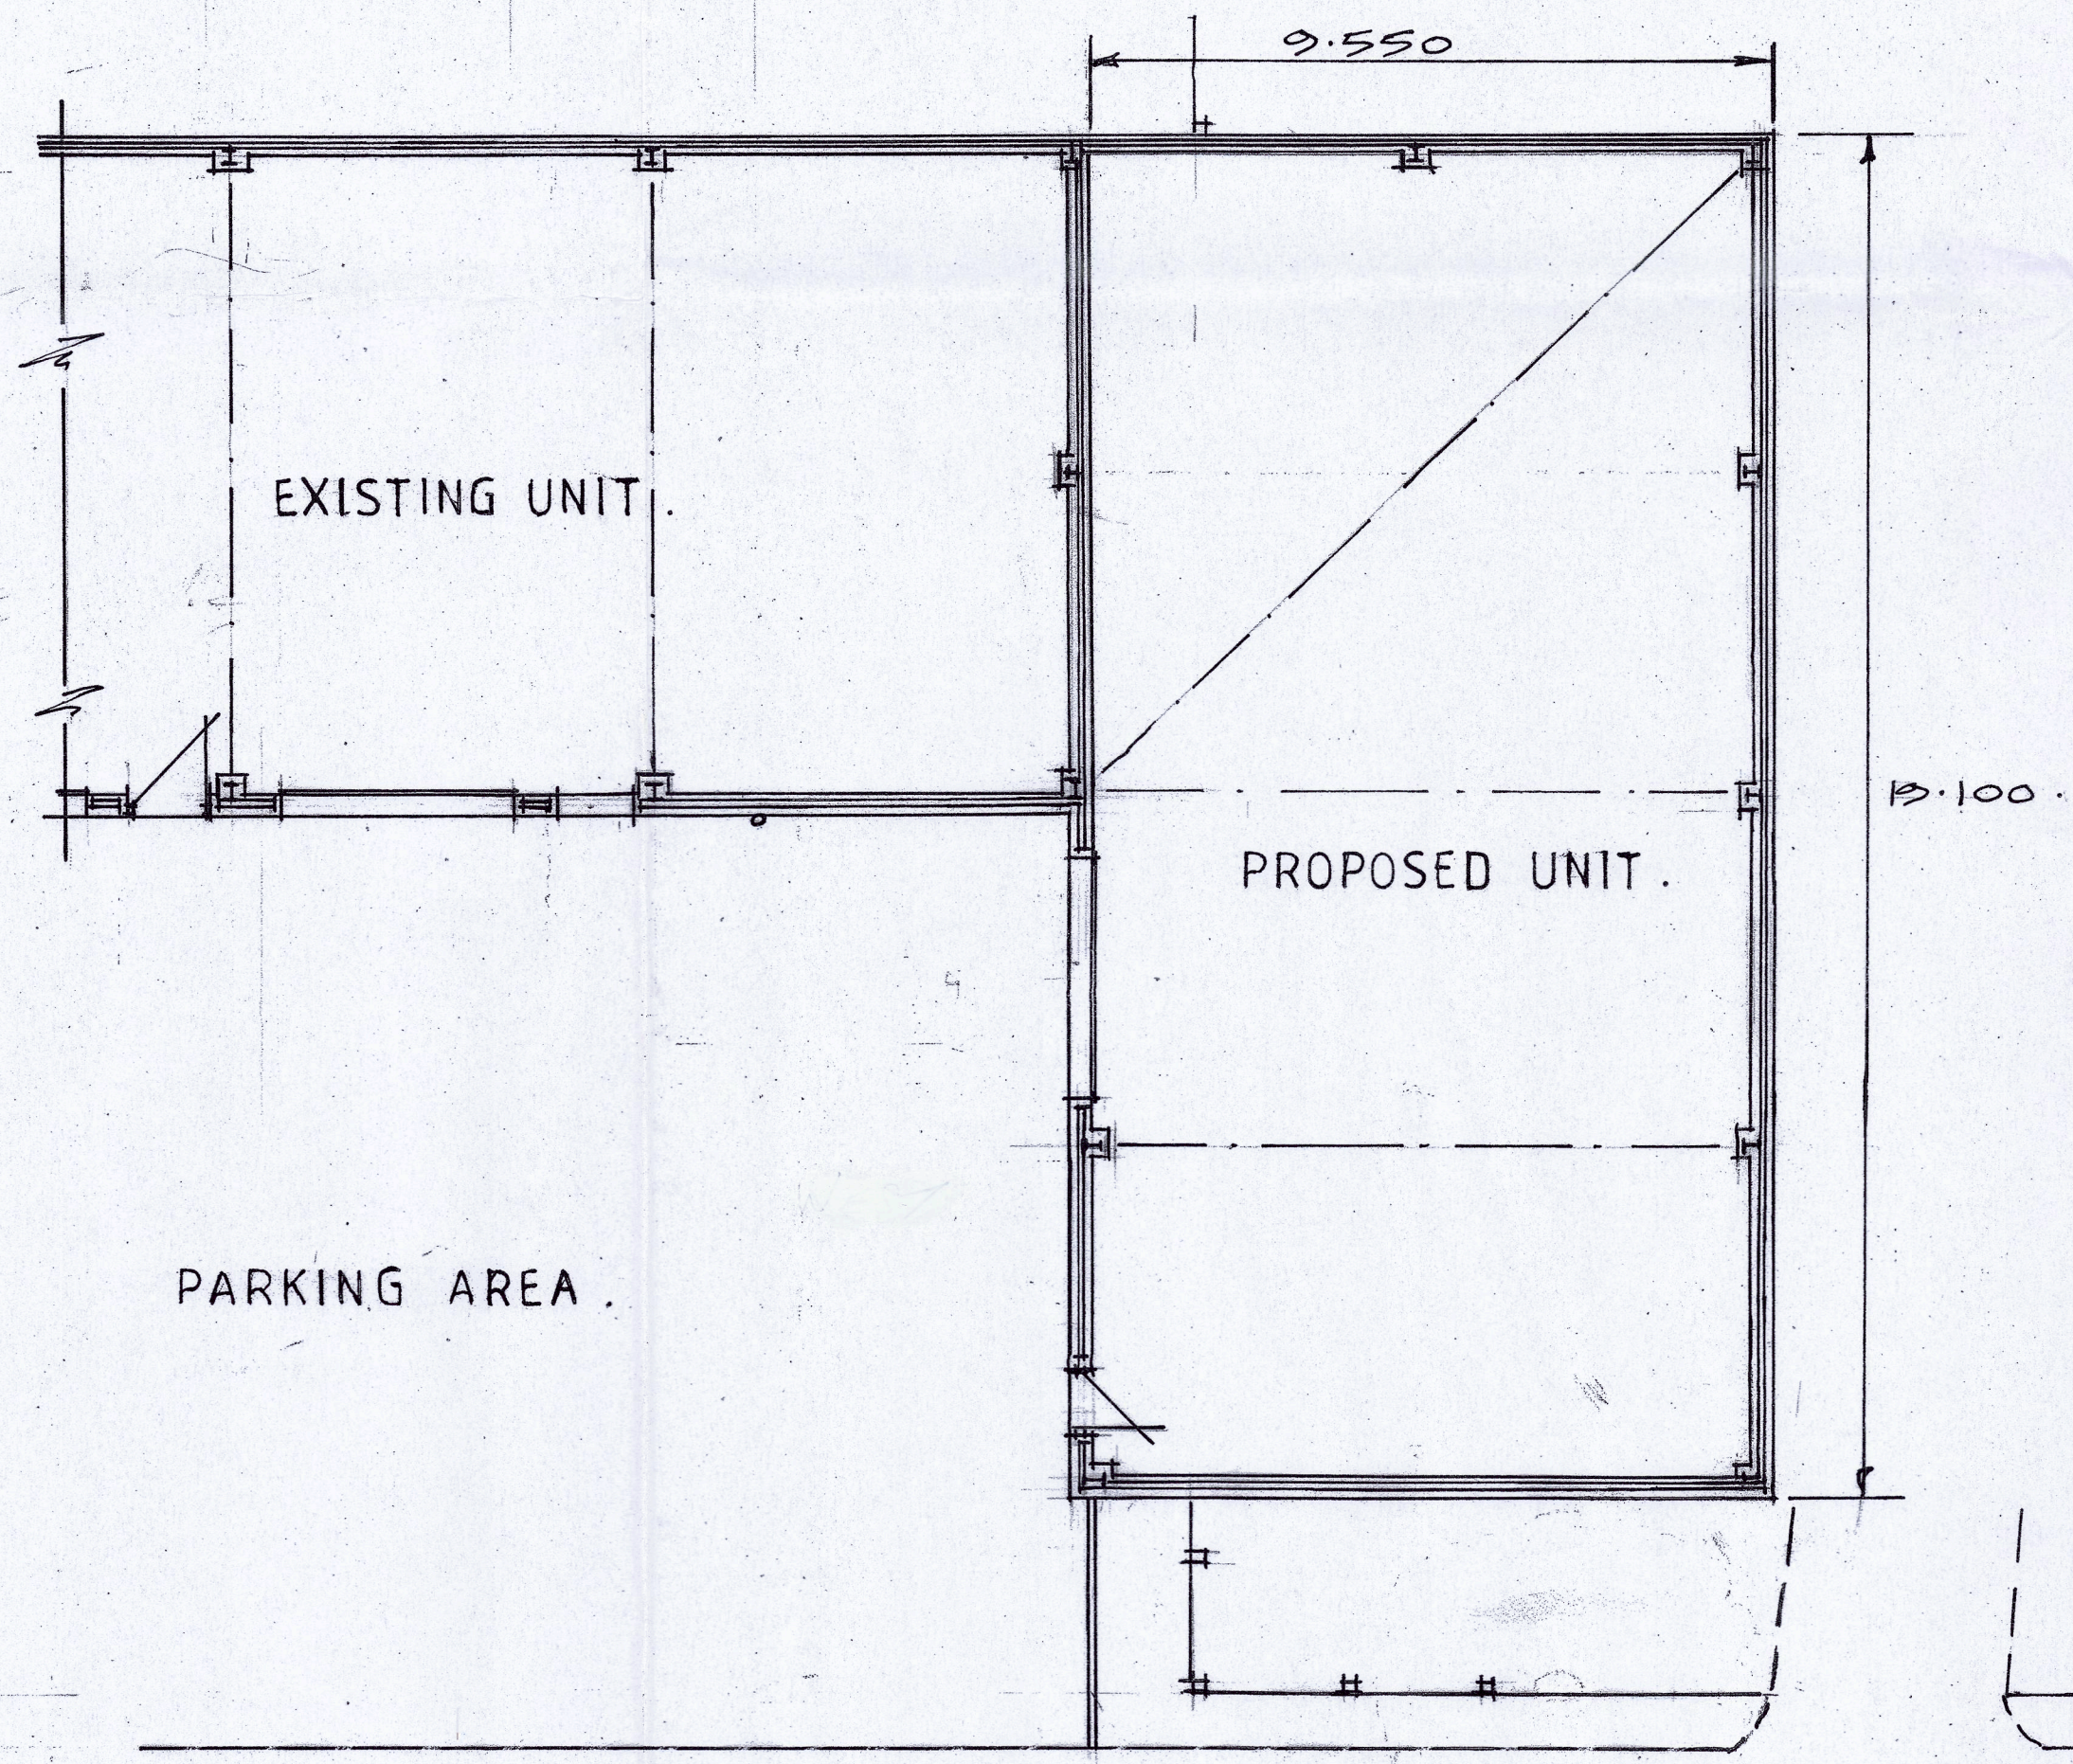
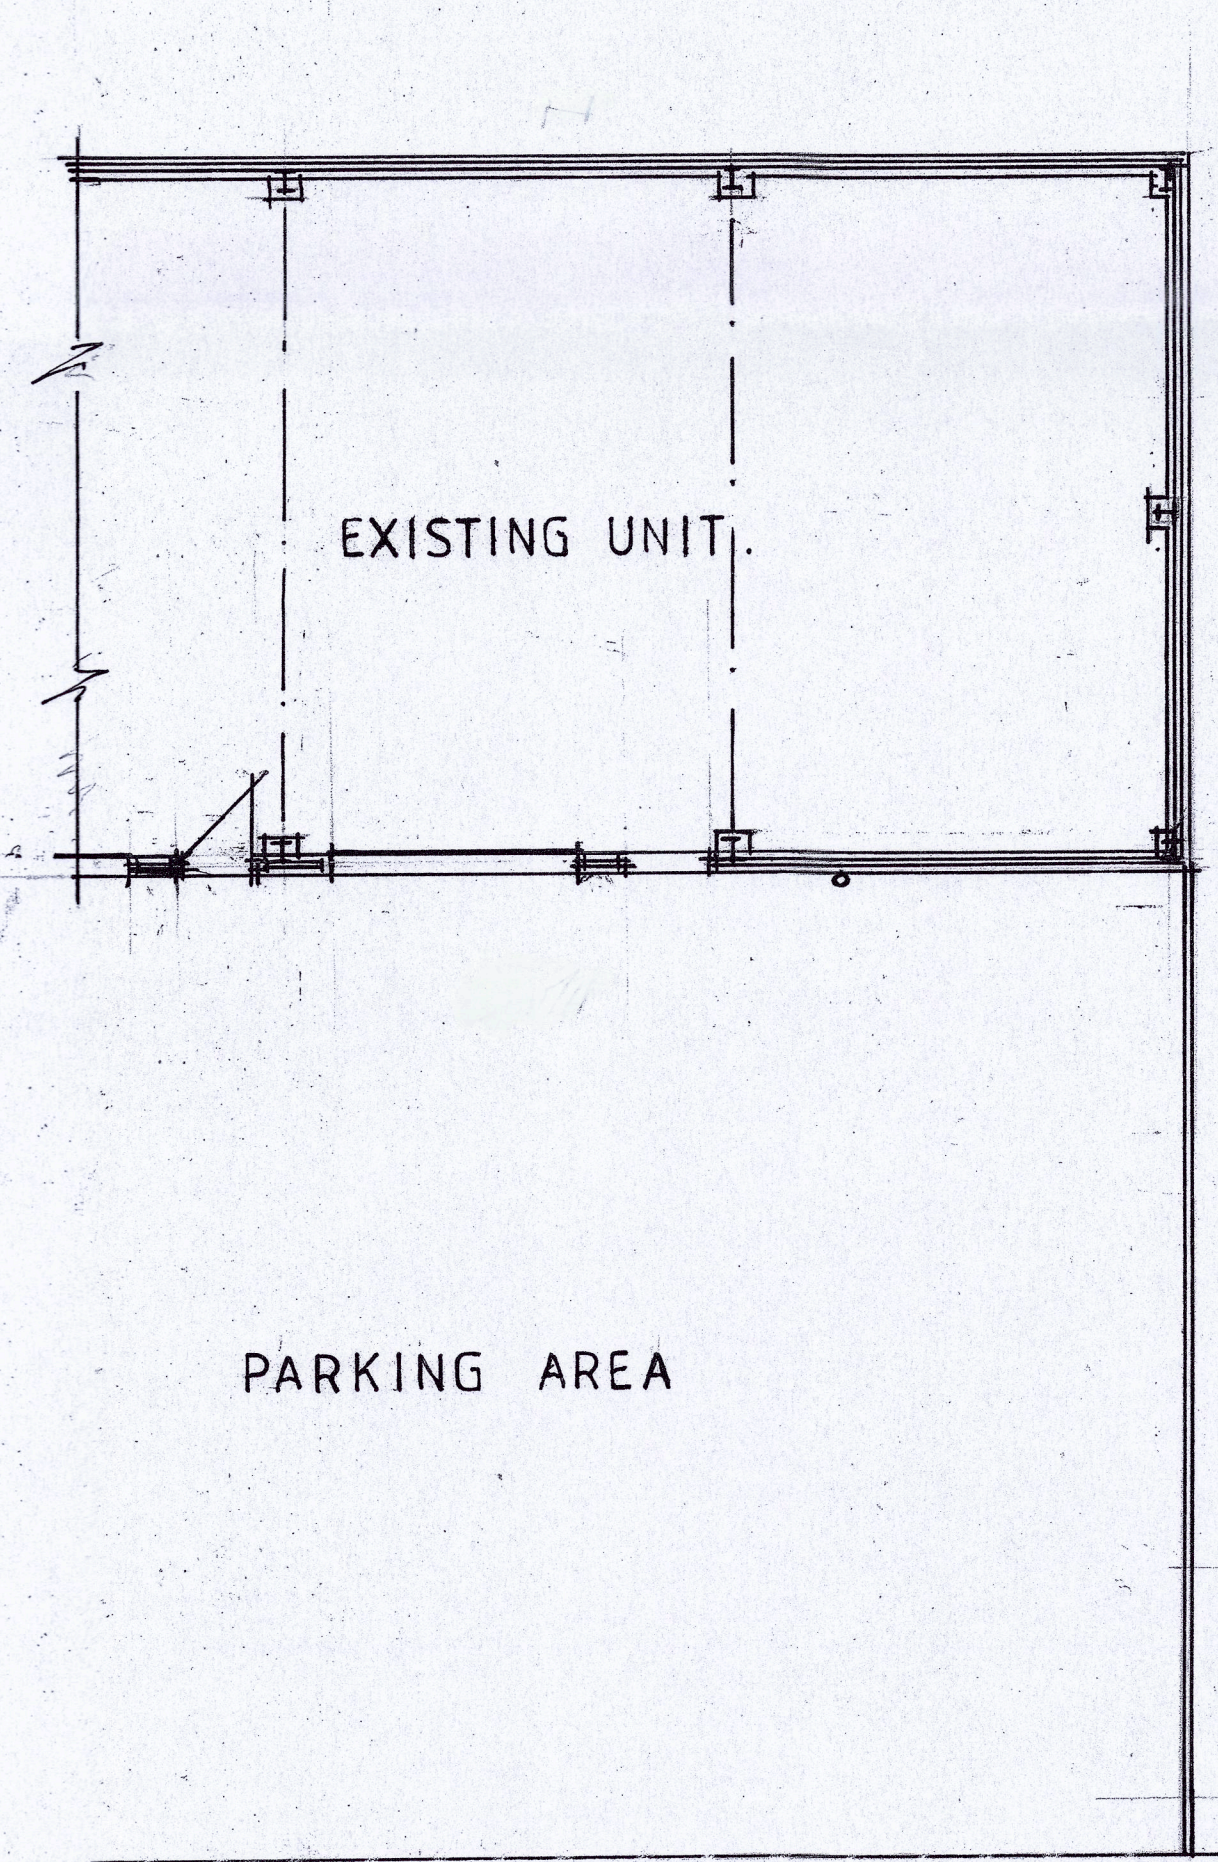
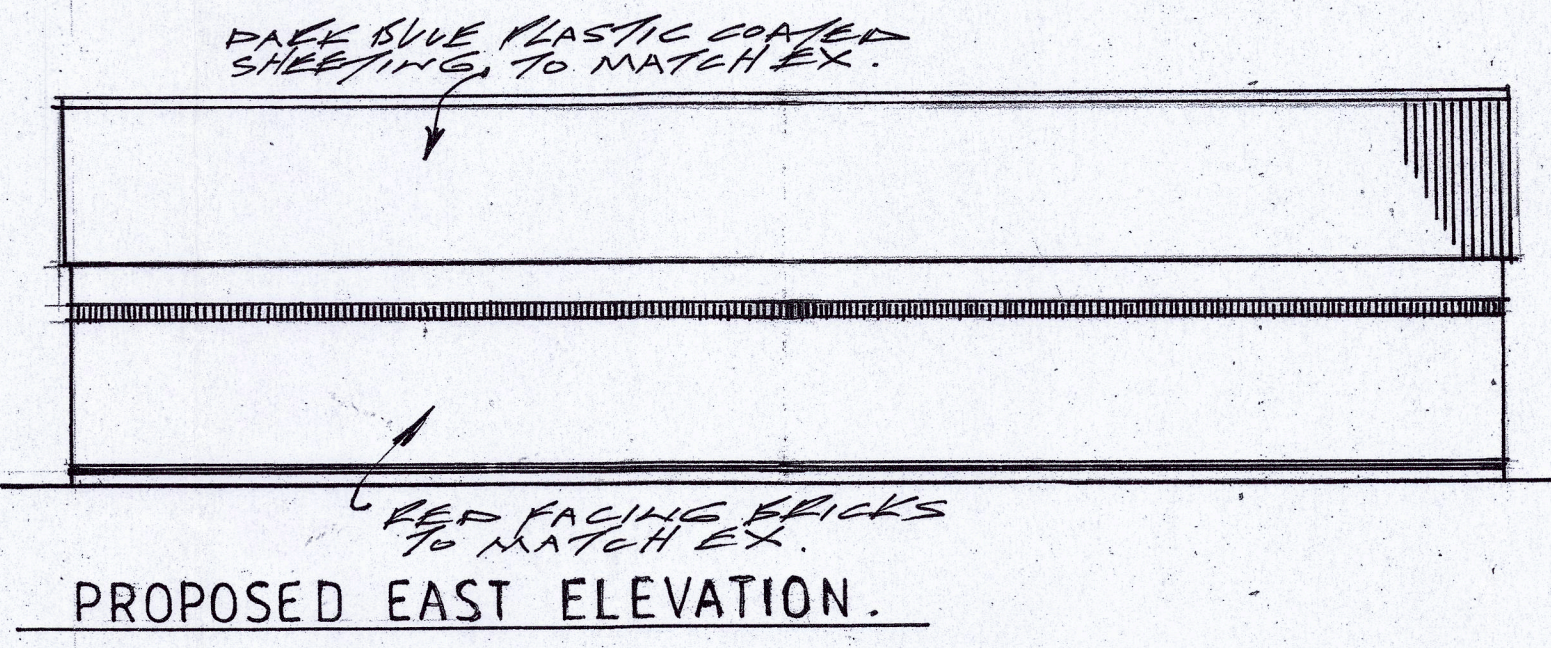
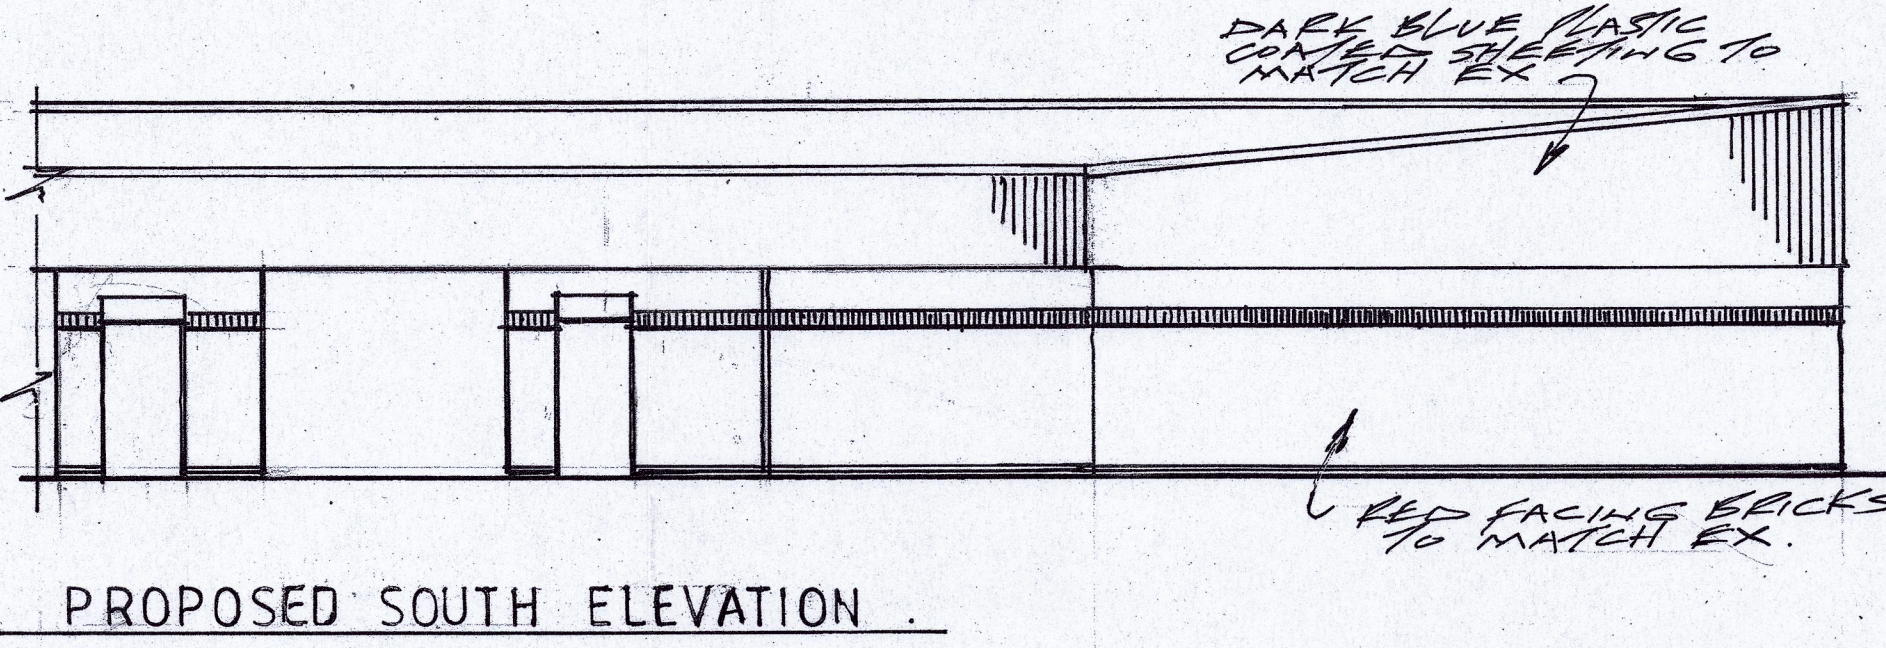
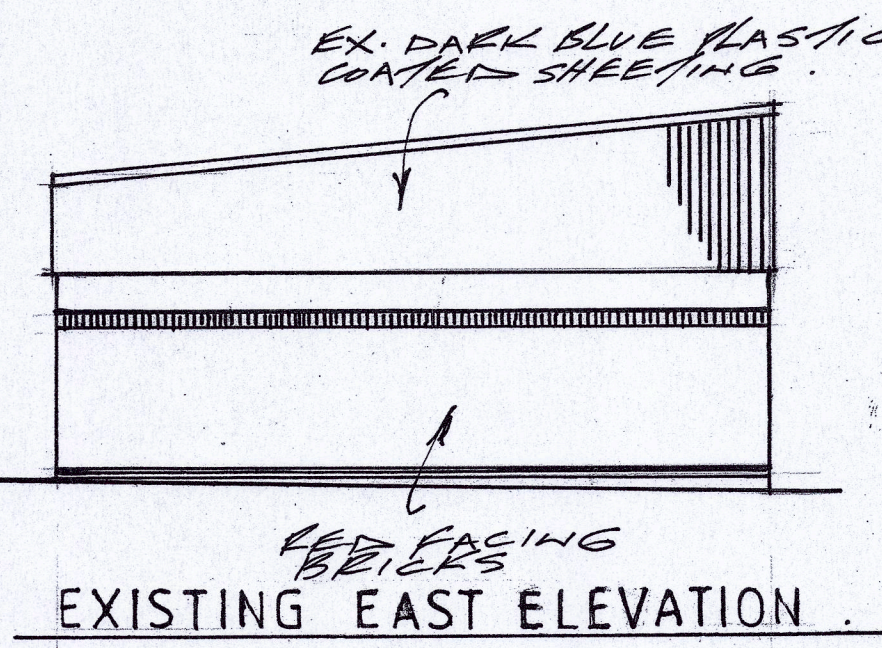
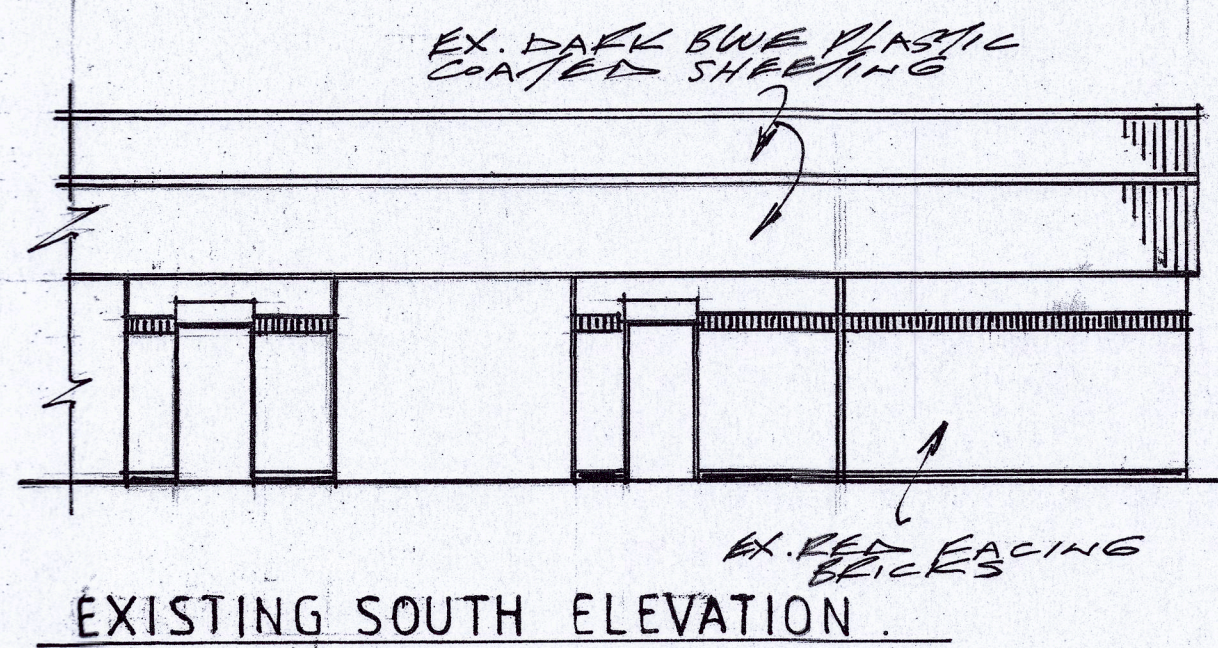
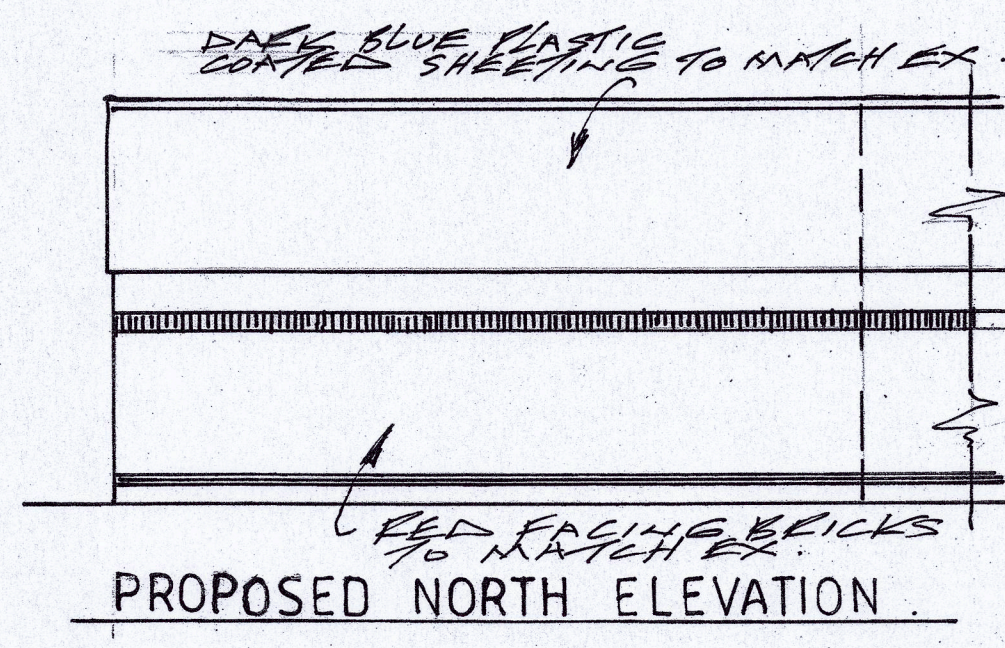
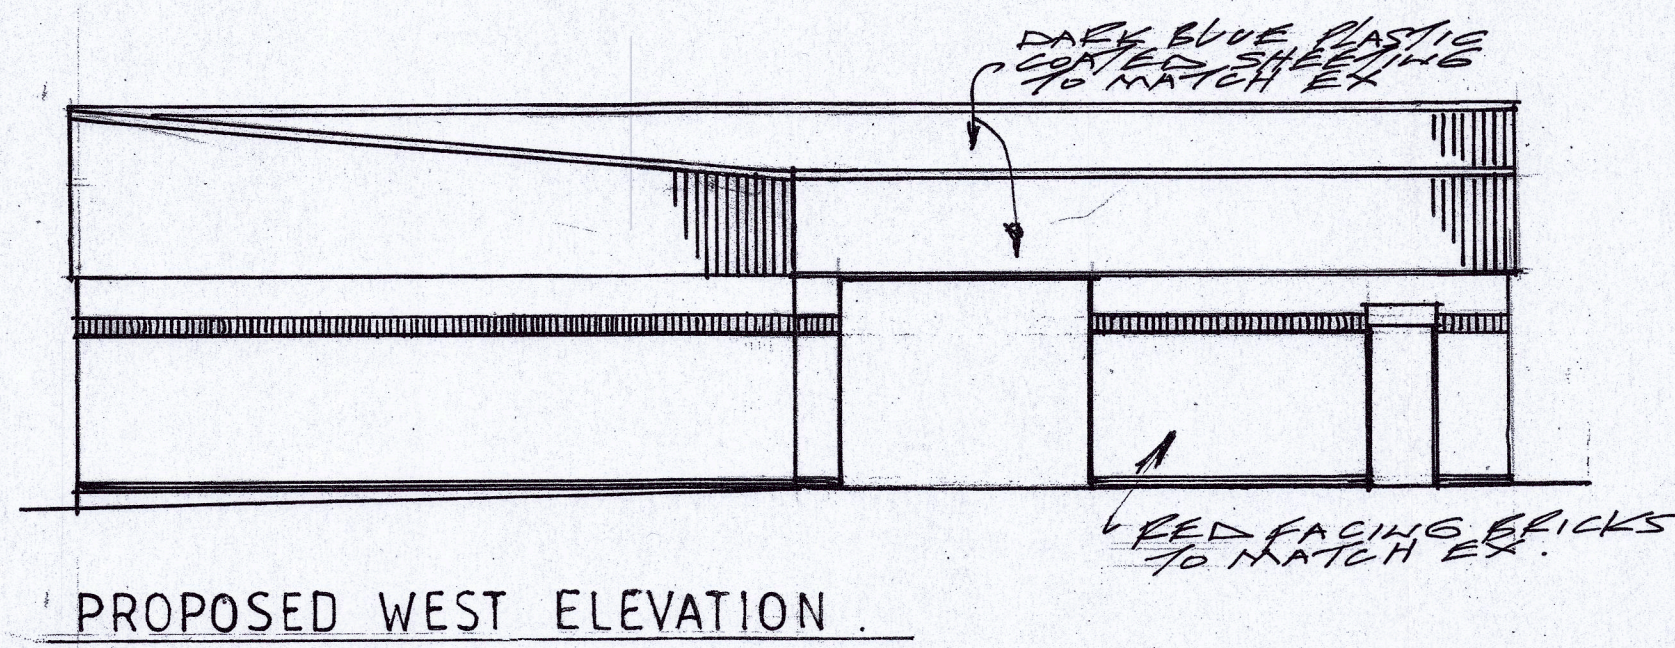


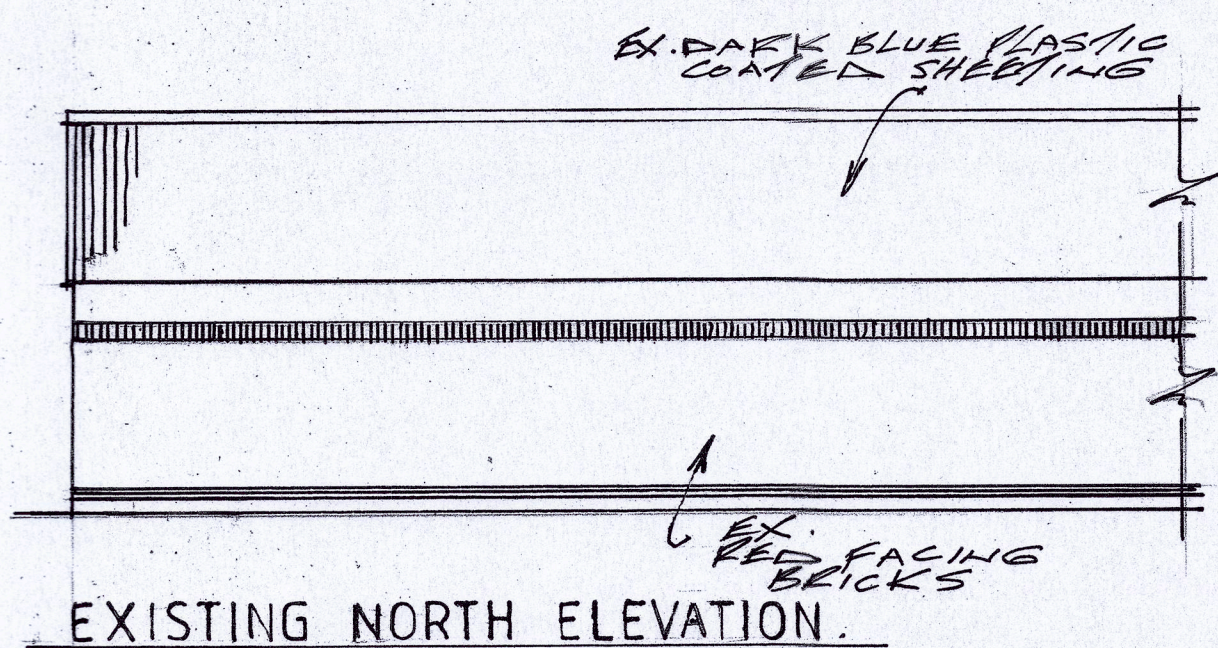

PROPOSED EXTENSION TO EXISTING BUILDING
TO CREAT NEW WORKSHOP UNIT,
MALLORY PARK, CHURCH ROAD,
KIRKBY MALLORY, LEICS.

EXISTING LAYOUT PLAN.

PROPOSED LAYOUT PLAN.

EXISTING ACCESS ROAD

EXISTING ACCESS ROAD

SCALE:-1:100.