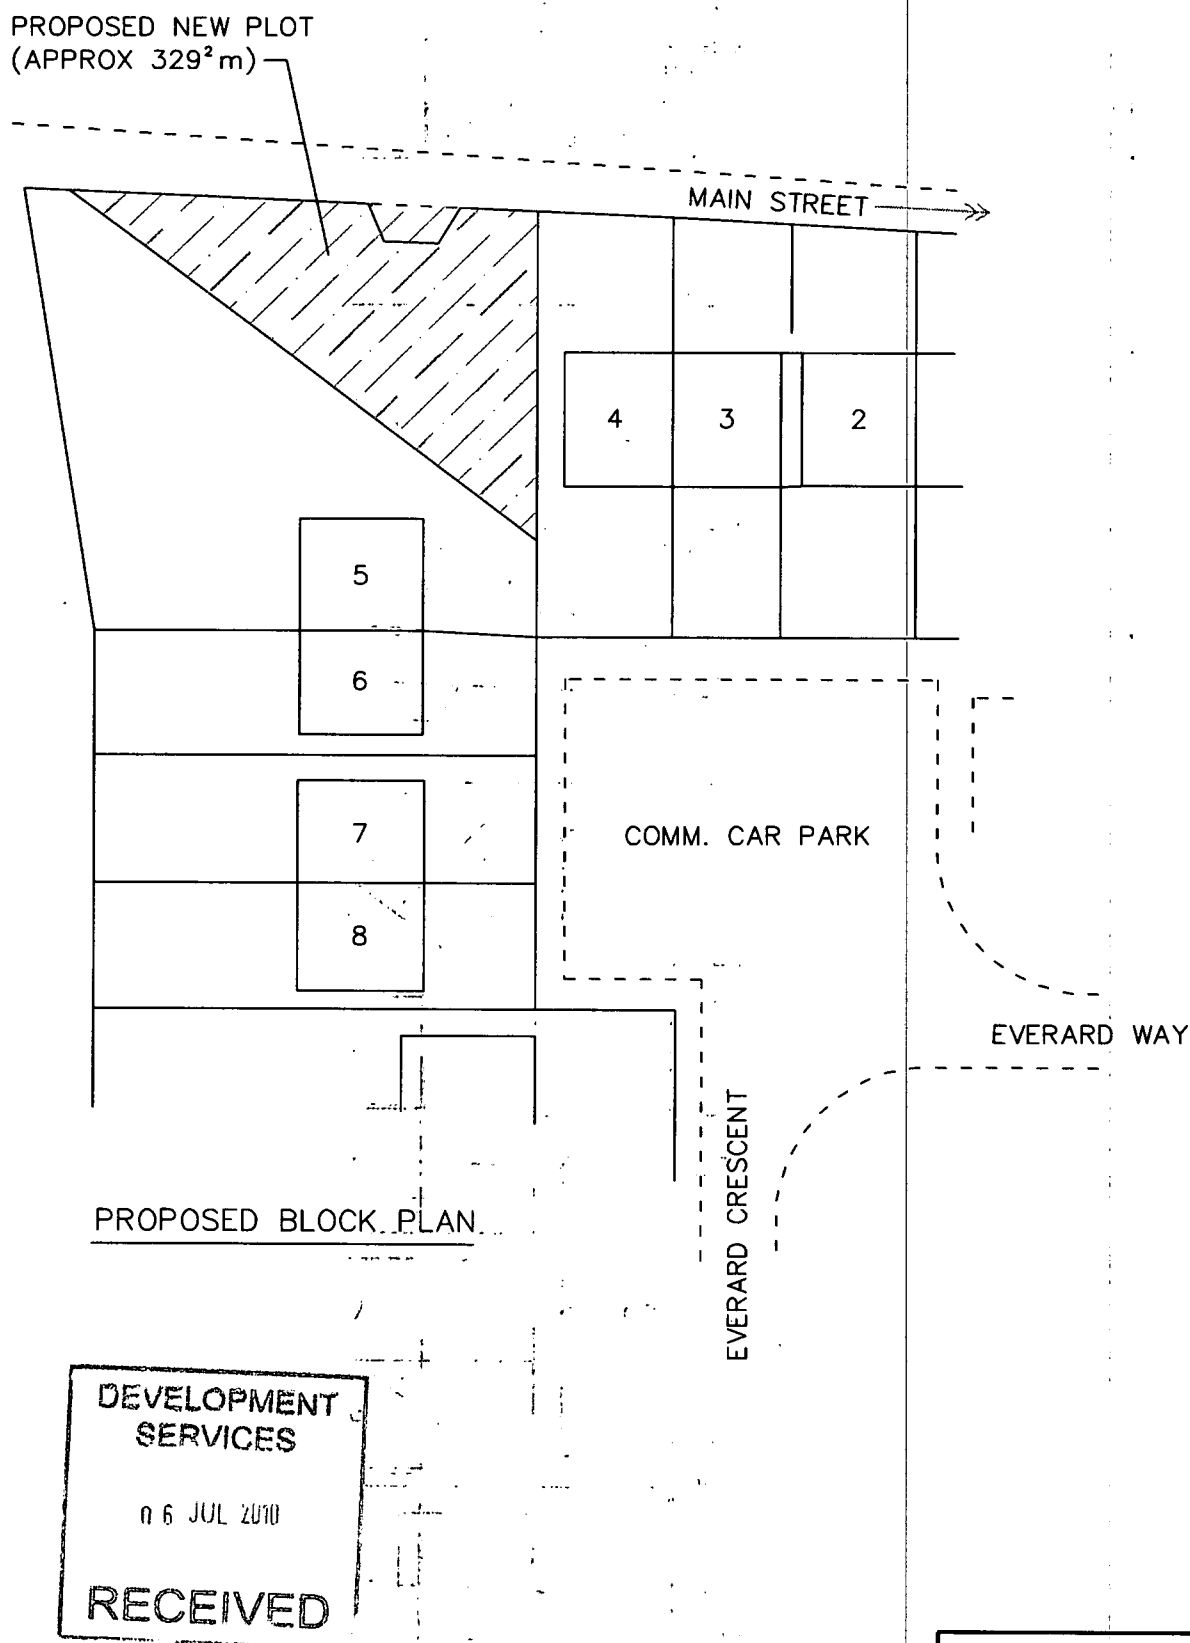

PROPOSED BLOCK PLAN

DEVELOPMENT SERVICES
06 JUL 2010
RECEIVED

AGBDESIGN CONSULTANTS LTD

TITLE
PROPOSED NEW DEVELOPMENT
PROPOSED BLOCK PLAN

SITE ADDRESS	LAND ADJ TO 4 EVERARD CRESCENT, STANTON UNDER BARDON, LEICS		
DRAWN BY	MR A. BROWN	CLIENT	MR B BROOKS
TEL:–	01509 569520	SCALE 1:500	DATE MAY 2010
			DRG. No. 001/2.