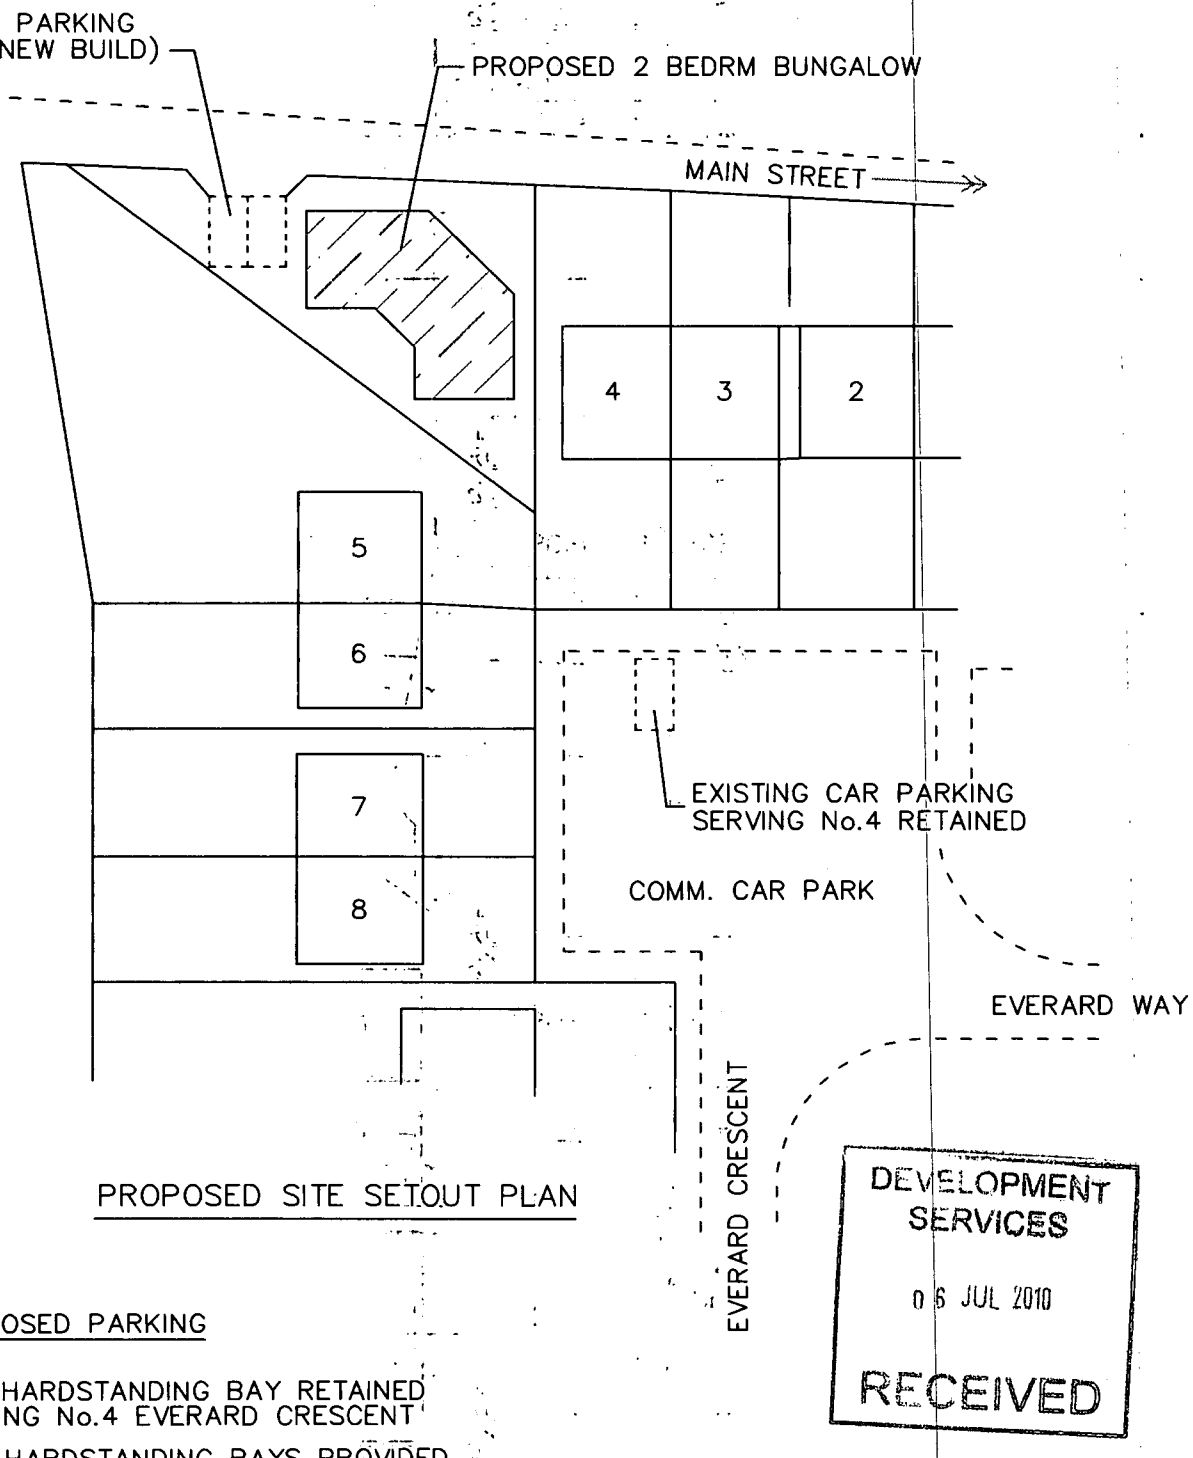

PROPOSED SITE SETOUT PLAN

DEVELOPMENT SERVICES
06 JUL 2010
RECEIVED

PROPOSED PARKING

1No. HARDSTANDING BAY RETAINED SERVING No.4 EVERARD CRESCENT

2No. HARDSTANDING BAYS PROVIDED FOR PROPOSED BUNGALOW (2 BEDRM)

CAR PARK BAYS TO MEET HIGHWAYS MIN. STANDARD, I.E 5.0m x 2.5m O/ALL

AGBDESIGN CONSULTANTS LTD

TITLE
PROPOSED NEW DEVELOPMENT
PROPOSED SITE SETOUT PLAN

SITE ADDRESS	LAND ADJ TO 4 EVERARD CRESCENT, STANTON UNDER BARDON, LEICS			
DRAWN BY	MR A. BROWN	CLIENT	MR B BROOKS	DRG. No. 001/3.
TEL:-	01509 569520	SCALE 1:500	DATE MAY 2010	