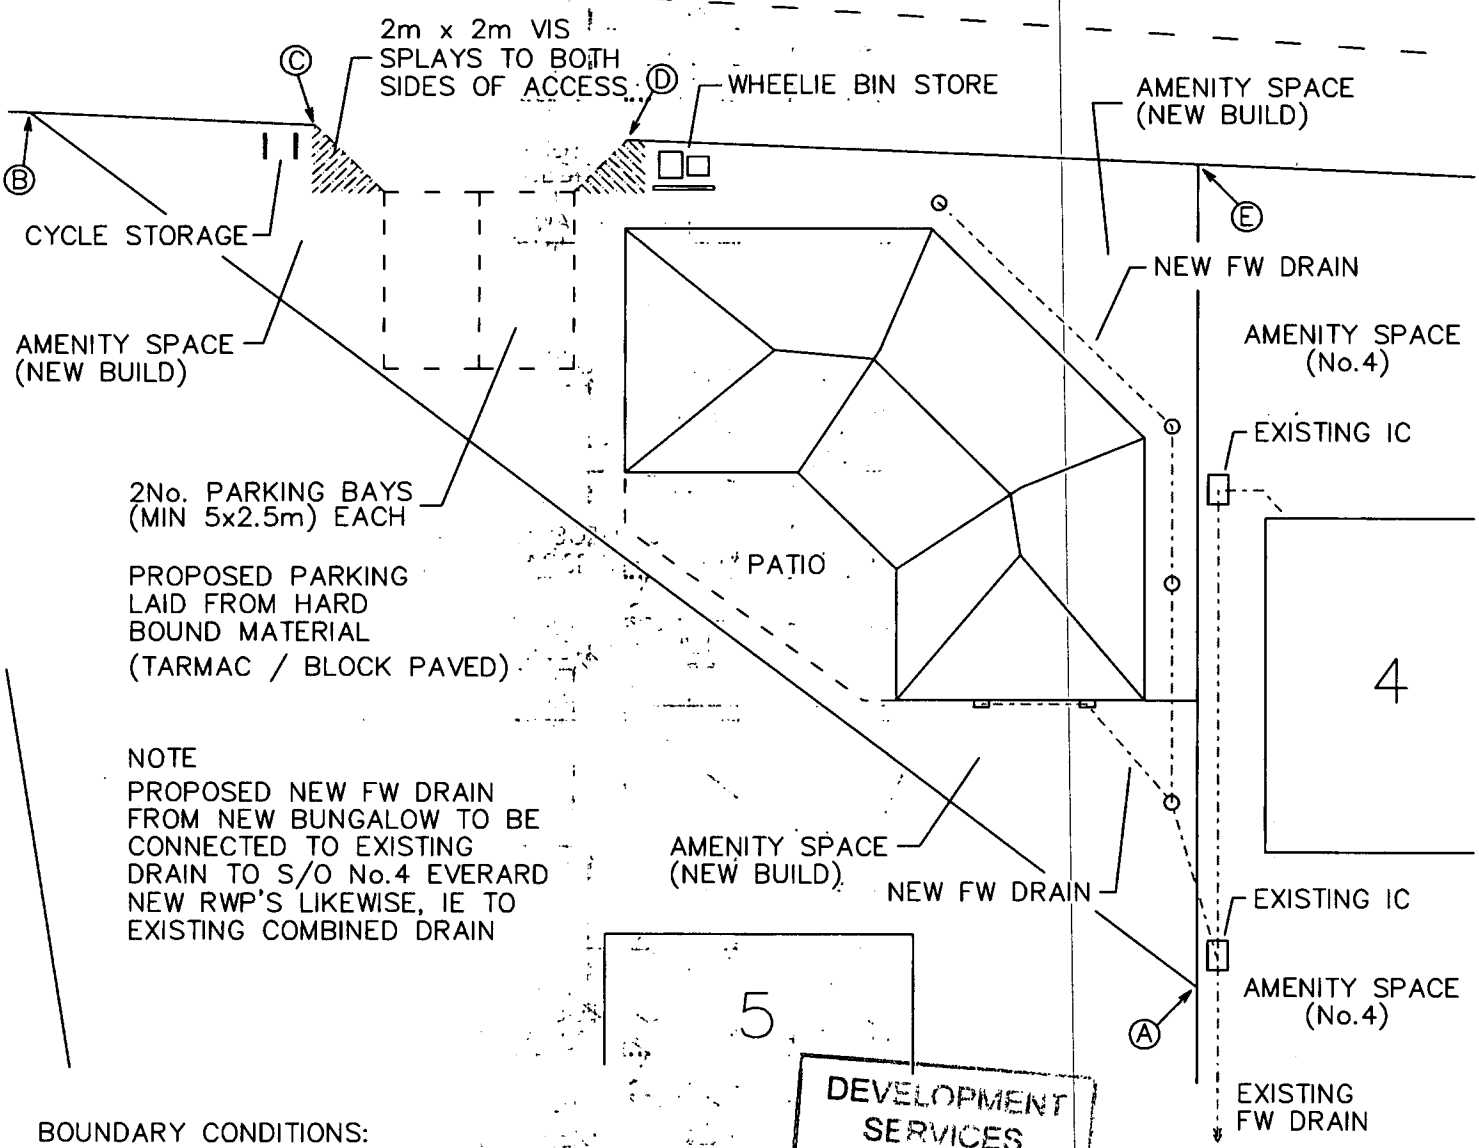

DEVELOPMENT SERVICES
06 JUL 2010
RECEIVED

BOUNDARY CONDITIONS:

A – B = 1.8m CLOSE BOARDED FENCE
B – C = 1.8m CLOSE BOARDED FENCE
C – D = 8m WIDE GAP FOR DRIVEWAY
D – E = 1.8m CLOSE BOARDED FENCE
E – A = 1.8m CLOSE BOARDED FENCE

PROPOSED SITE SETOUT

AGBDESIGN CONSULTANTS LTD

TITLE: PROPOSED NEW DEVELOPMENT PROPOSED SITE SETOUT PLAN (1:200)			
SITE ADDRESS: LAND ADJ TO 4 EVERARD CRESCENT, STANTON UNDER BARDON, LEICS			
DRAWN BY: MR A. BROWN	CLIENT: MR B BROOKS		DRG. No. 001/4.
TEL:- 01509 569520	SCALE: 1:200	DATE: MAY 2010	