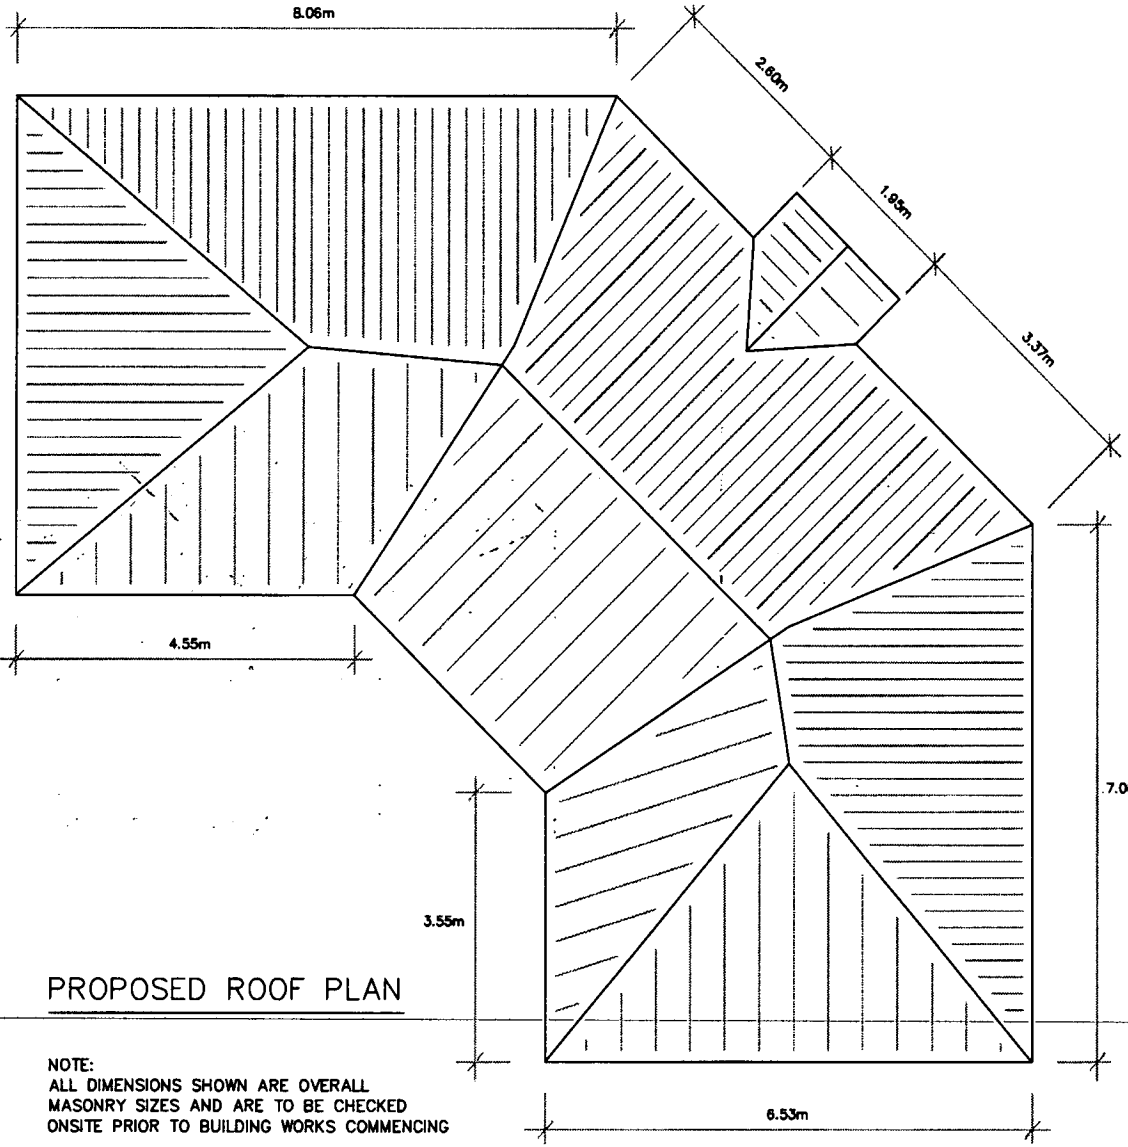


DEVELOPMENT SERVICES
06 JUL 2010
RECEIVED

PROPOSED ROOF PLAN

NOTE:
ALL DIMENSIONS SHOWN ARE OVERALL MASONRY SIZES AND ARE TO BE CHECKED ONSITE PRIOR TO BUILDING WORKS COMMENCING

AGBDESIGN CONSULTANTS LTD

TITLE
PROPOSED NEW DEVELOPMENT
PROPOSED ROOF PLAN

| | | | | |
|---|---|---|---|---|
| SITE ADDRESS | LAND ADJ TO 4 EVERARD CRESCENT, STANTON UNDER BARDON, LEICS | | | |
| DRAWN BY | MR A. BROWN | CLIENT | MR B BROOKS | DRG. No. 001/7. |
| TEL:- | 01509 569520 | SCALE 1:100 | DATE MAY 2010 | |