

1. Drawings copyright of © Architectural Vistadesigns Ltd
2. Drawings not to be used without written consent.
3. Planning drawings should not be used for the purpose of construction or working drawings.
4. Building Regulation approved drawings are not construction or working drawings.
5. All dimensions must be checked and verified on site before commencing works.
6. OS data may have been be used for the purpose of a Planning submission.

Revisions


Rev.	Date	Comments

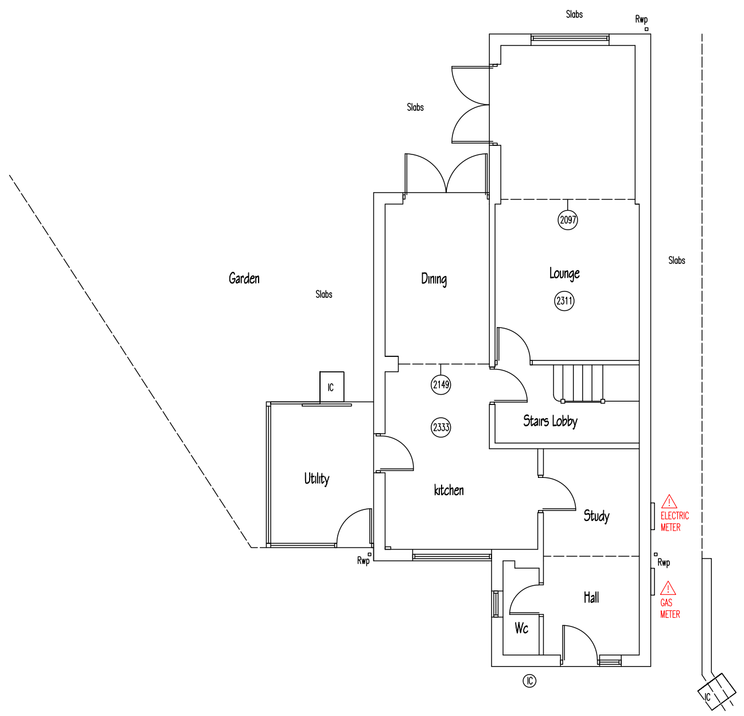

EXISTING GROUND FLOOR PLAN

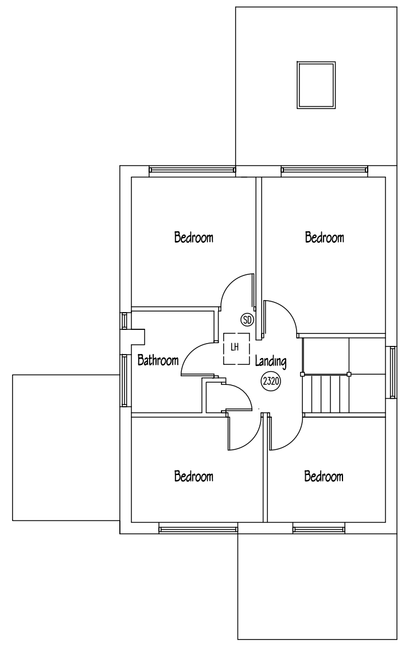


EXISTING FIRST FLOOR PLAN

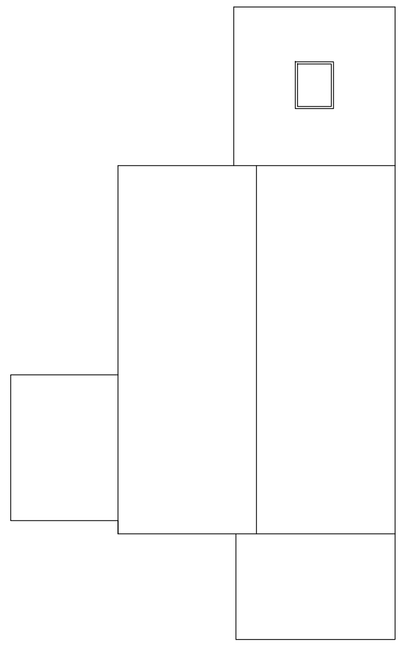


EXISTING ROOF PLAN


0 5
metres

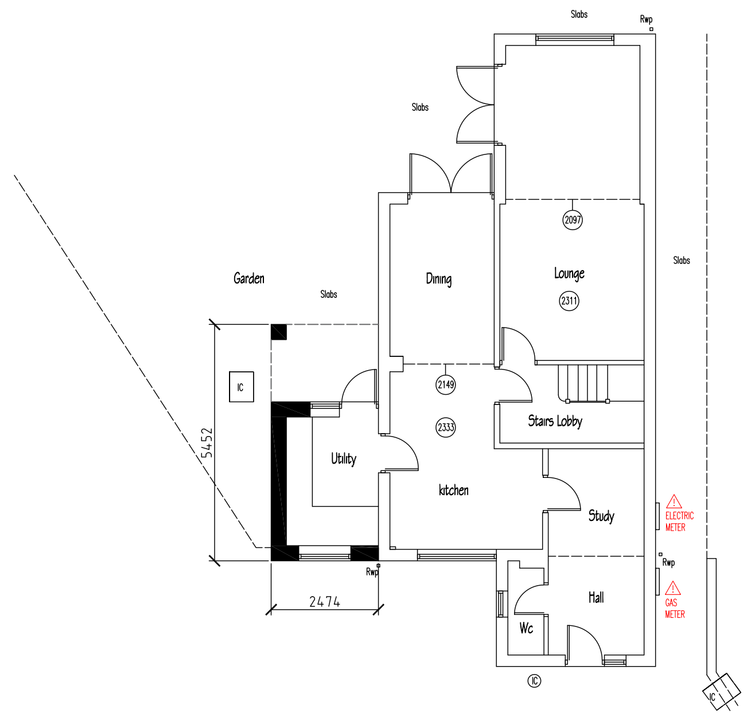


PROPOSED GROUND FLOOR PLAN

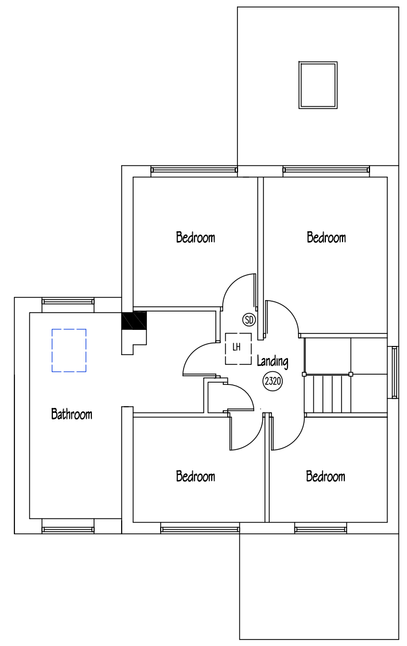


PROPOSED FIRST FLOOR PLAN

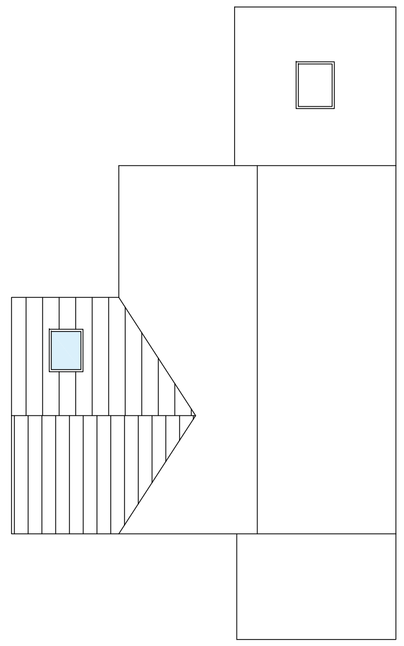


PROPOSED ROOF PLAN

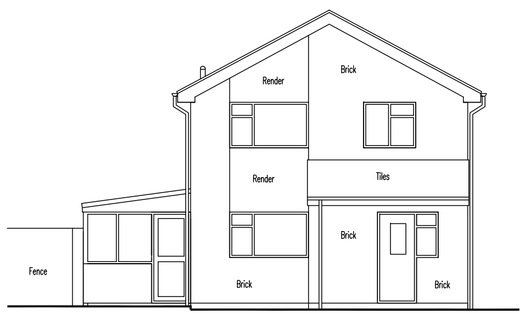


EXISTING FRONT ELEVATION

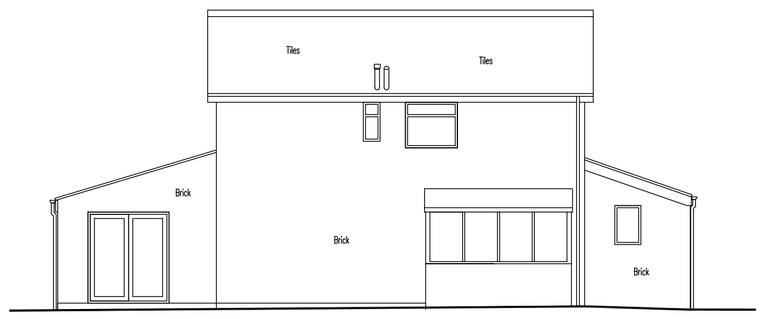


EXISTING SIDE ELEVATION

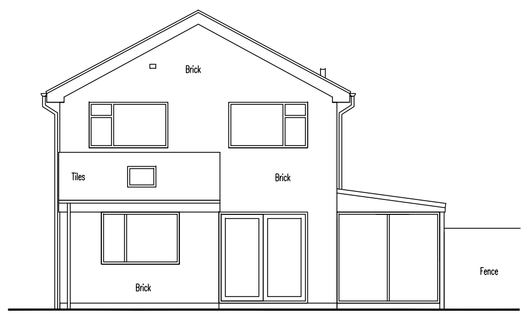


EXISTING REAR ELEVATION

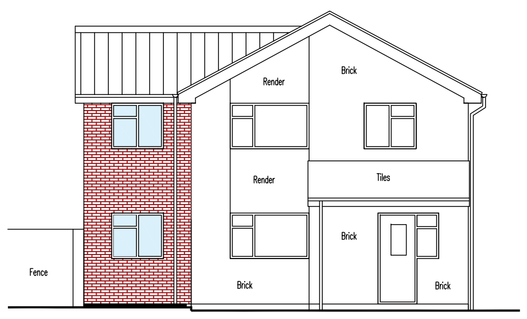


PROPOSED FRONT ELEVATION

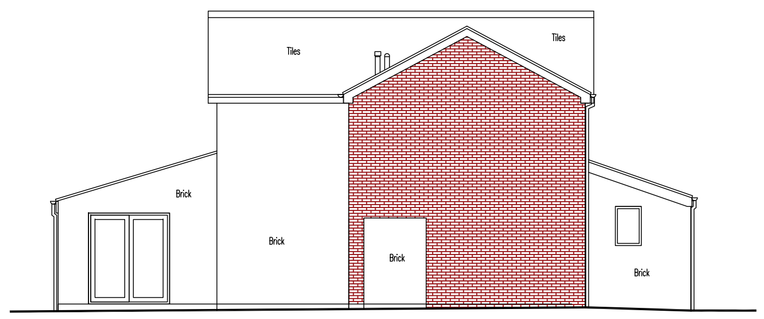

PROPOSED SIDE ELEVATION

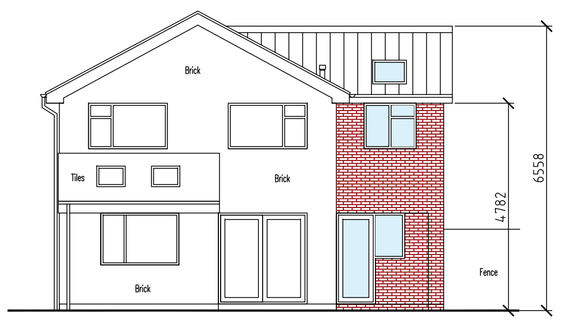


PROPOSED REAR ELEVATION

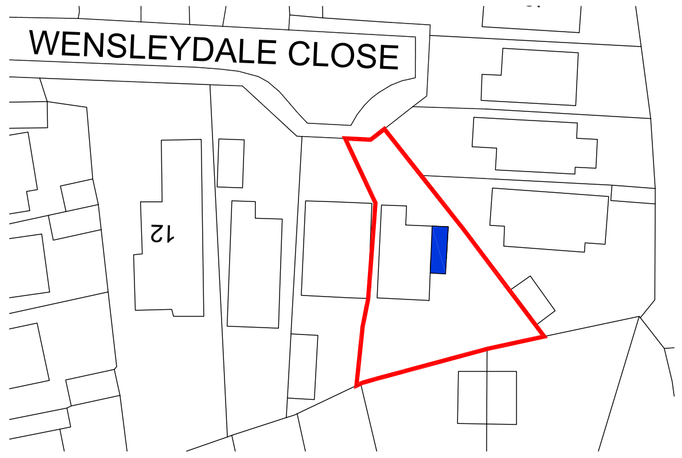

BLOCK PLAN - 1:500

0 25
metres

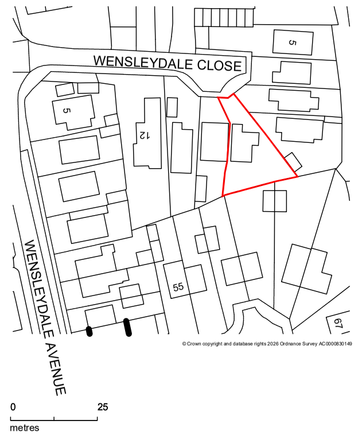

LOCATION PLAN - 1:250

Site Boundary

NORTH

CIAT CHARTERED PRACTICE

ArchitecturalVistadesigns Ltd
a: The Paddock, 118 Paddock Way, Hinckley, Leics LE10 0BZ
m: 0785 458 2584 t: 01455 698 839
w: www.architecturalvistadesigns.co.uk
e: studio@architecturalvistadesigns.co.uk

Client: Sally Poole
Dwg Status: PLANNING

Dwg: Existing / Proposed Plans and Elevations

Project: Proposed 2 Storey Side extension
at No. 9 Wensleydale Close, Barwell LE9 8EU

Scale: 1:100, 1:500 & 1:1250 @ A1

Date: 17.11.2026
Drawn By: map

Dwg No.	Rev.
AVD-990-WCB-PL01	-