
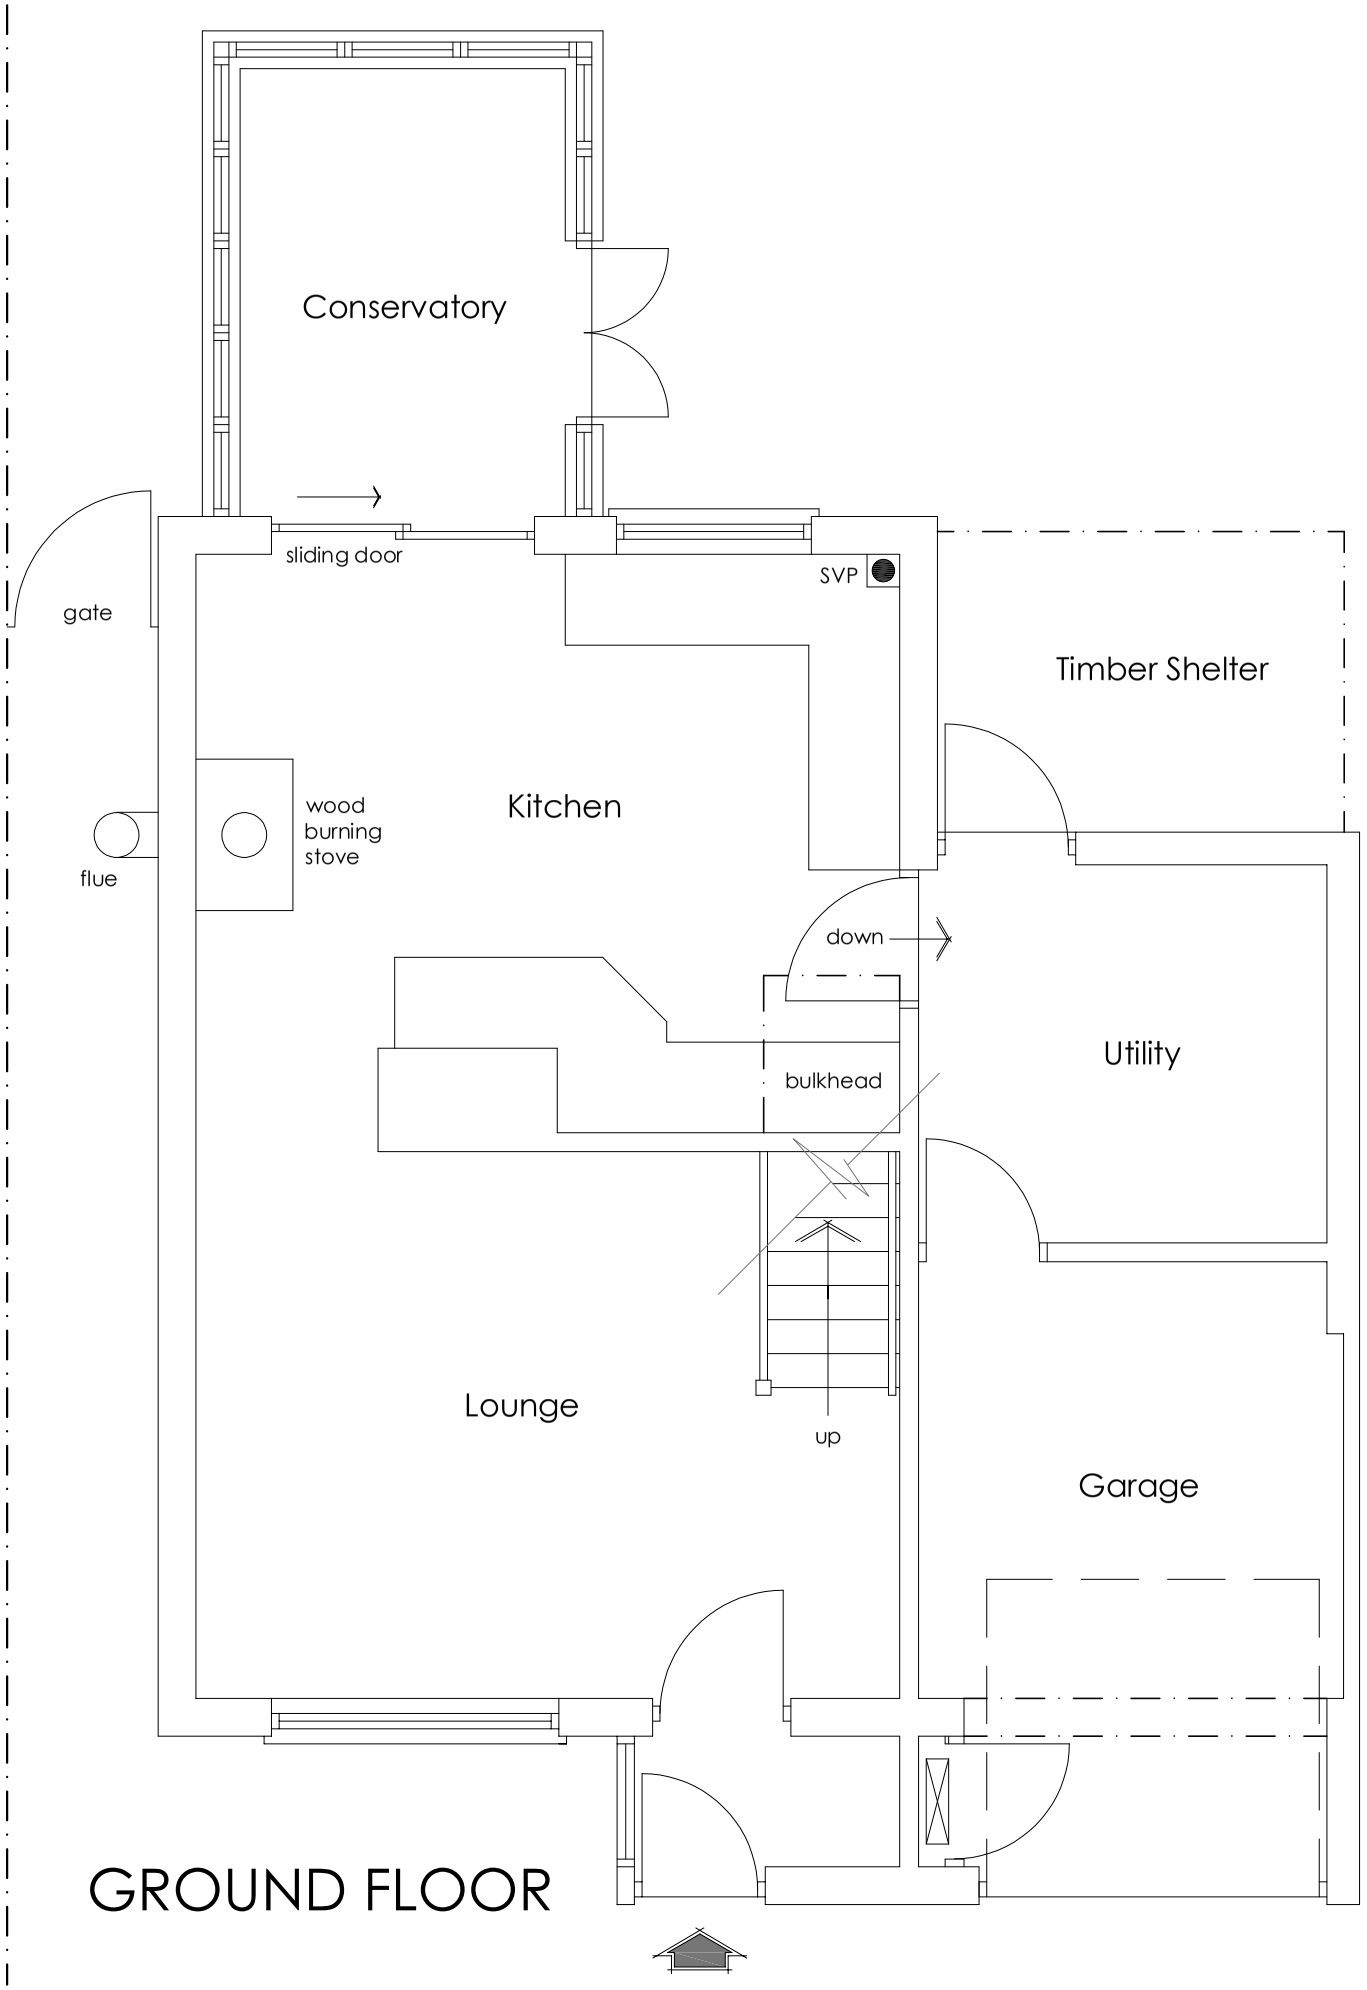


GROUND FLOOR

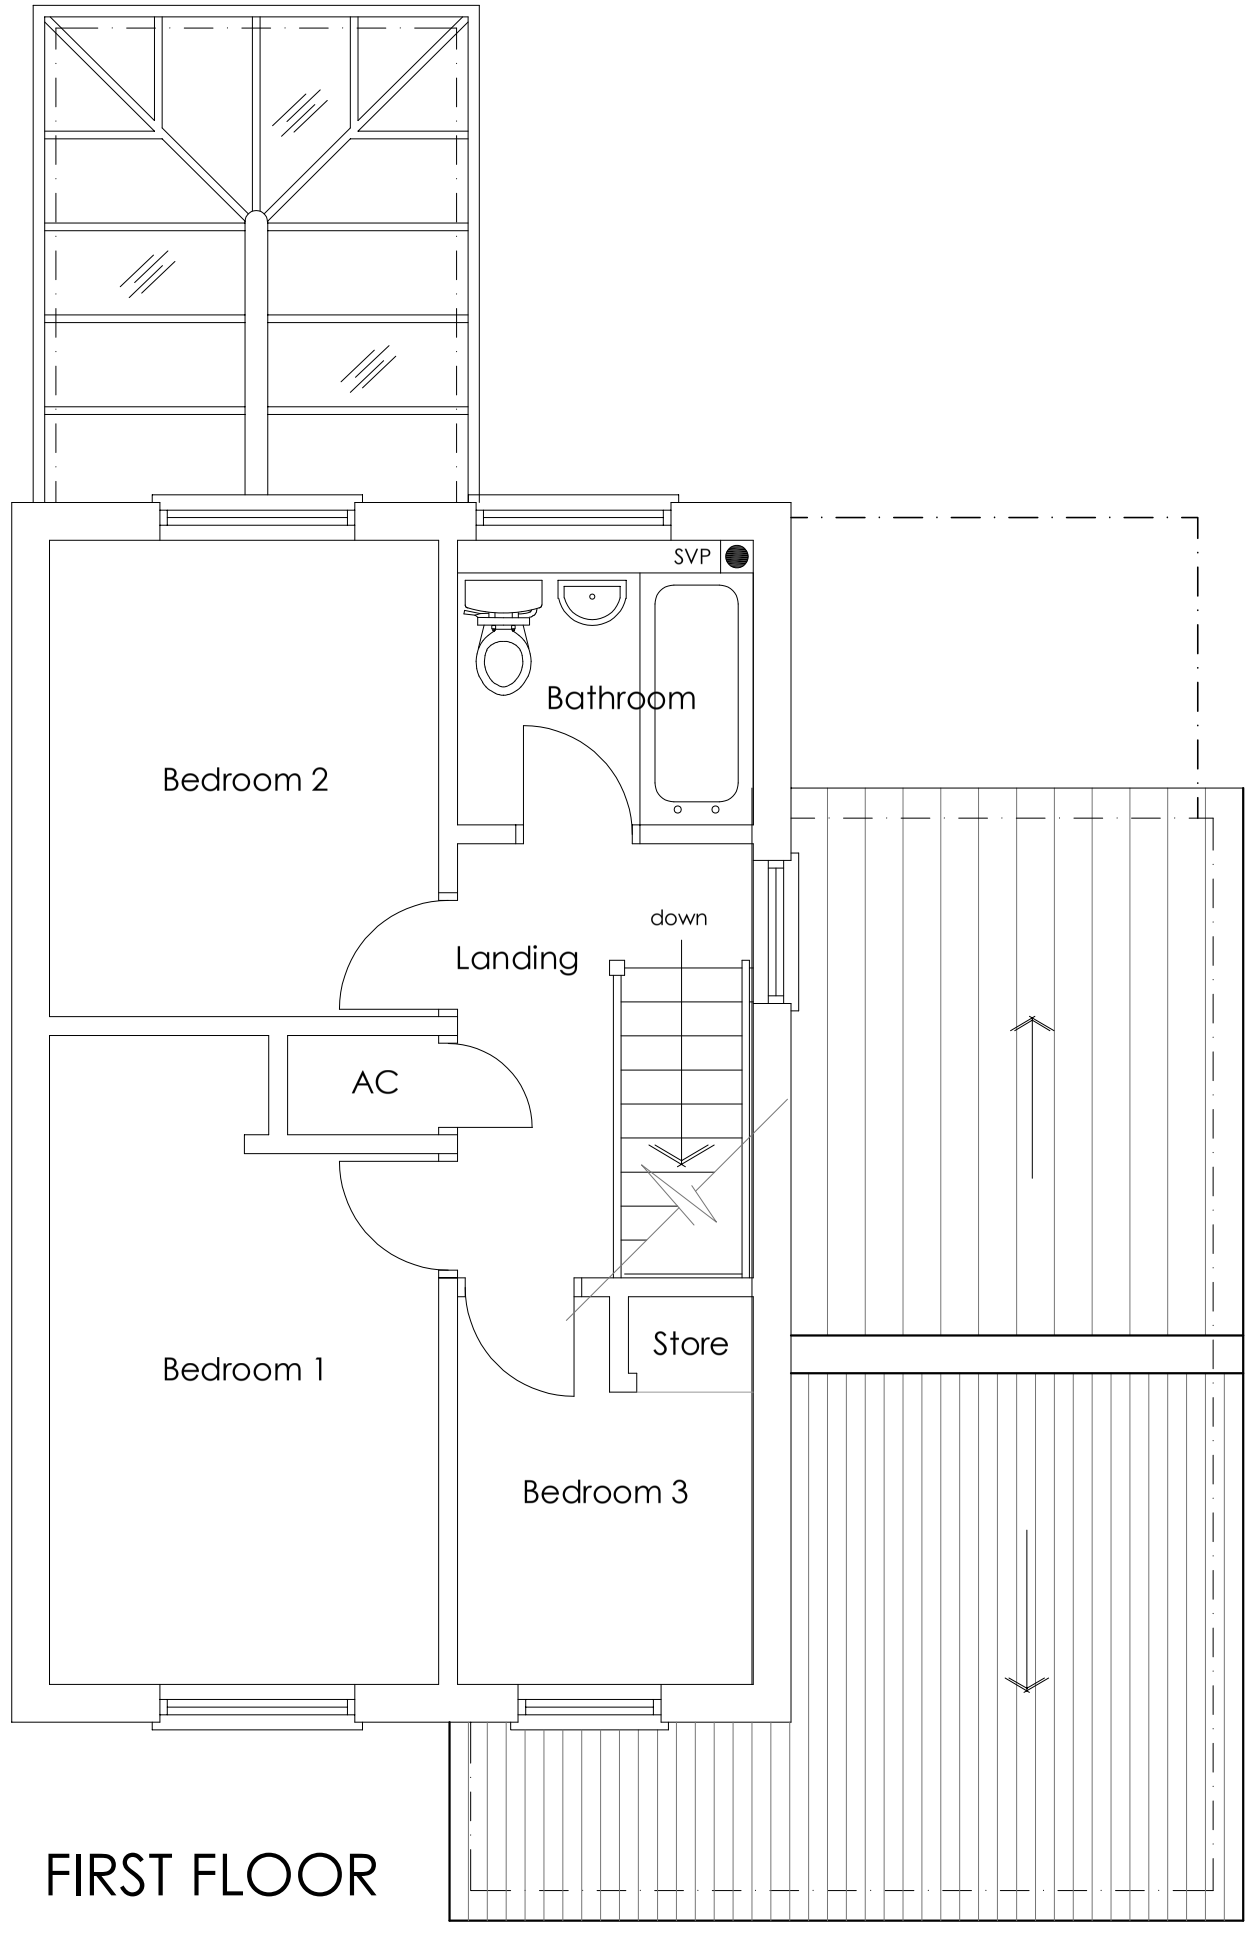

FIRST FLOOR

N

0 1 2 3m

scale bar 1:100 @ A3 format

EXISTING FLOOR PLANS

9 Bute Close,
Hinckley LE10 0SJ

dwg no:-	scale:-	date:-
26.22.01	1:50 (A3)	Oct 2026

pgs◆design
mobile:- 07827 930918
pgsdesign2014@gmail.com