

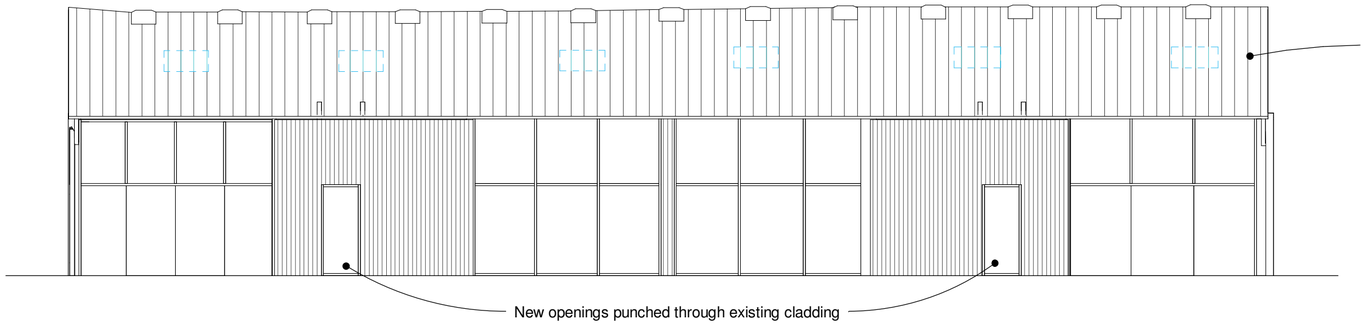


Front Elevation


Side Elevation

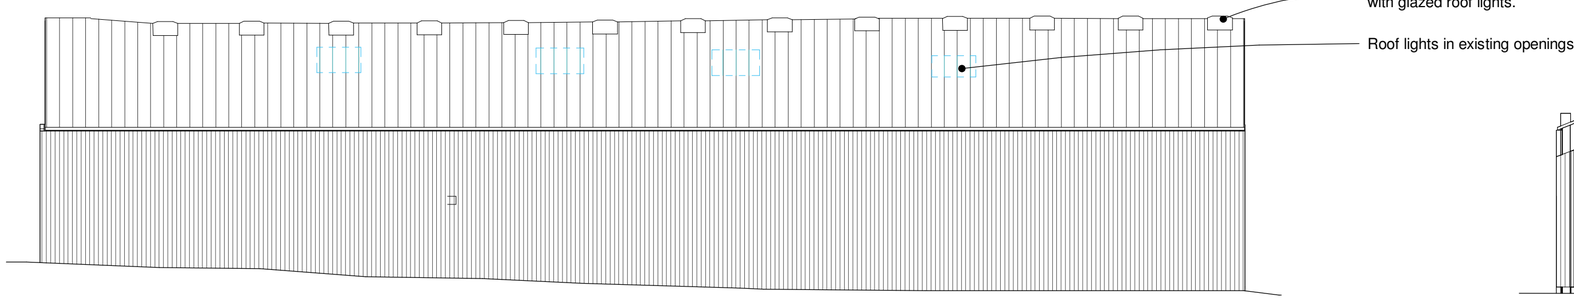

Rear Elevation

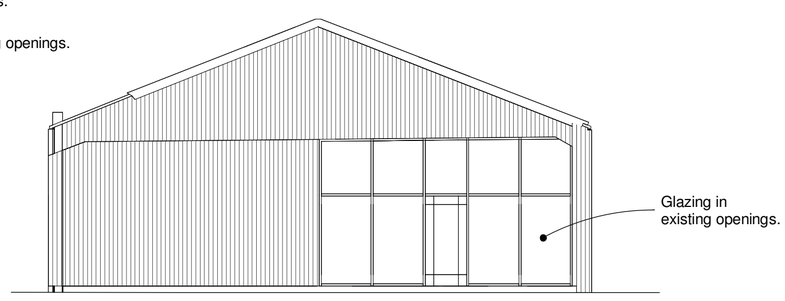

Side Elevation

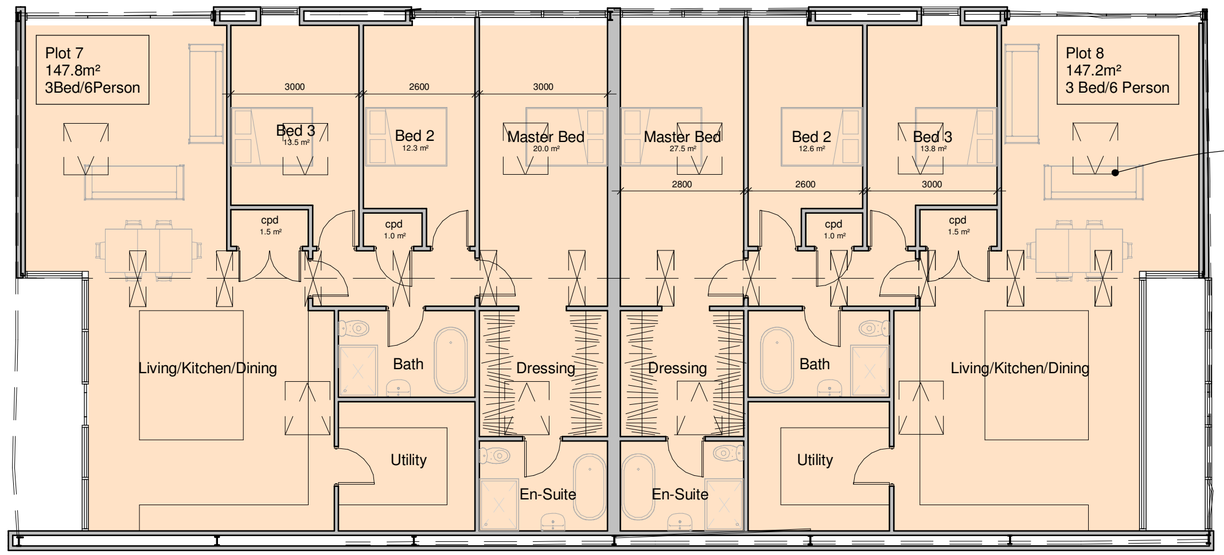

Ground Floor Plan

0m 2m 4m 6m 8m 10m

SCALE 1:100 @ A2

Client
Webster

Project Title
Barn Conversions
Heath Farm
Osbaston

Drawing Title
Barn 5 - As Proposed

Scale	Date	Sheet
1:100	July 26	A2
Author: LJW	Checked by: -	

HAYWARD
40 years 1986 - 2026
architects
19 Station Road
Hinckley
Leicestershire
LE10 1AW
Tel: 01455 635 665
www.haywardarchitects.co.uk

Job No.	Drawing No.
26/61	12

Status: SCHEME

THE COPYRIGHT OF THIS DRAWING IS VESTED IN HAYWARD ARCHITECTS LTD.
REPRODUCTION IN ANY FORM, EITHER IN WHOLE OR IN PART IS FORBIDDEN WITHOUT THE PRIOR WRITTEN PERMISSION
OF THE COPYRIGHT HOLDER. DO NOT SCALE FROM DRAWING AND ONLY FIGURED DIMENSIONS ARE TO BE USED