Location Plan

Site Address: **40, Aldin Way, Hinckley, LE10 0GE**

PlanningPortal

Date Produced: **17-Nov-2026**

Scale: **1:2500 @A4**

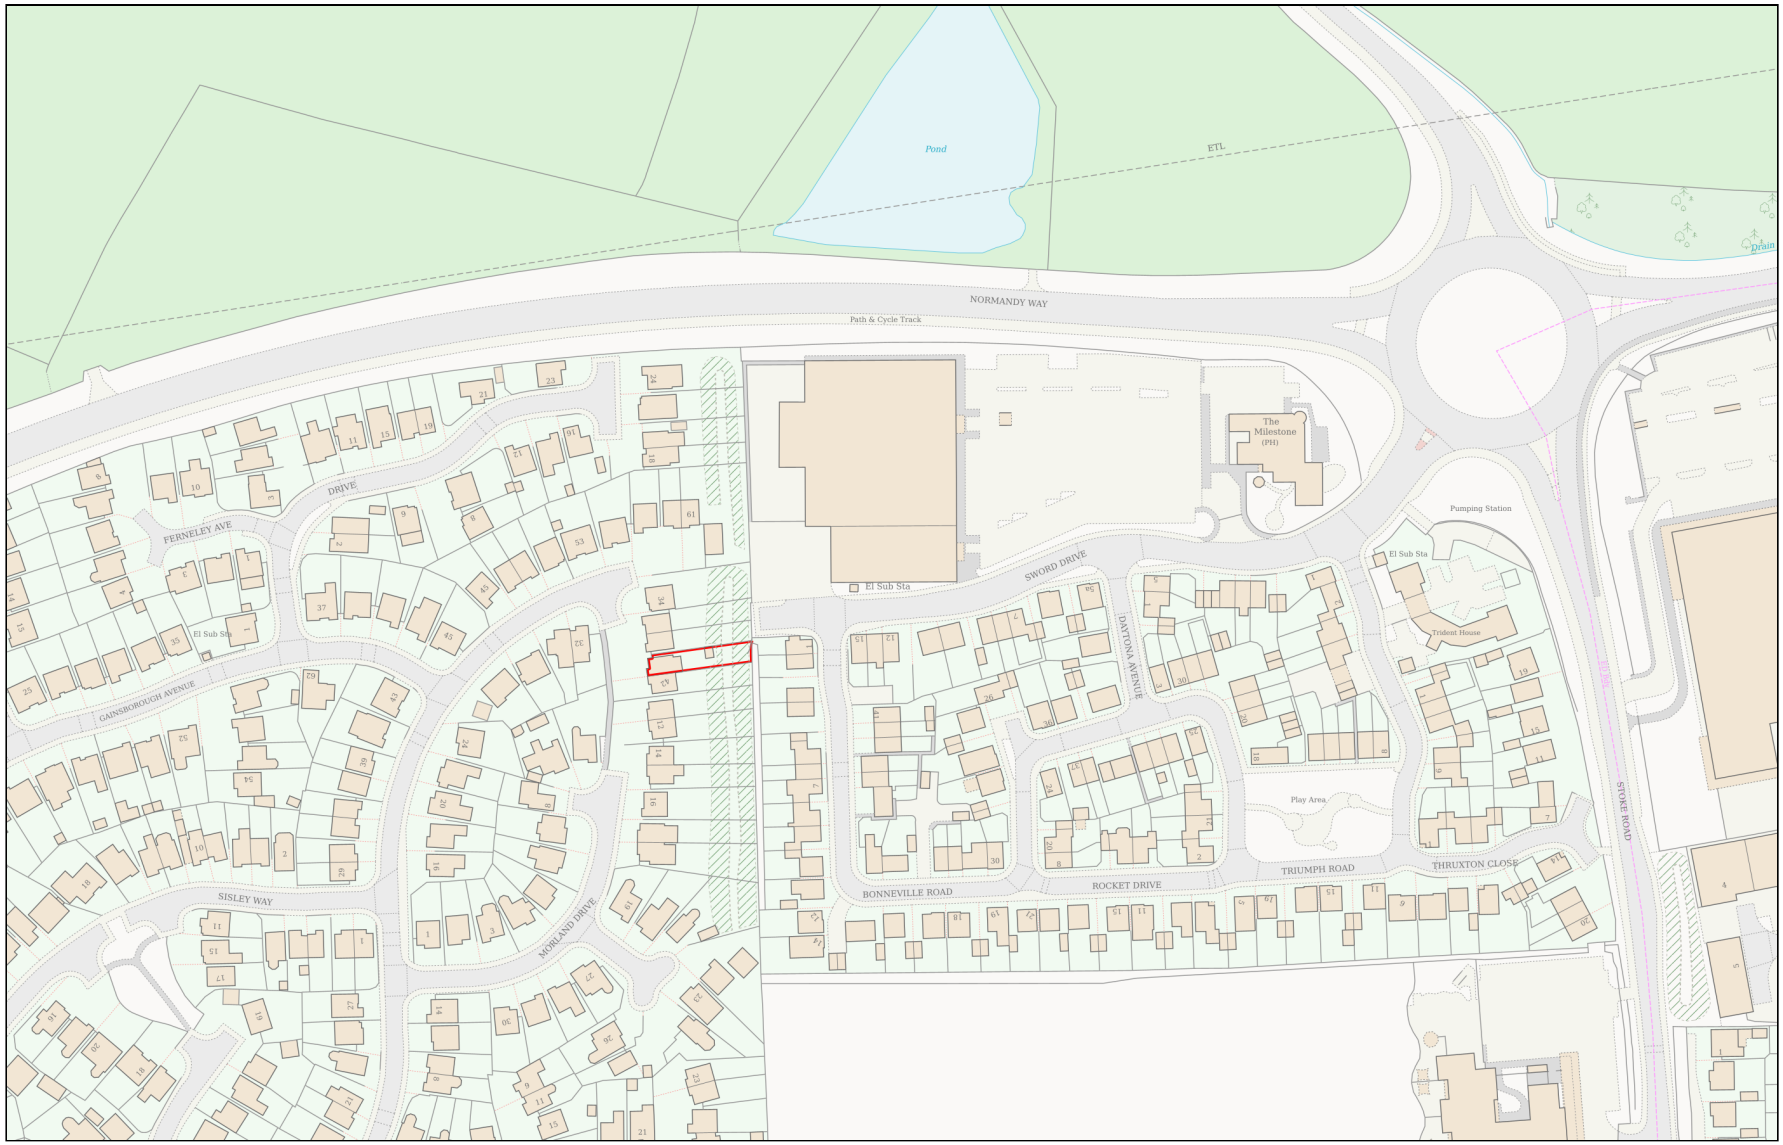

Planning Portal Reference: **PP-15350266v1**

Powered By TerraQuest

© Crown copyright and database rights 2026 OS 100042766