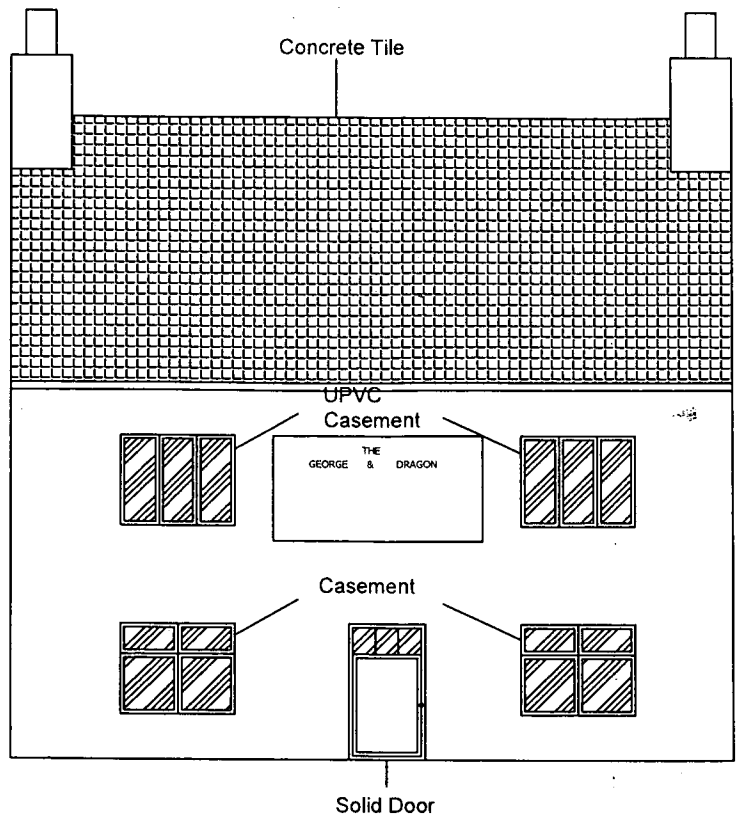

Existing Front Elevation

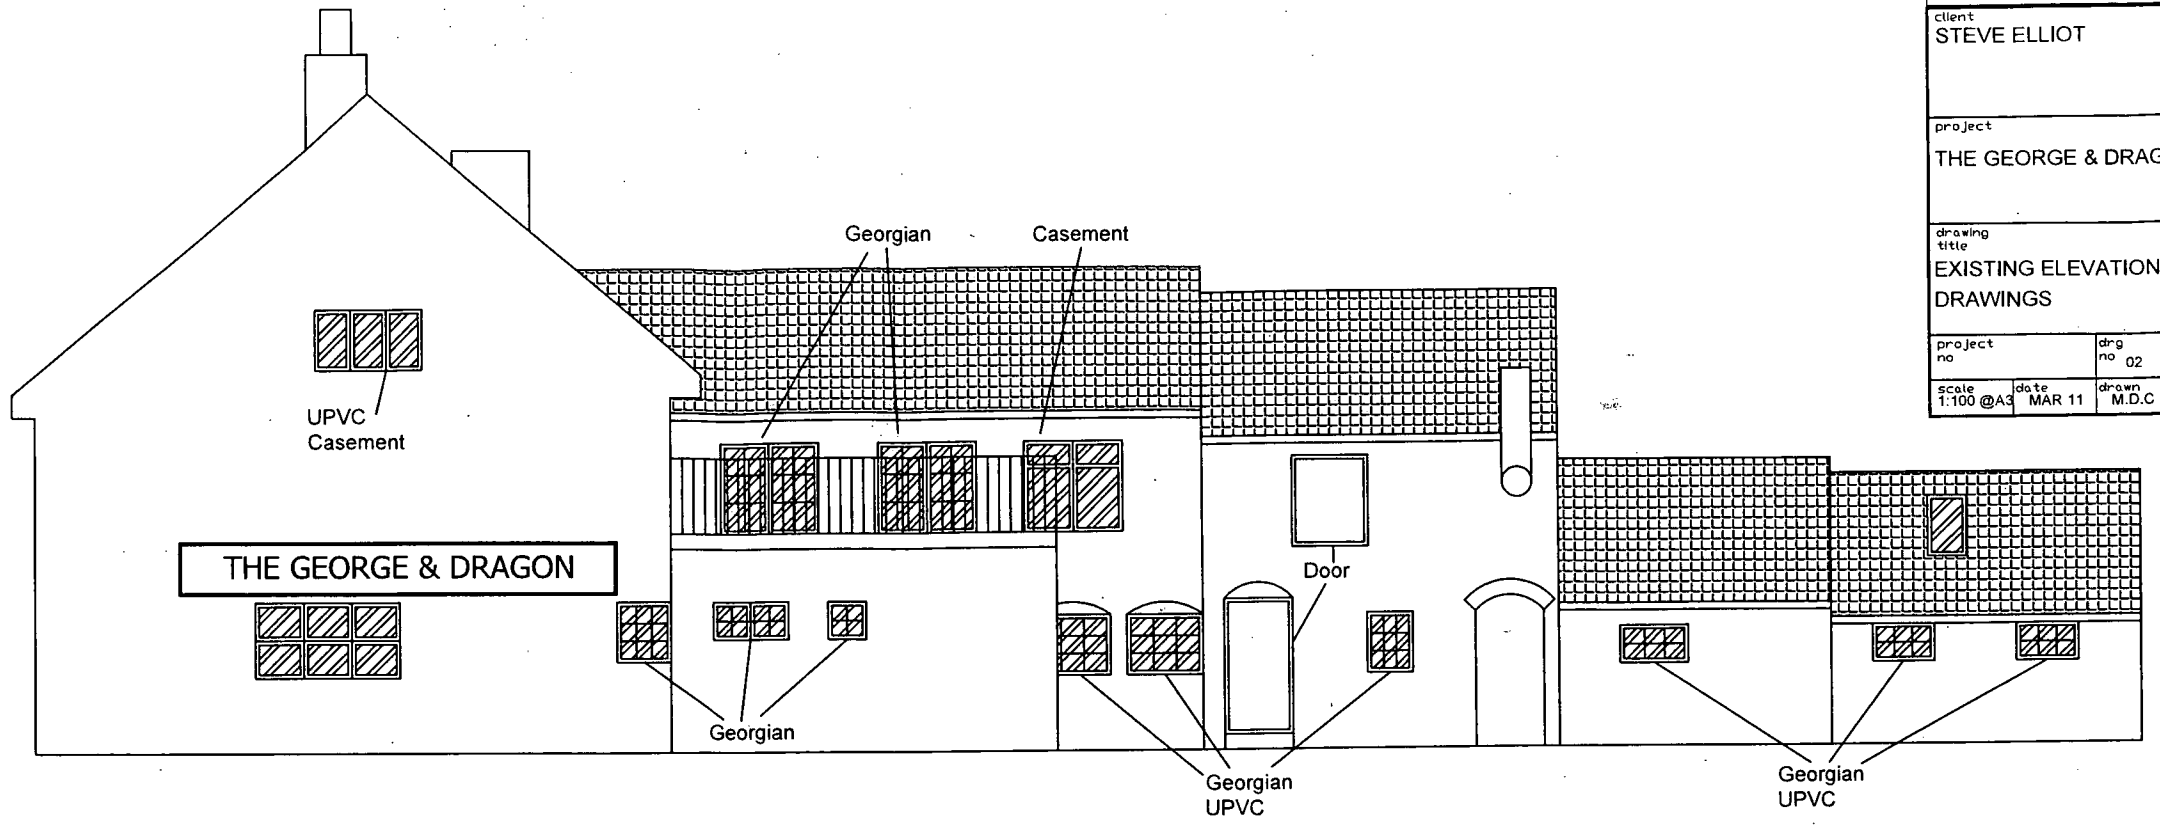

Existing Right Elevation

Notes
The copyright of this drawing and design is vested in the Company and must not be copied or reproduced without written consent.
This drawing to be read in conjunction with the specification and other drawings
Do not scale to ascertain dimensions
All dimensions to be checked and verified on site by the responsible contractor prior to commencement of work

client
STEVE ELLIOT

project
THE GEORGE & DRAGON PUB

drawing title
EXISTING ELEVATIONS
DRAWINGS

project no		drg no 02	rev
scale 1:100 @A3	date MAR 11	drawn M.D.C	checked

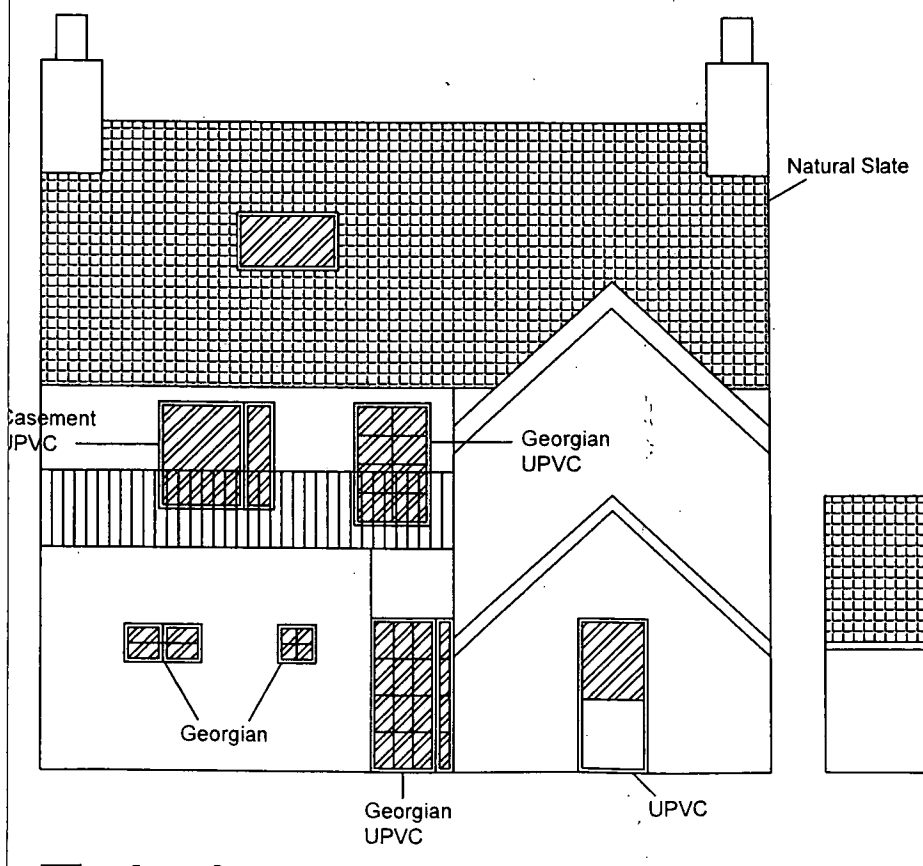

Existing Rear Elevation

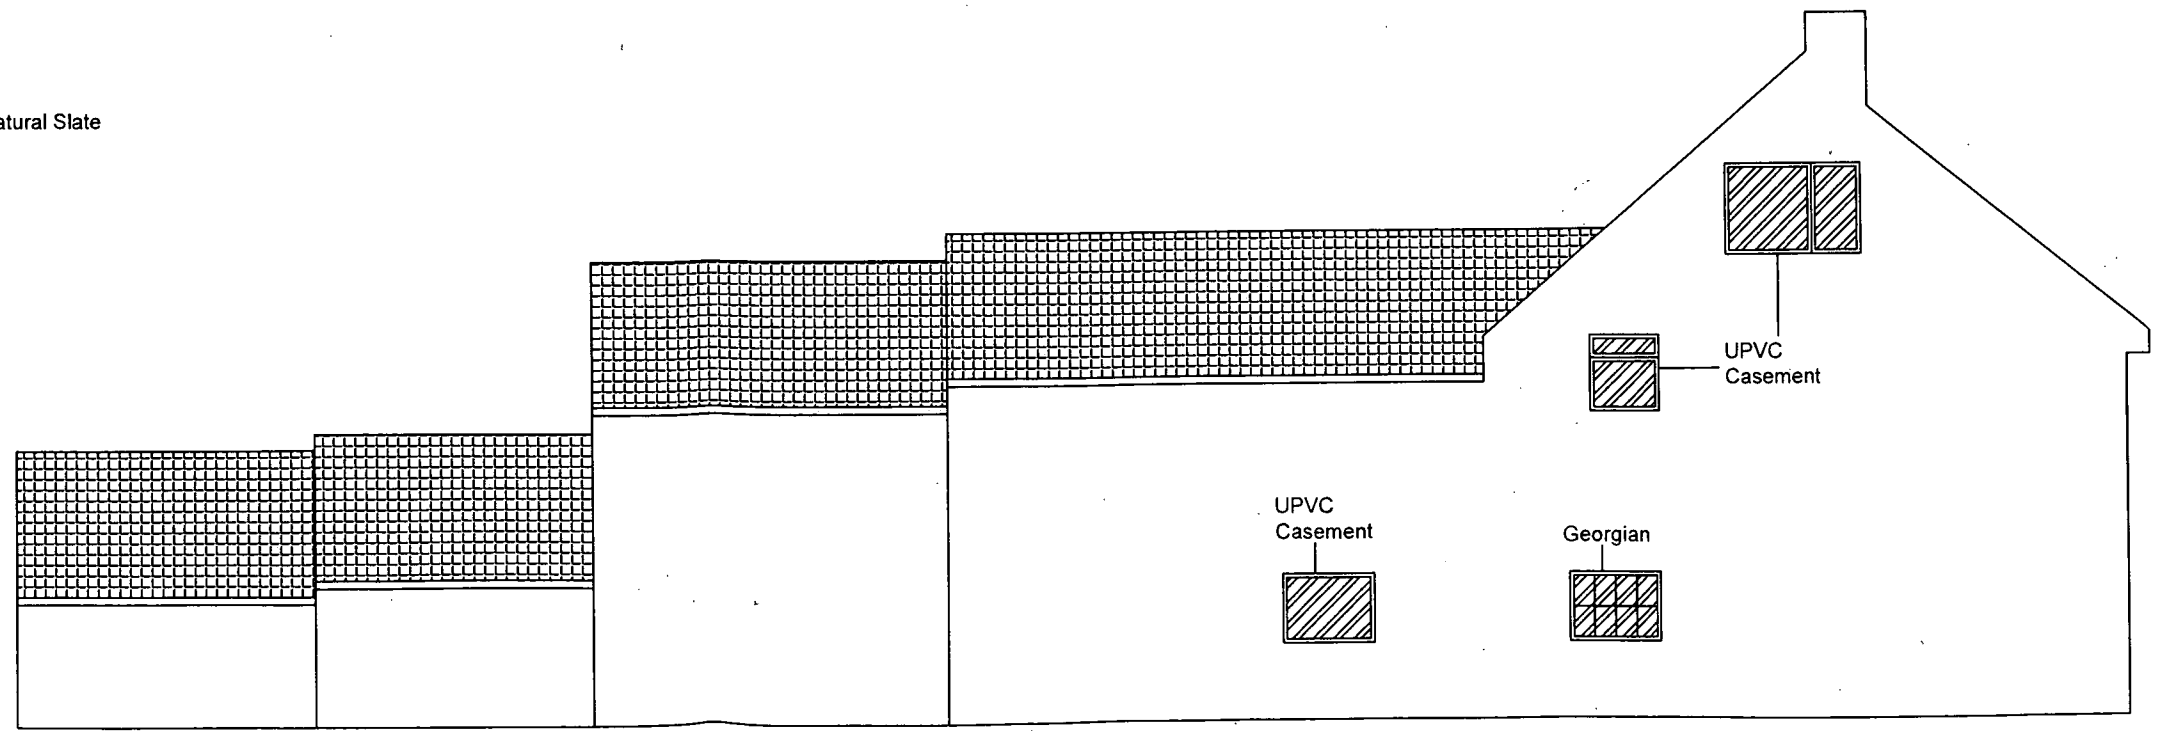

Existing Left Elevation