DC PLAN

Notes

The copyright of this drawing and design is vested in the Company and must not be copied or reproduced without written consent.
This drawing to be read in conjunction with the specification and other drawings
Do not scale to ascertain dimensions
All dimensions to be checked and verified on site by the responsible contractor prior to commencement of work

client
STEVE ELLIOT

project
THE GEORGE & DRAGON PUB

drawing title
PROPOSED ELEVATIONS
DRAWINGS

project no		drg no 04	rev
scale 1:100 @A3	date MAR 11	drawn M.D.C	checked

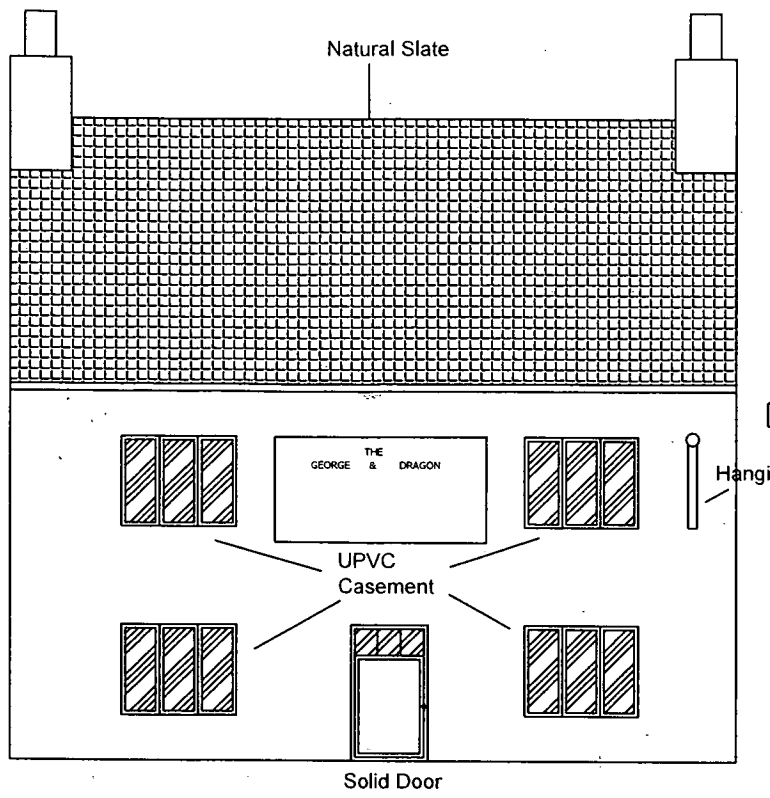

Proposed Front Elevation

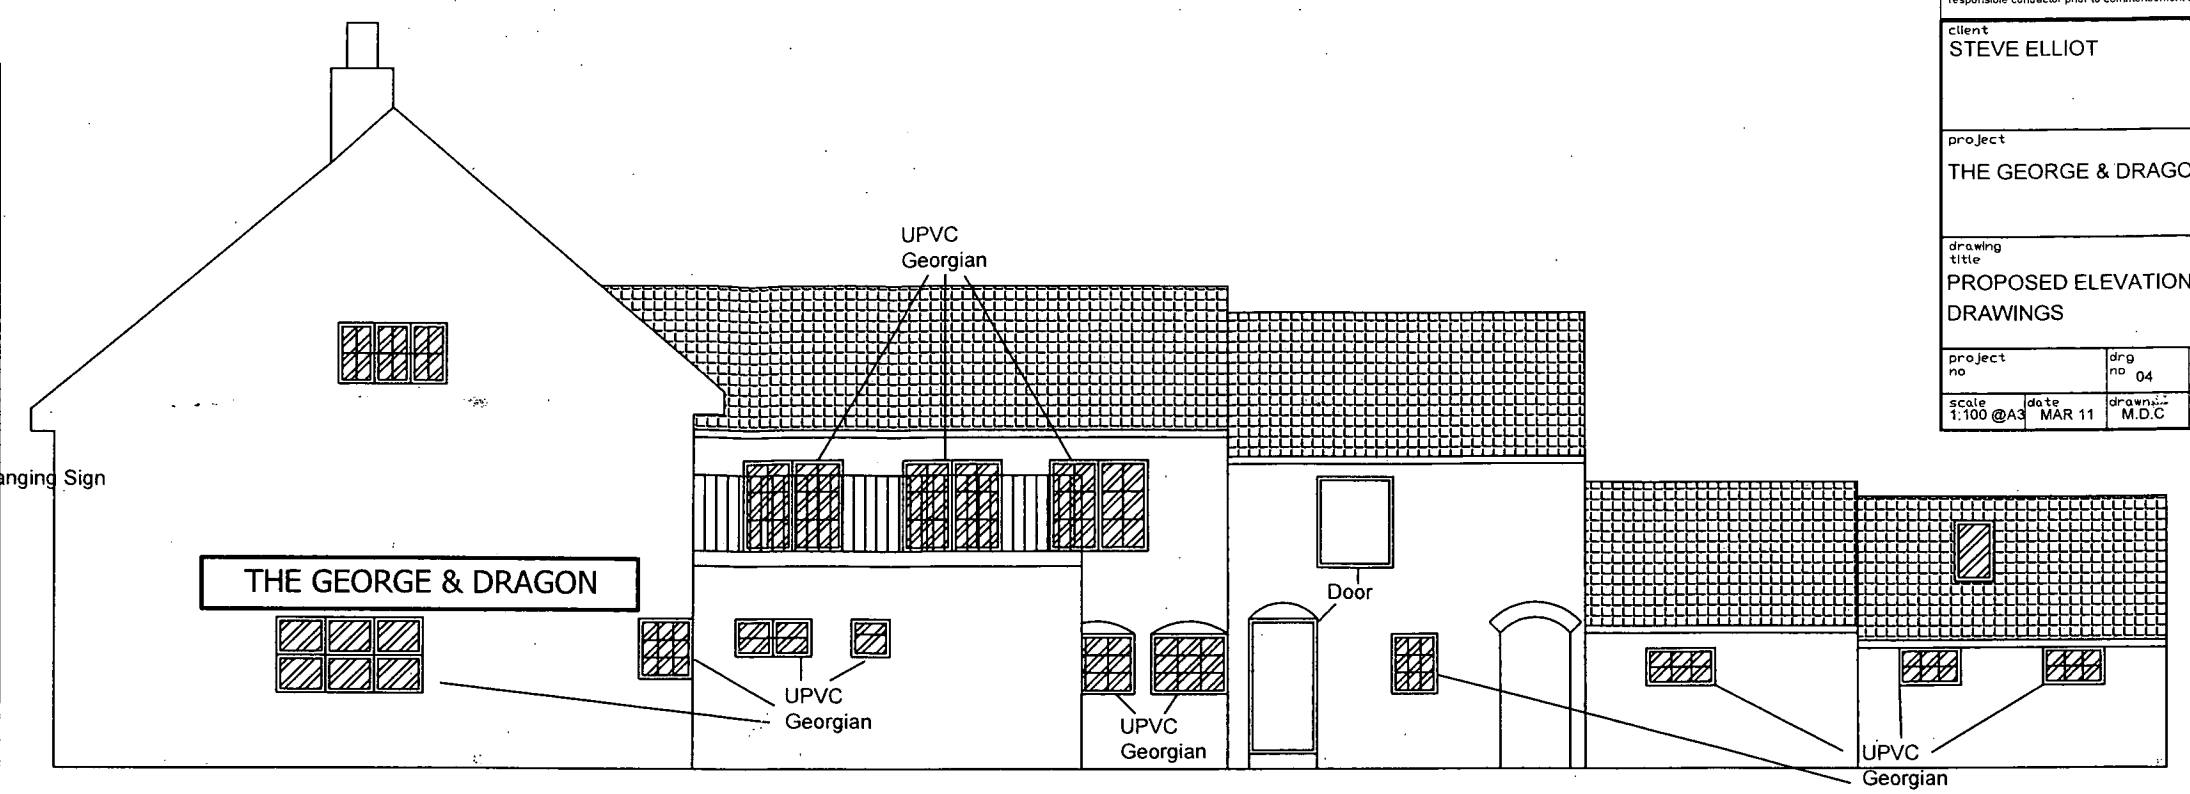

Proposed Right Elevation

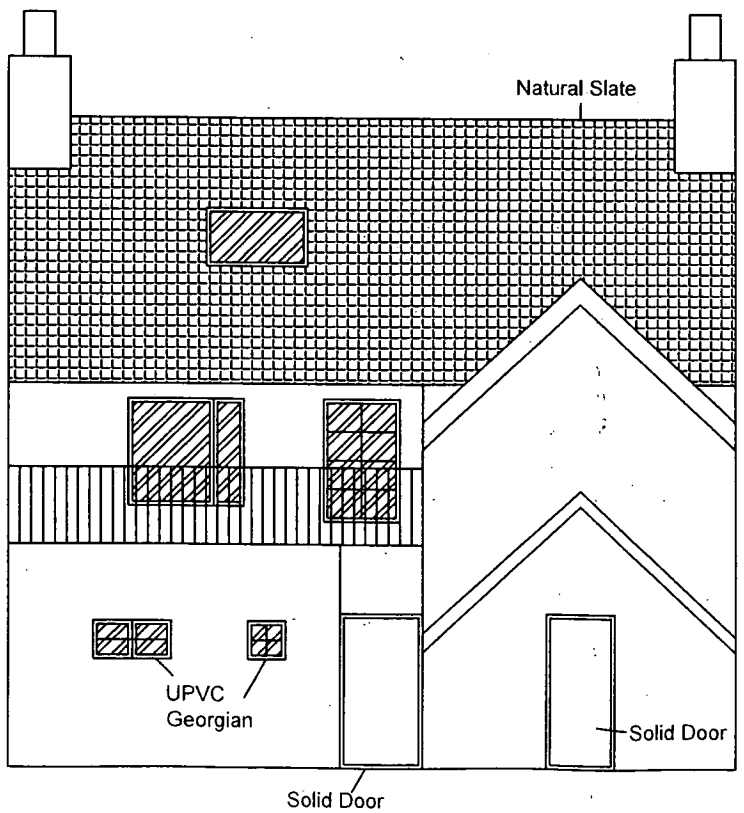

Proposed Rear Elevation

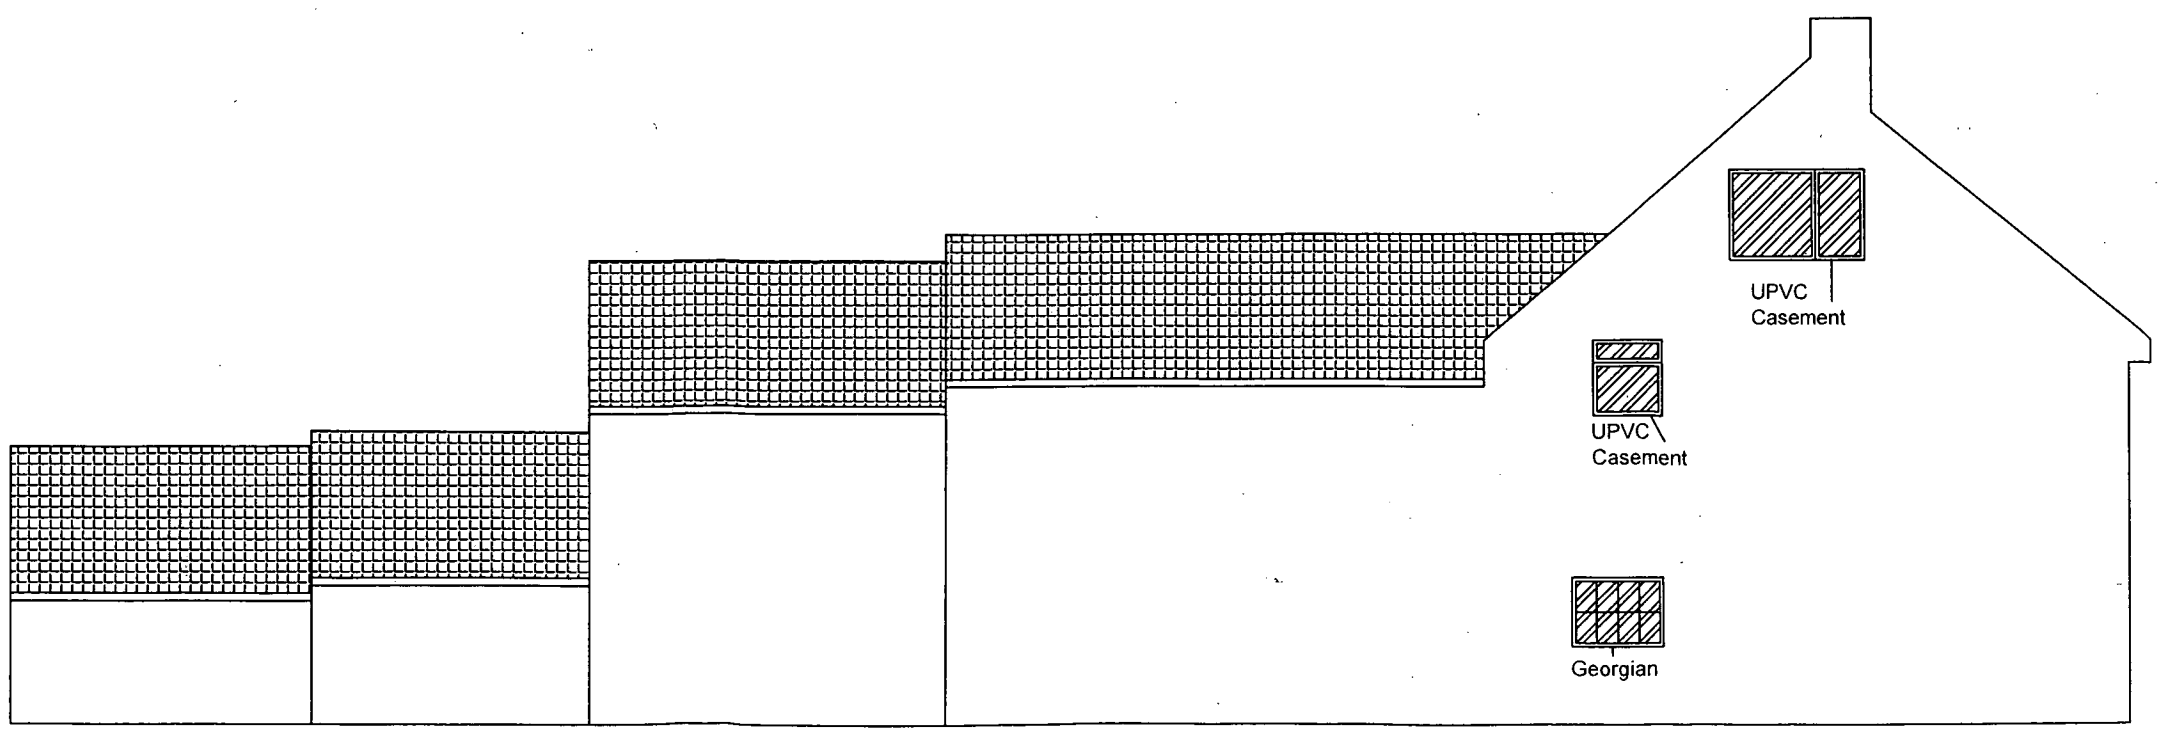

Proposed Left Elevation