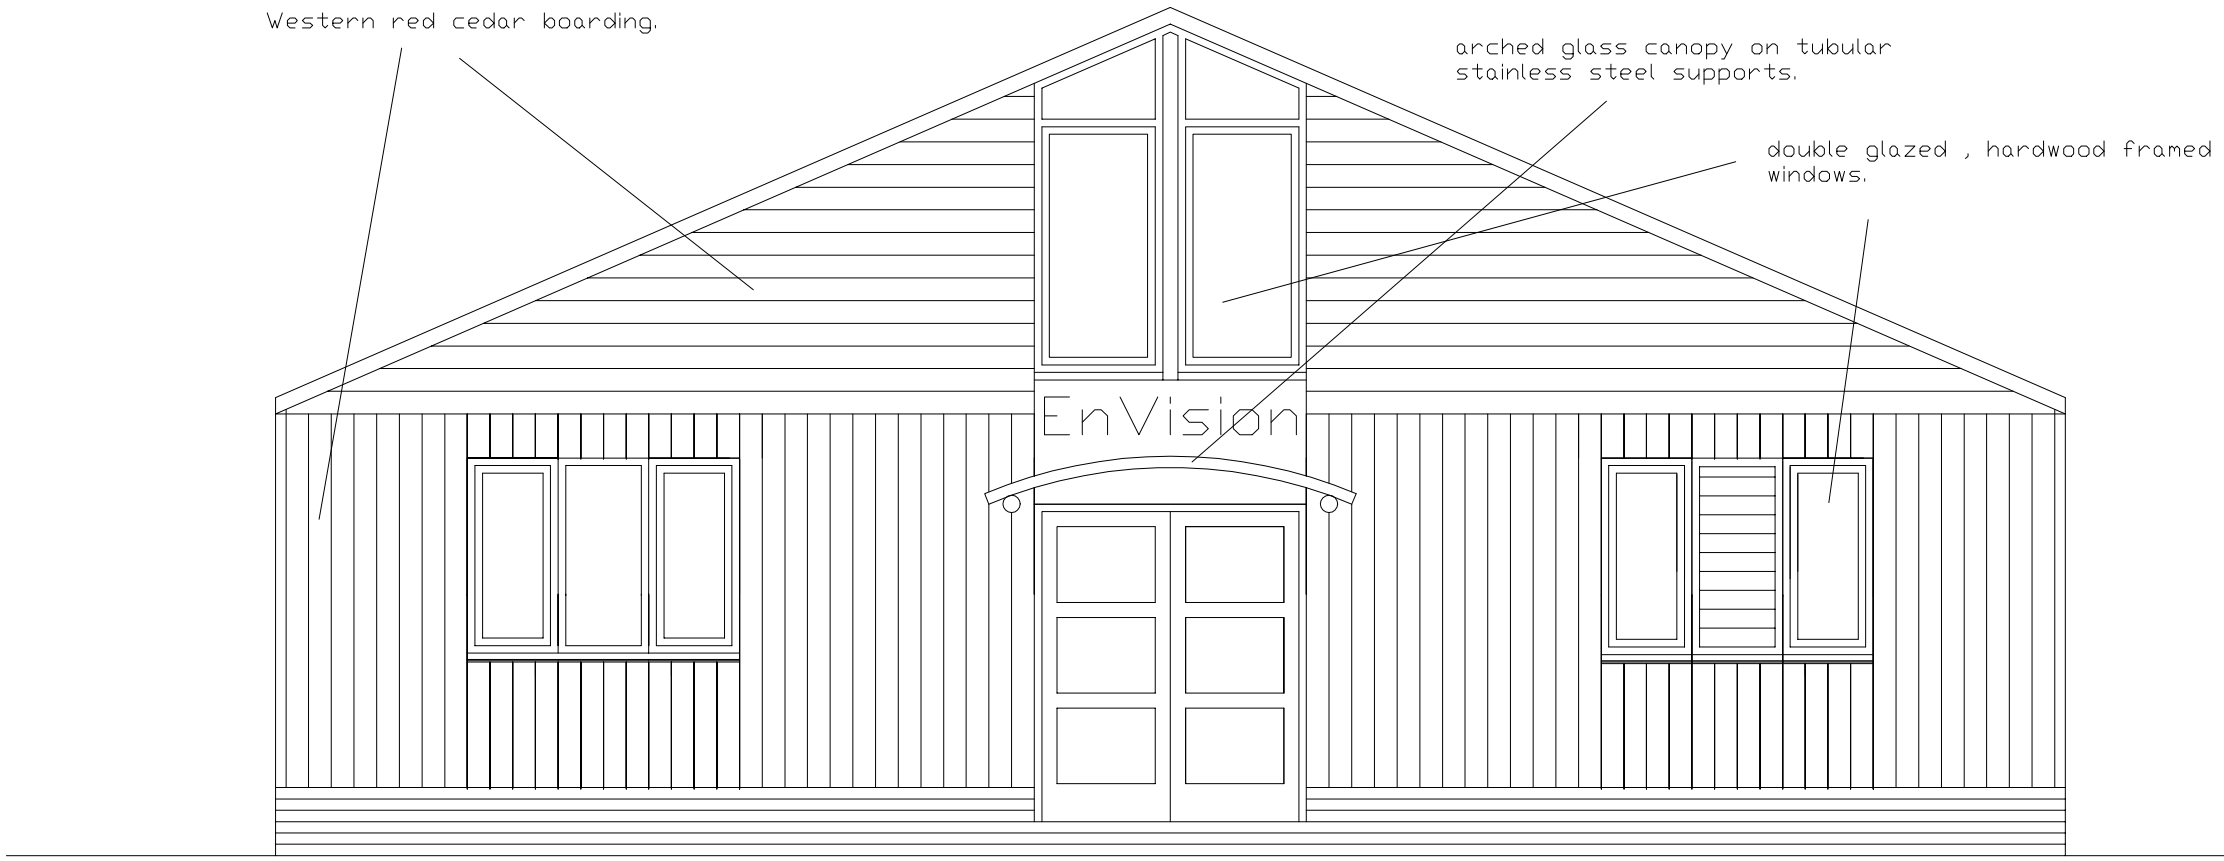

Proposed South West Elevation. 1:50.

scale

