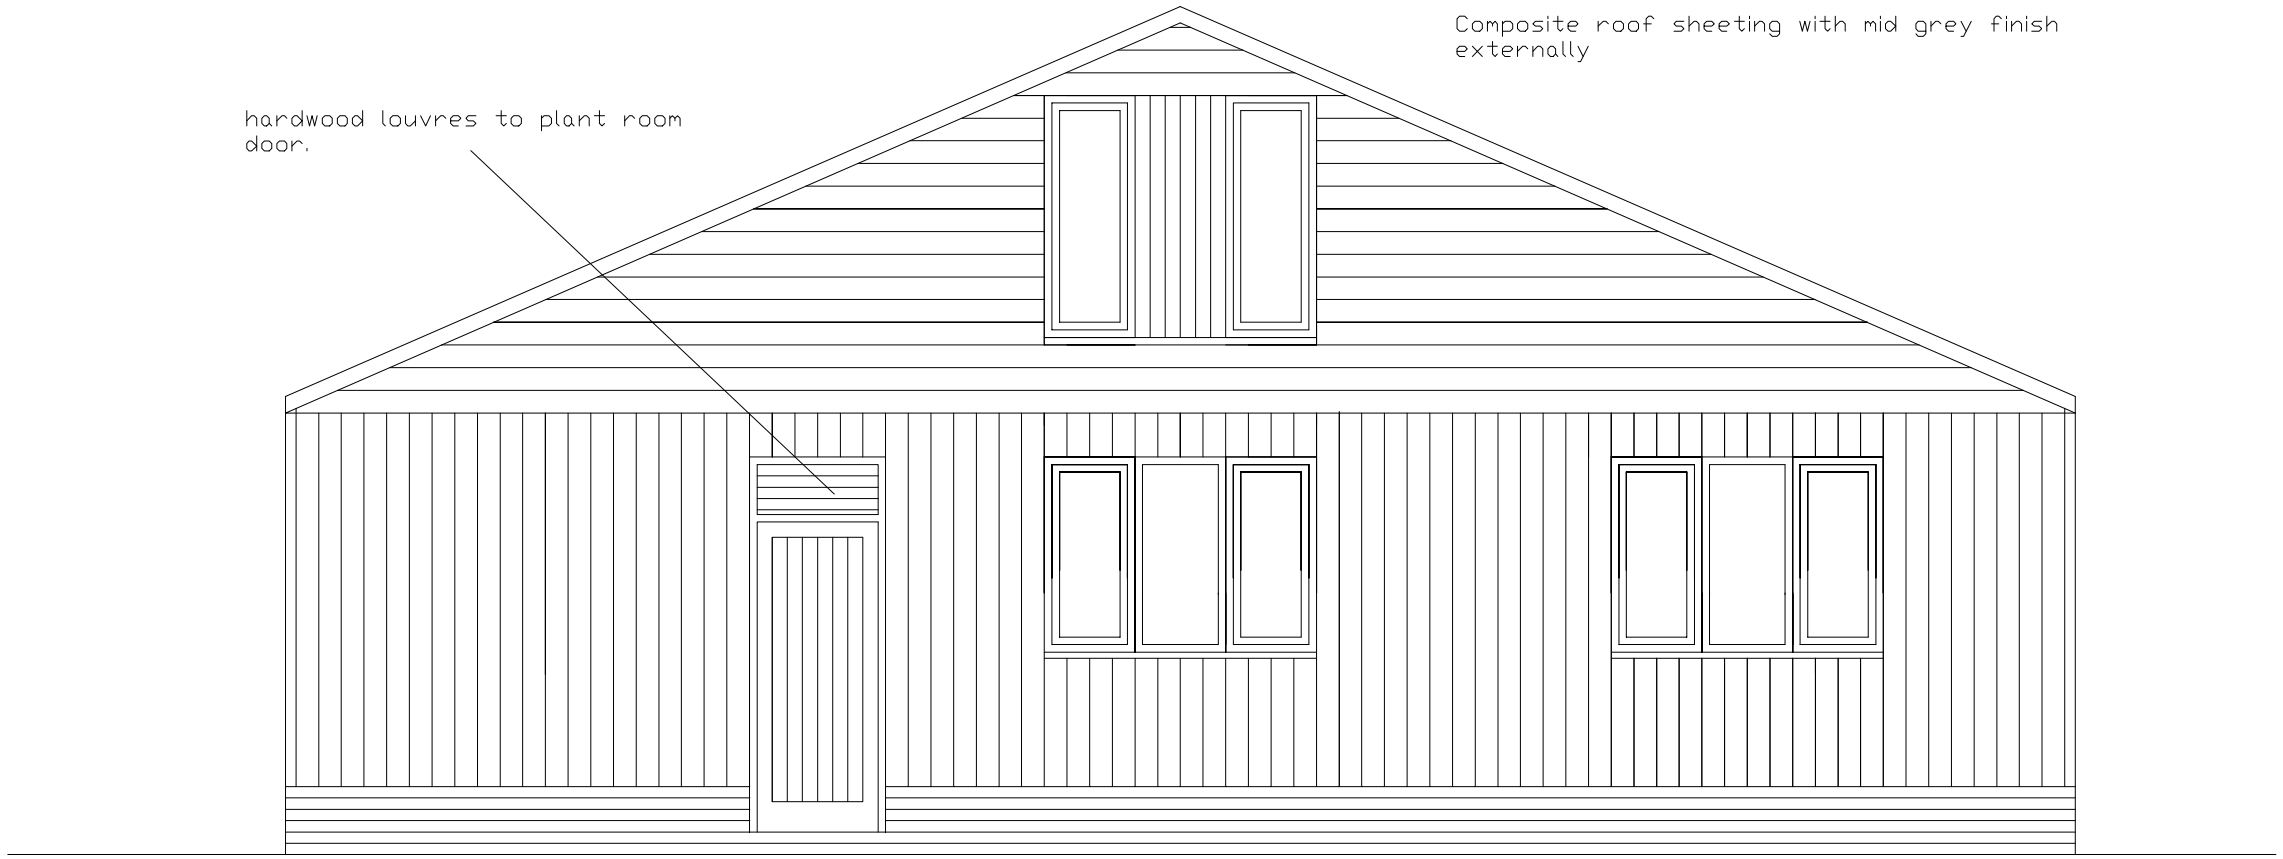

Proposed North East Elevation. 1:50.

scale

