

SECTIONS KEY

EXISTING LEVELS

PROPOSED LEVELS

ROAD CONSTRUCTION





















NEW BUILDINGS

PROPOSED FOUL DRAIN SURFACE WATER PRIVATE DRAIN

PROPOSED VERTICAL GRADE

ROAD VERTICAL CURVE

W/S 1:0H:2

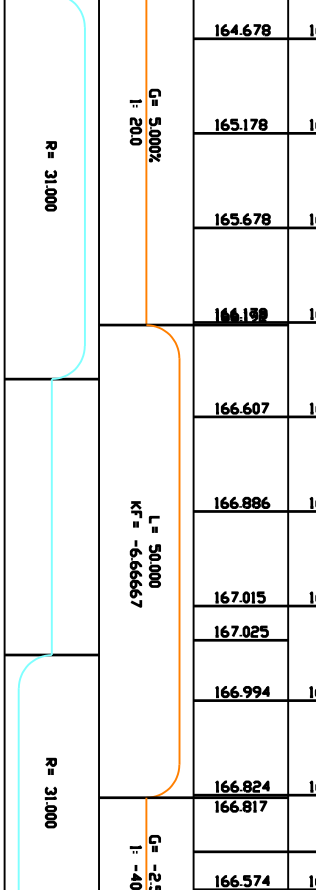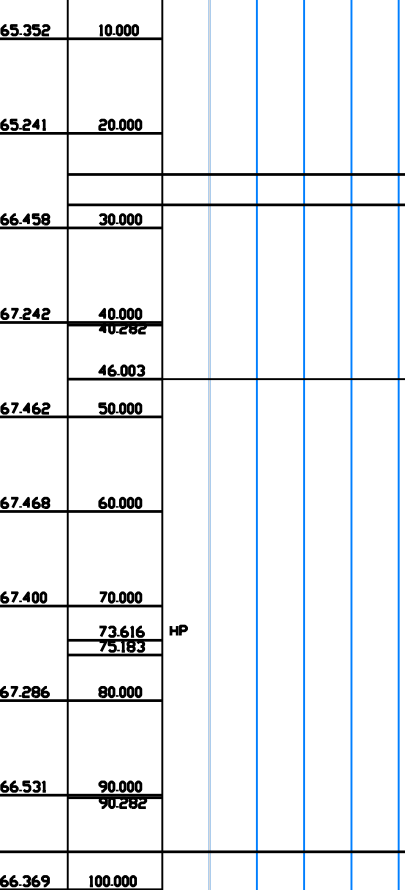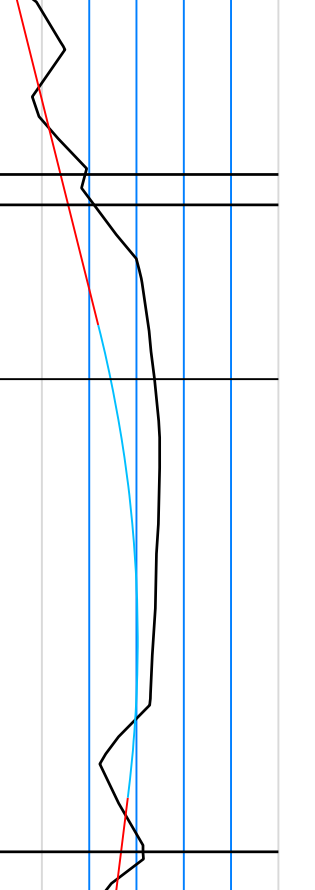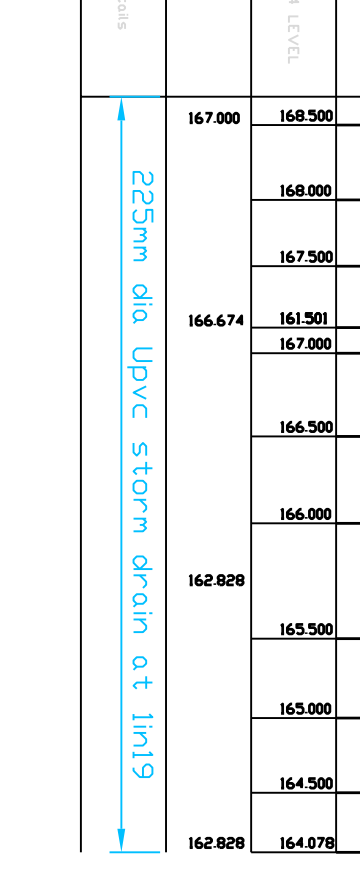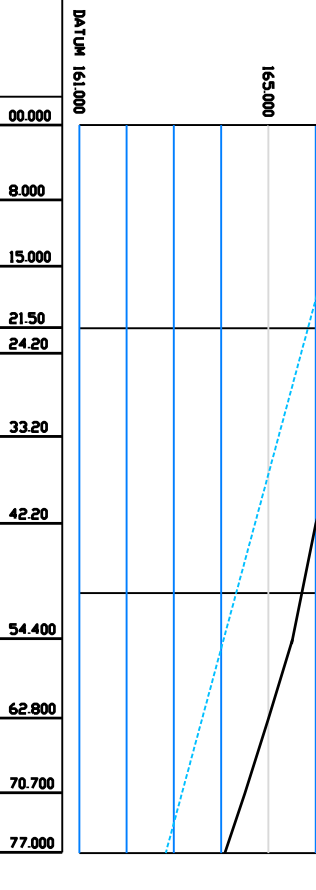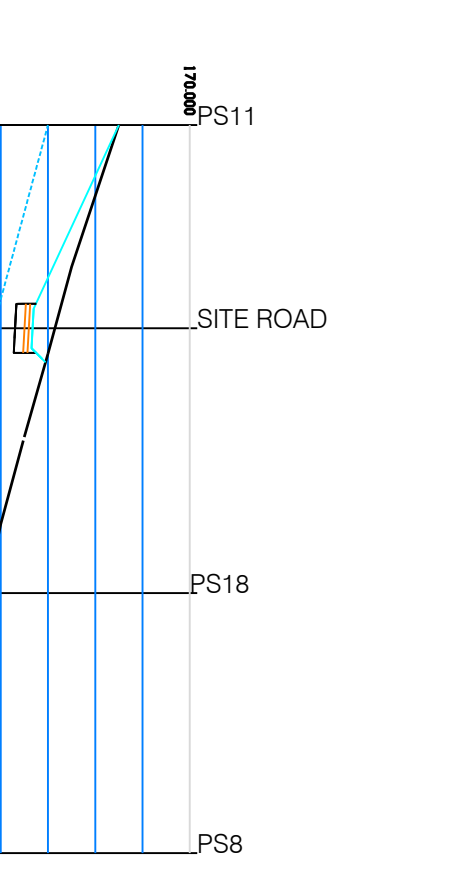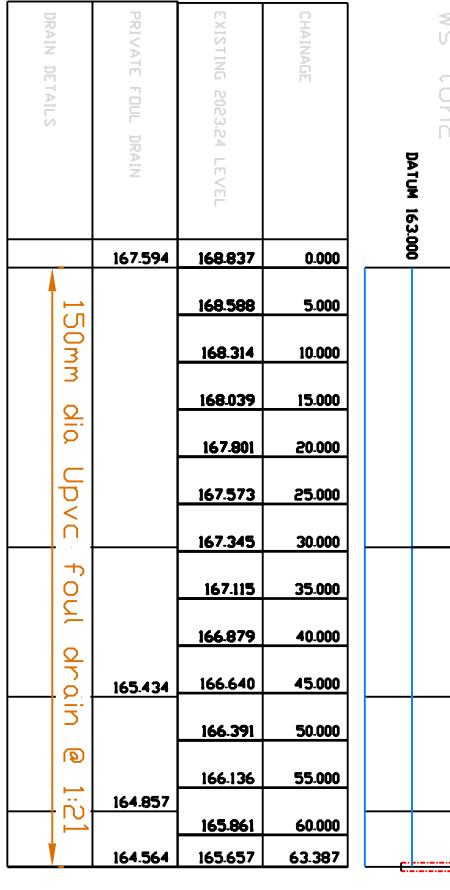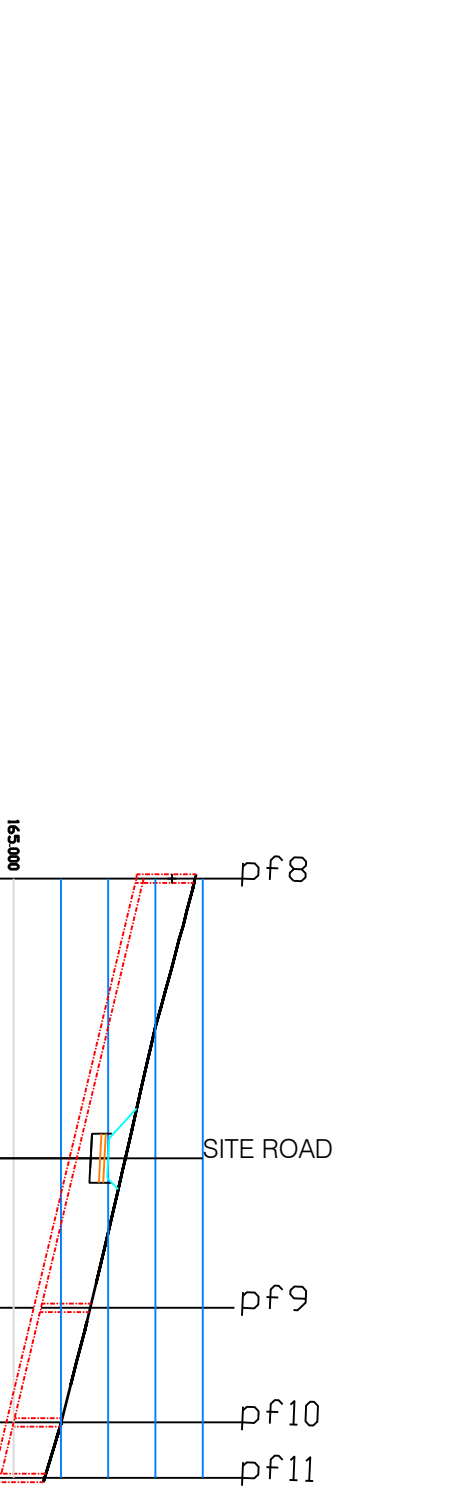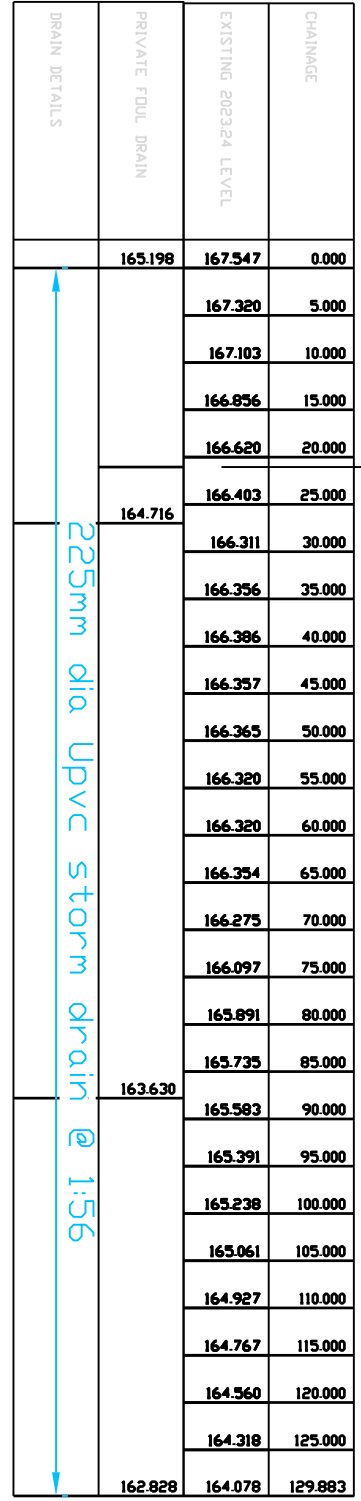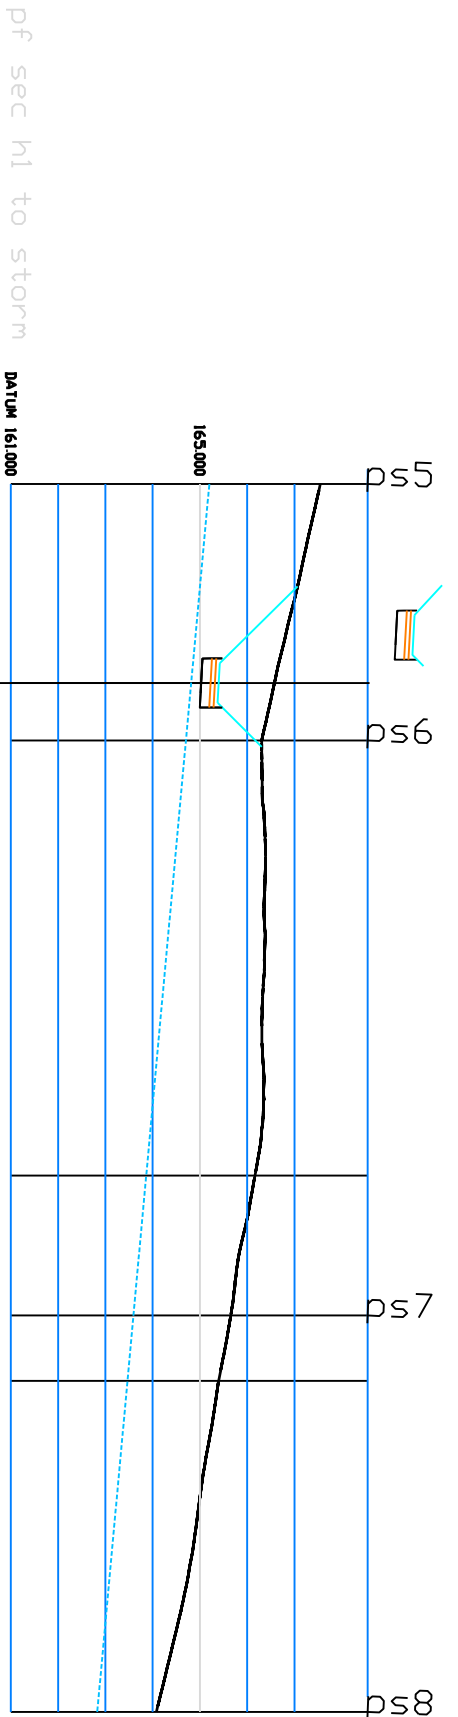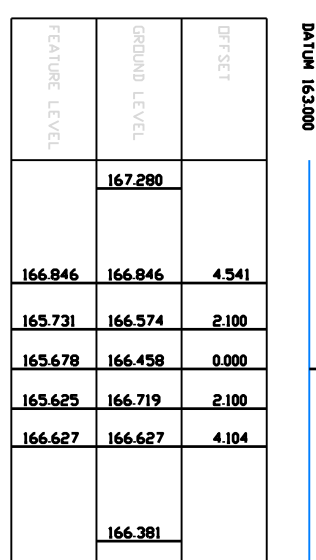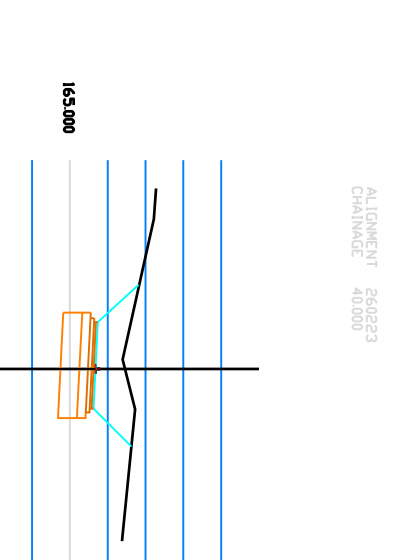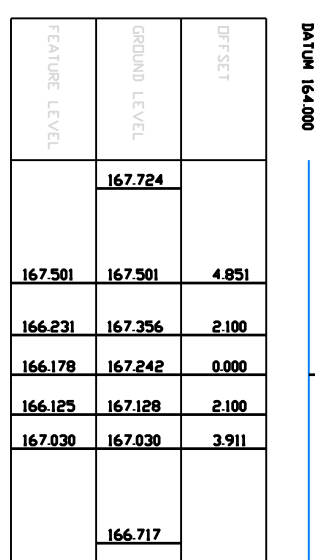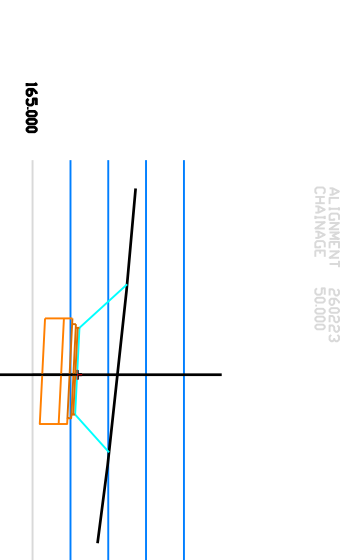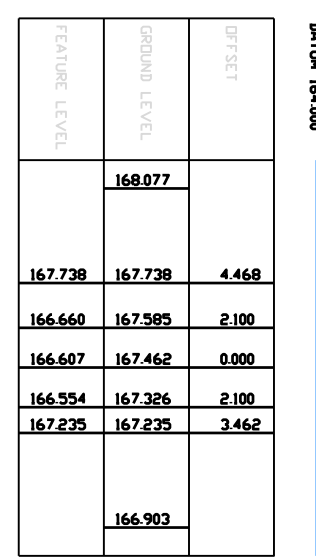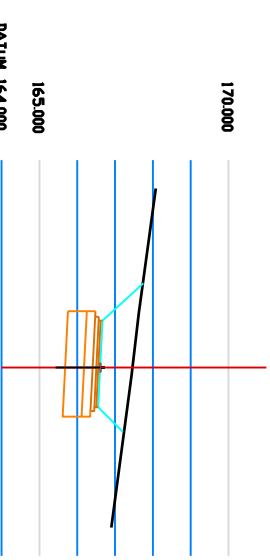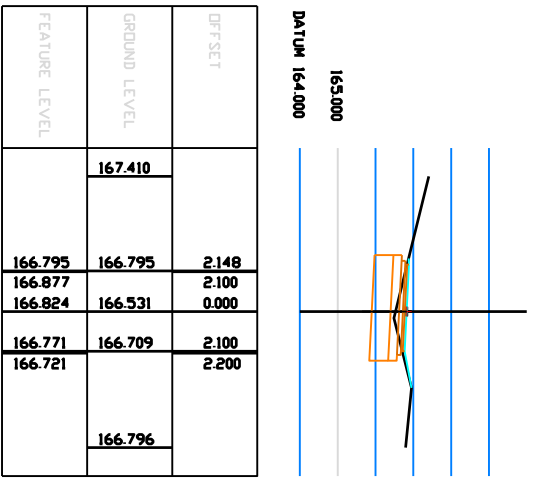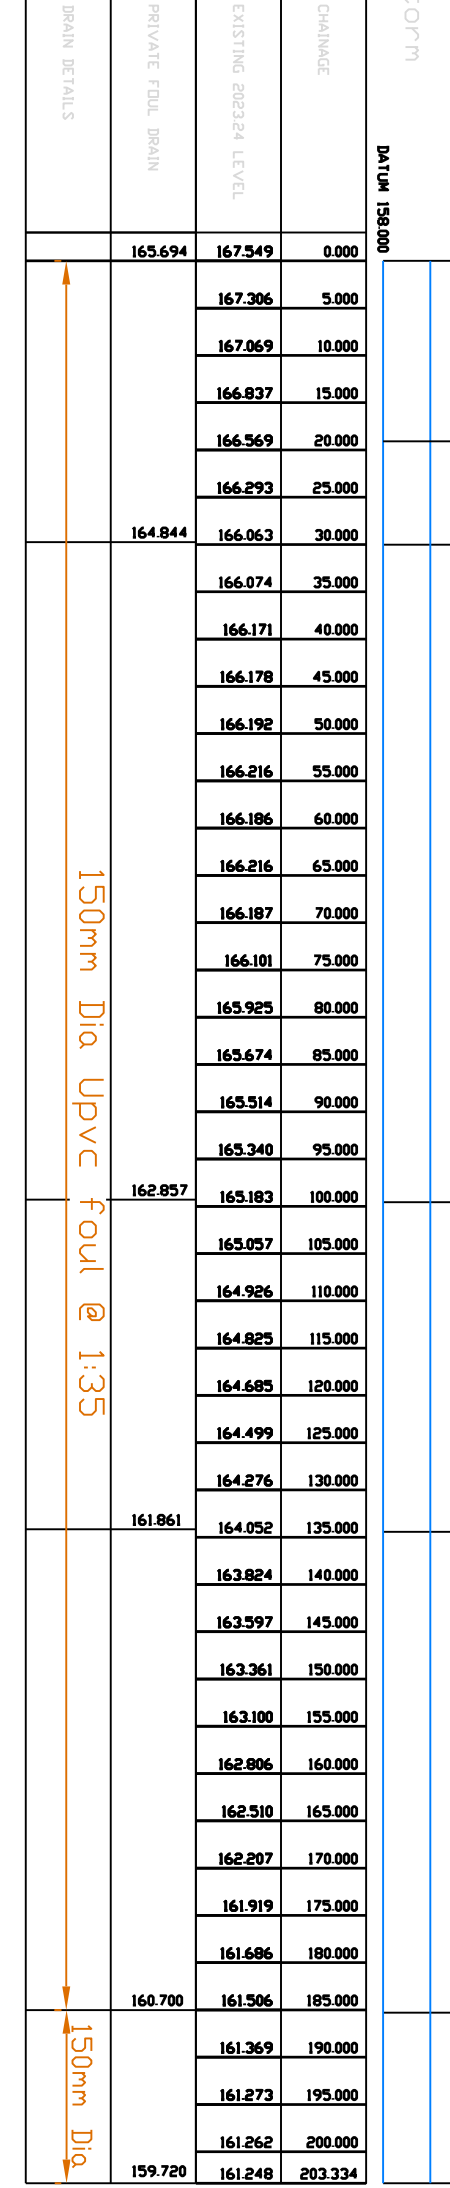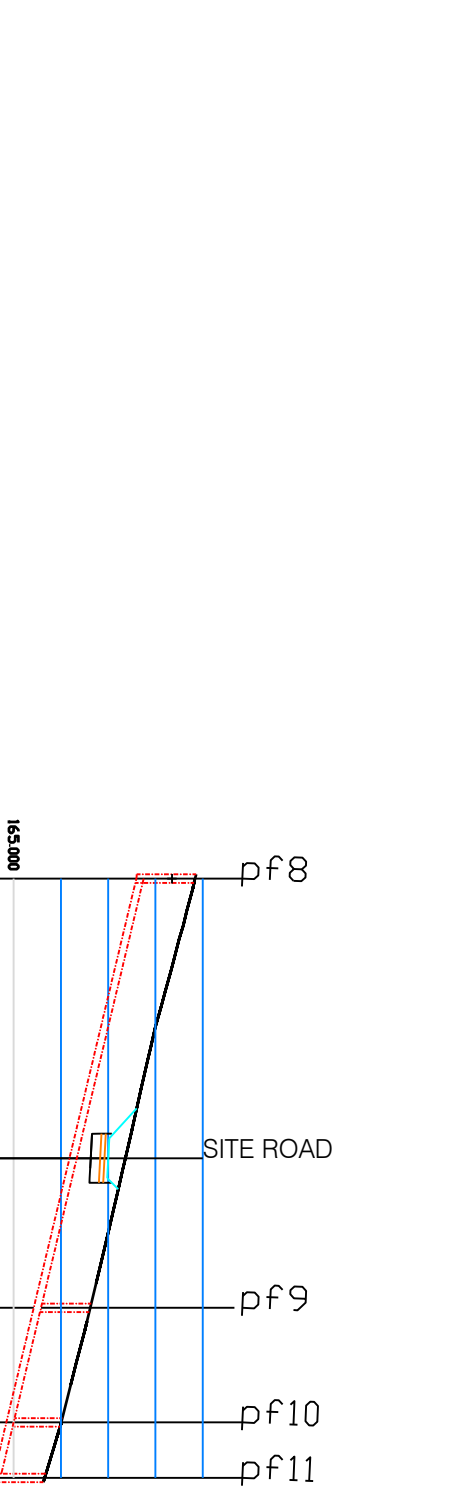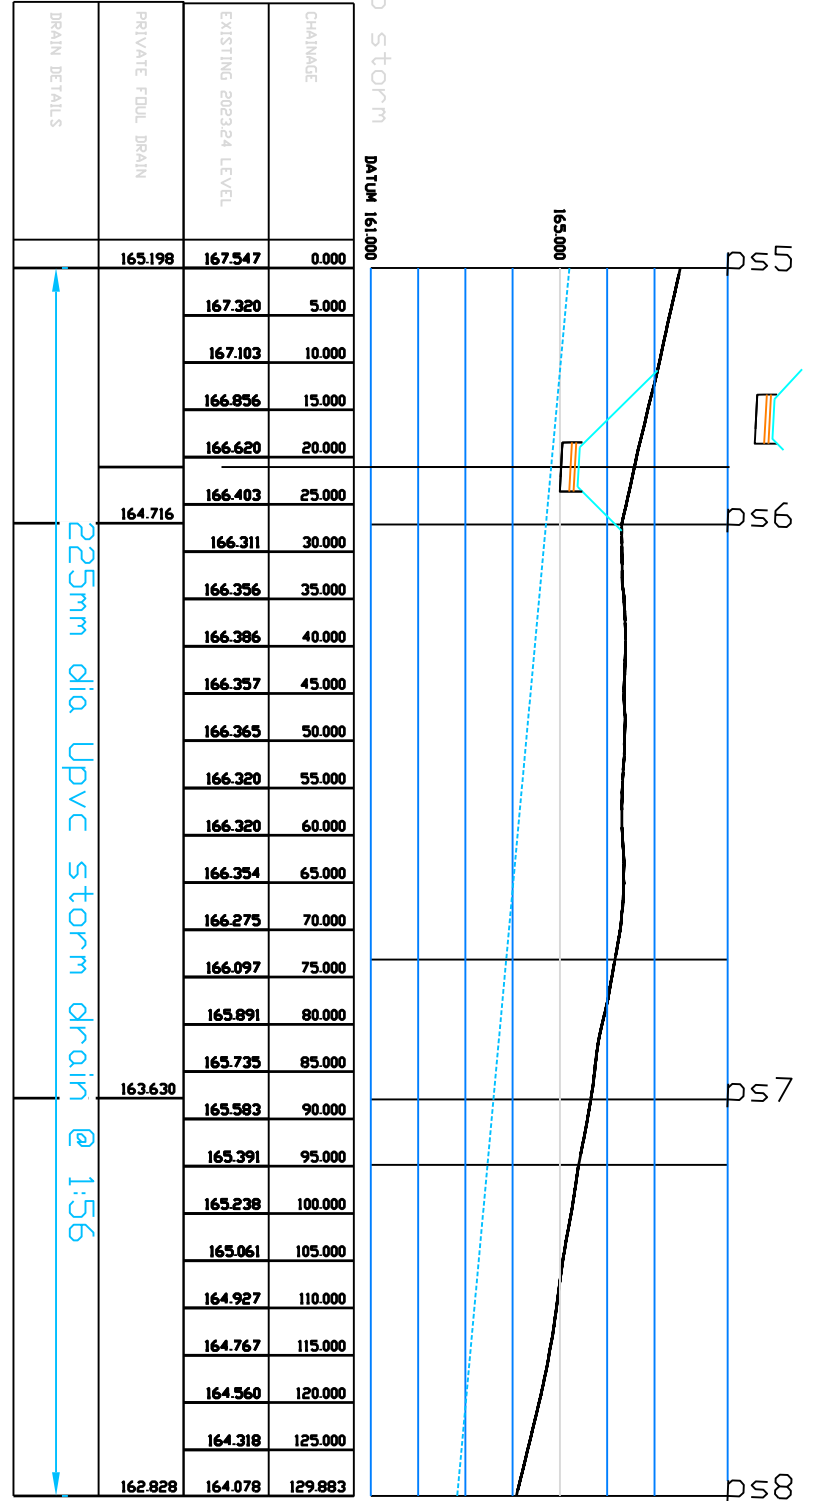

Client: M. T. Baines & Sons

Project: New Farm Site, Ellistown Lane, Stanton Under Bardon

Drawing Title: Planning Conditions, Access, Road Sections, Sewer Sections

Scale: A1, Project Co-Ordinator: MMC, Date: JAN2023, Job No: ST. 020, Rev: A

Issue Status: Construction, Information, Approval, Tender

Conway Developments Ltd

Farm Access Cross sections

