

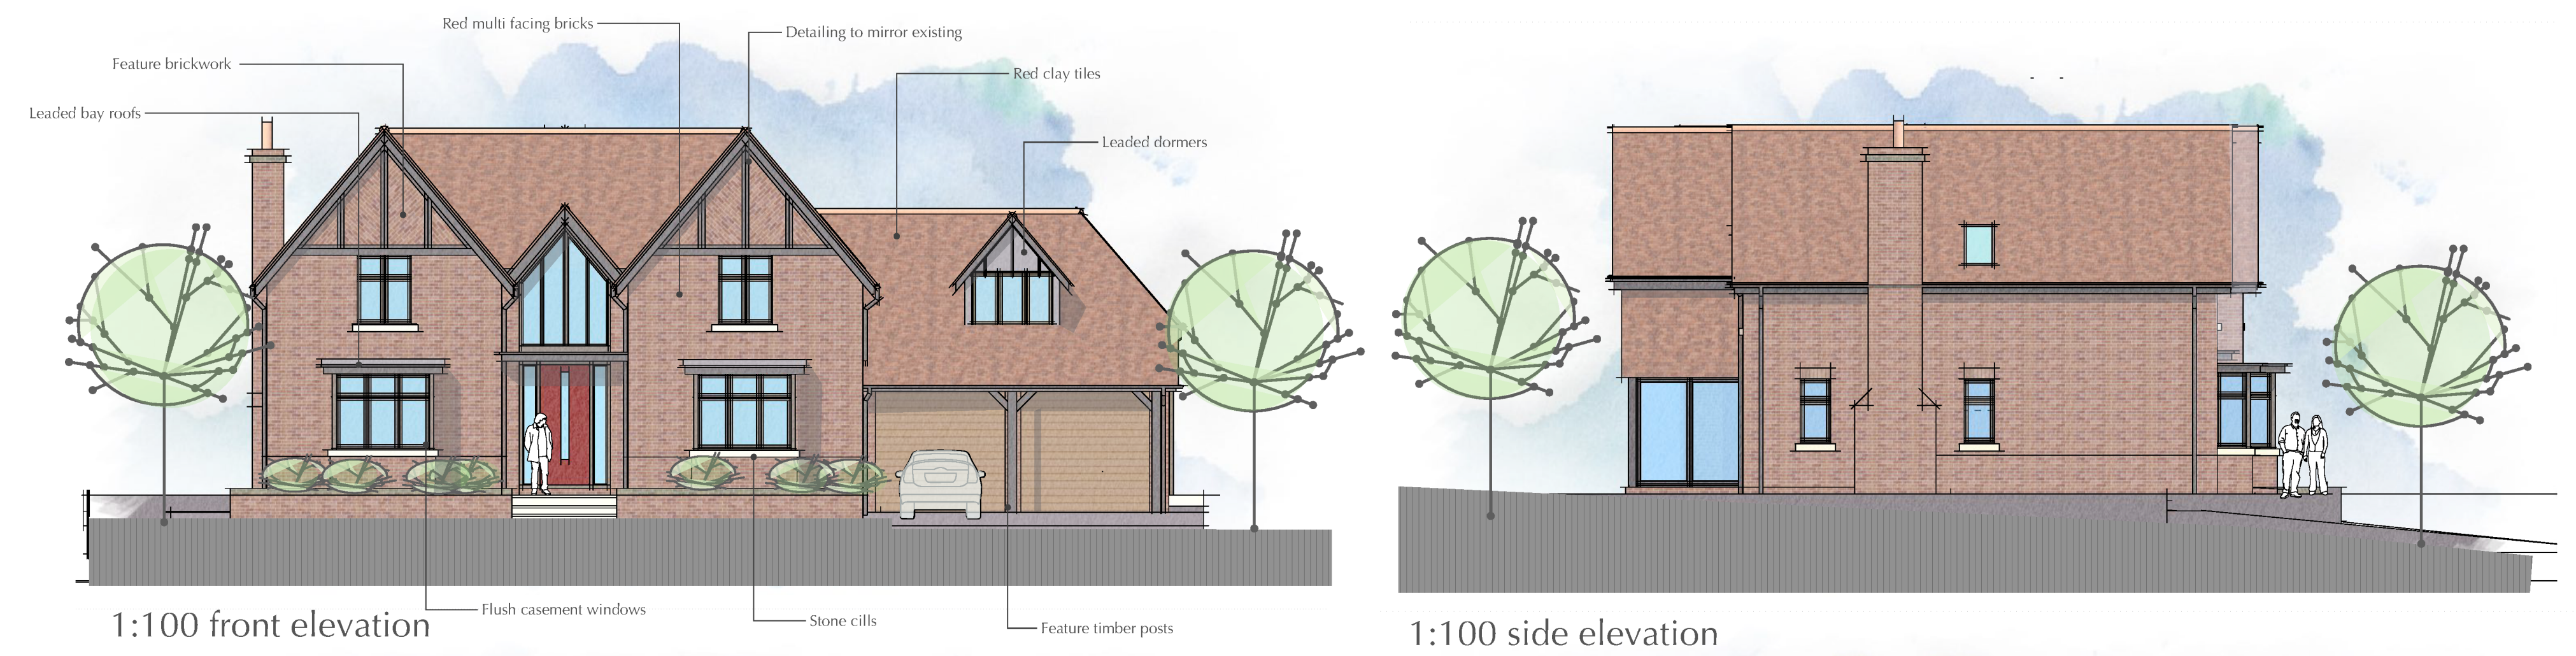
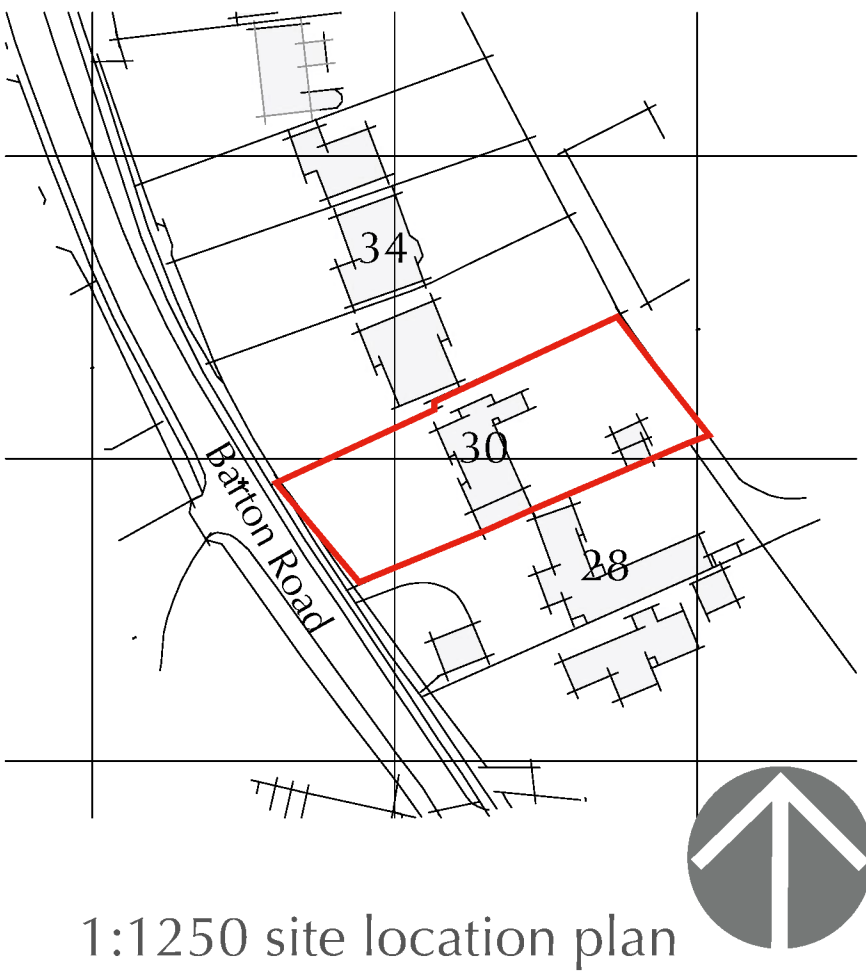


PLANNING DRAWING - 30 Barton Road, Market Bosworth, CV13 0LQ

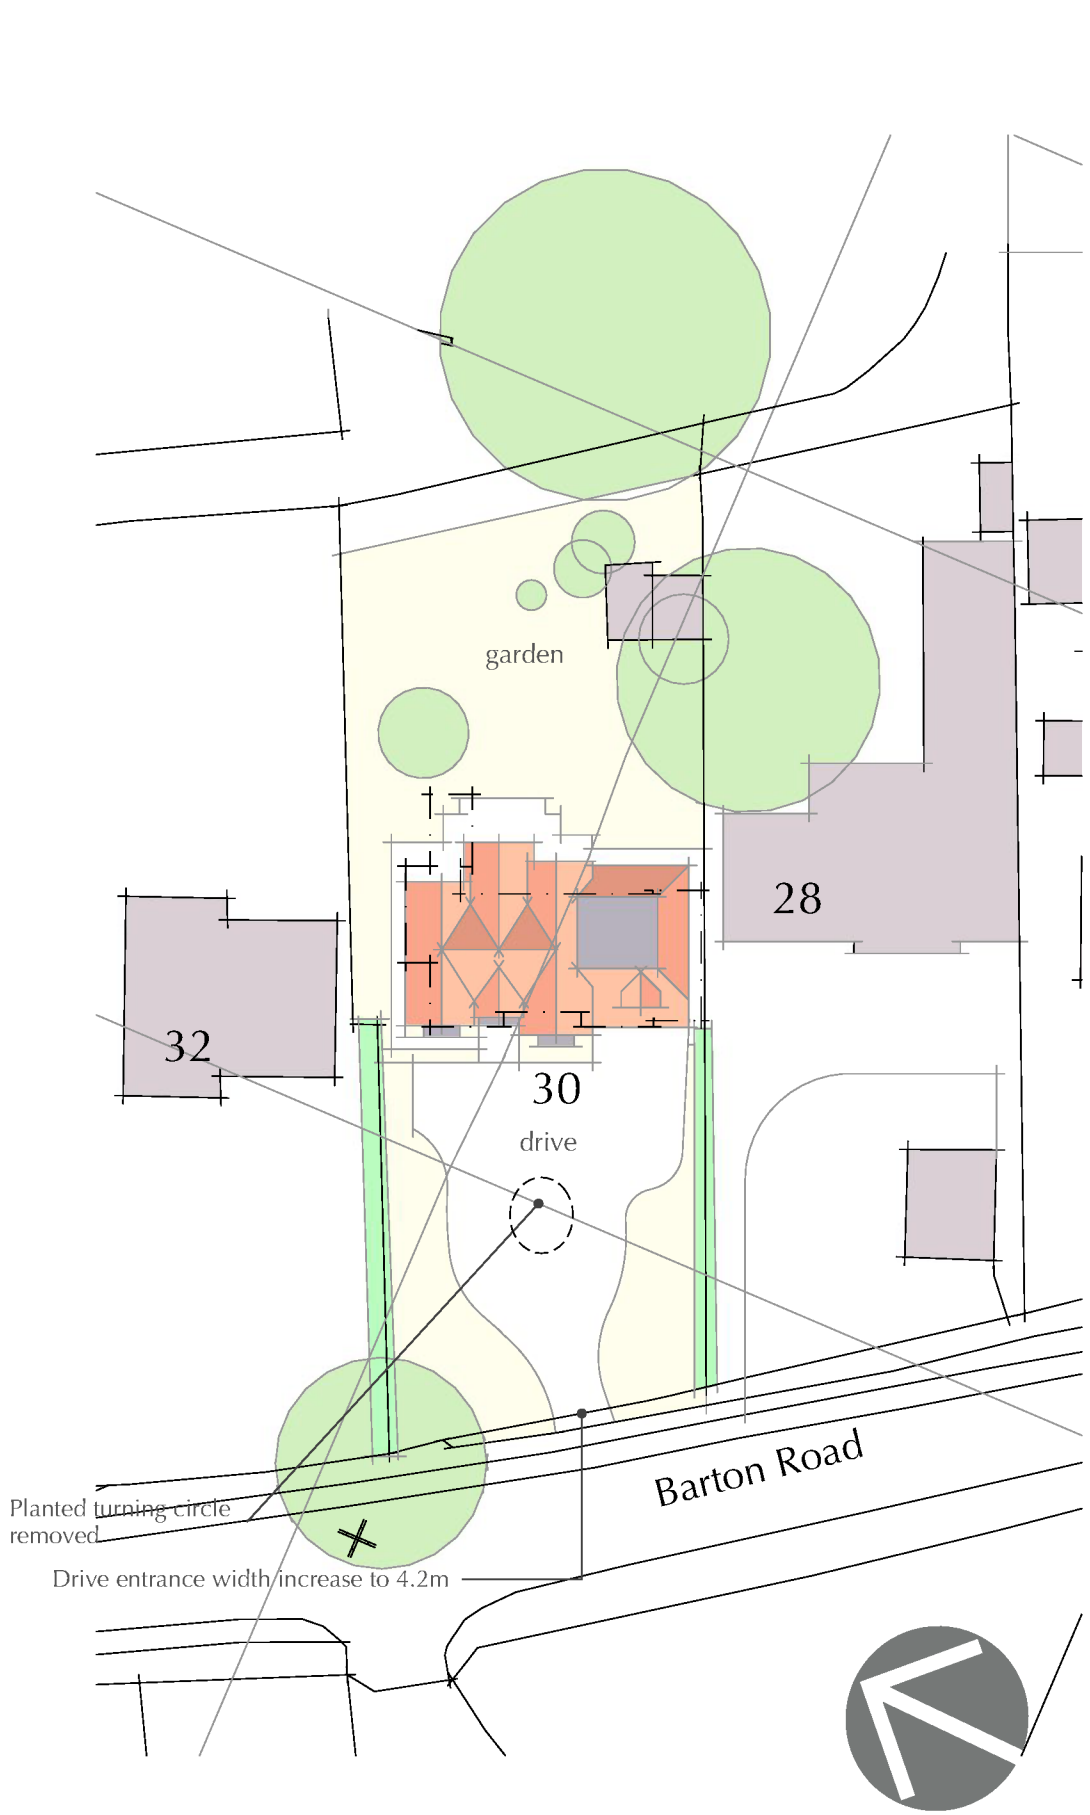

Illustrative perspectives views

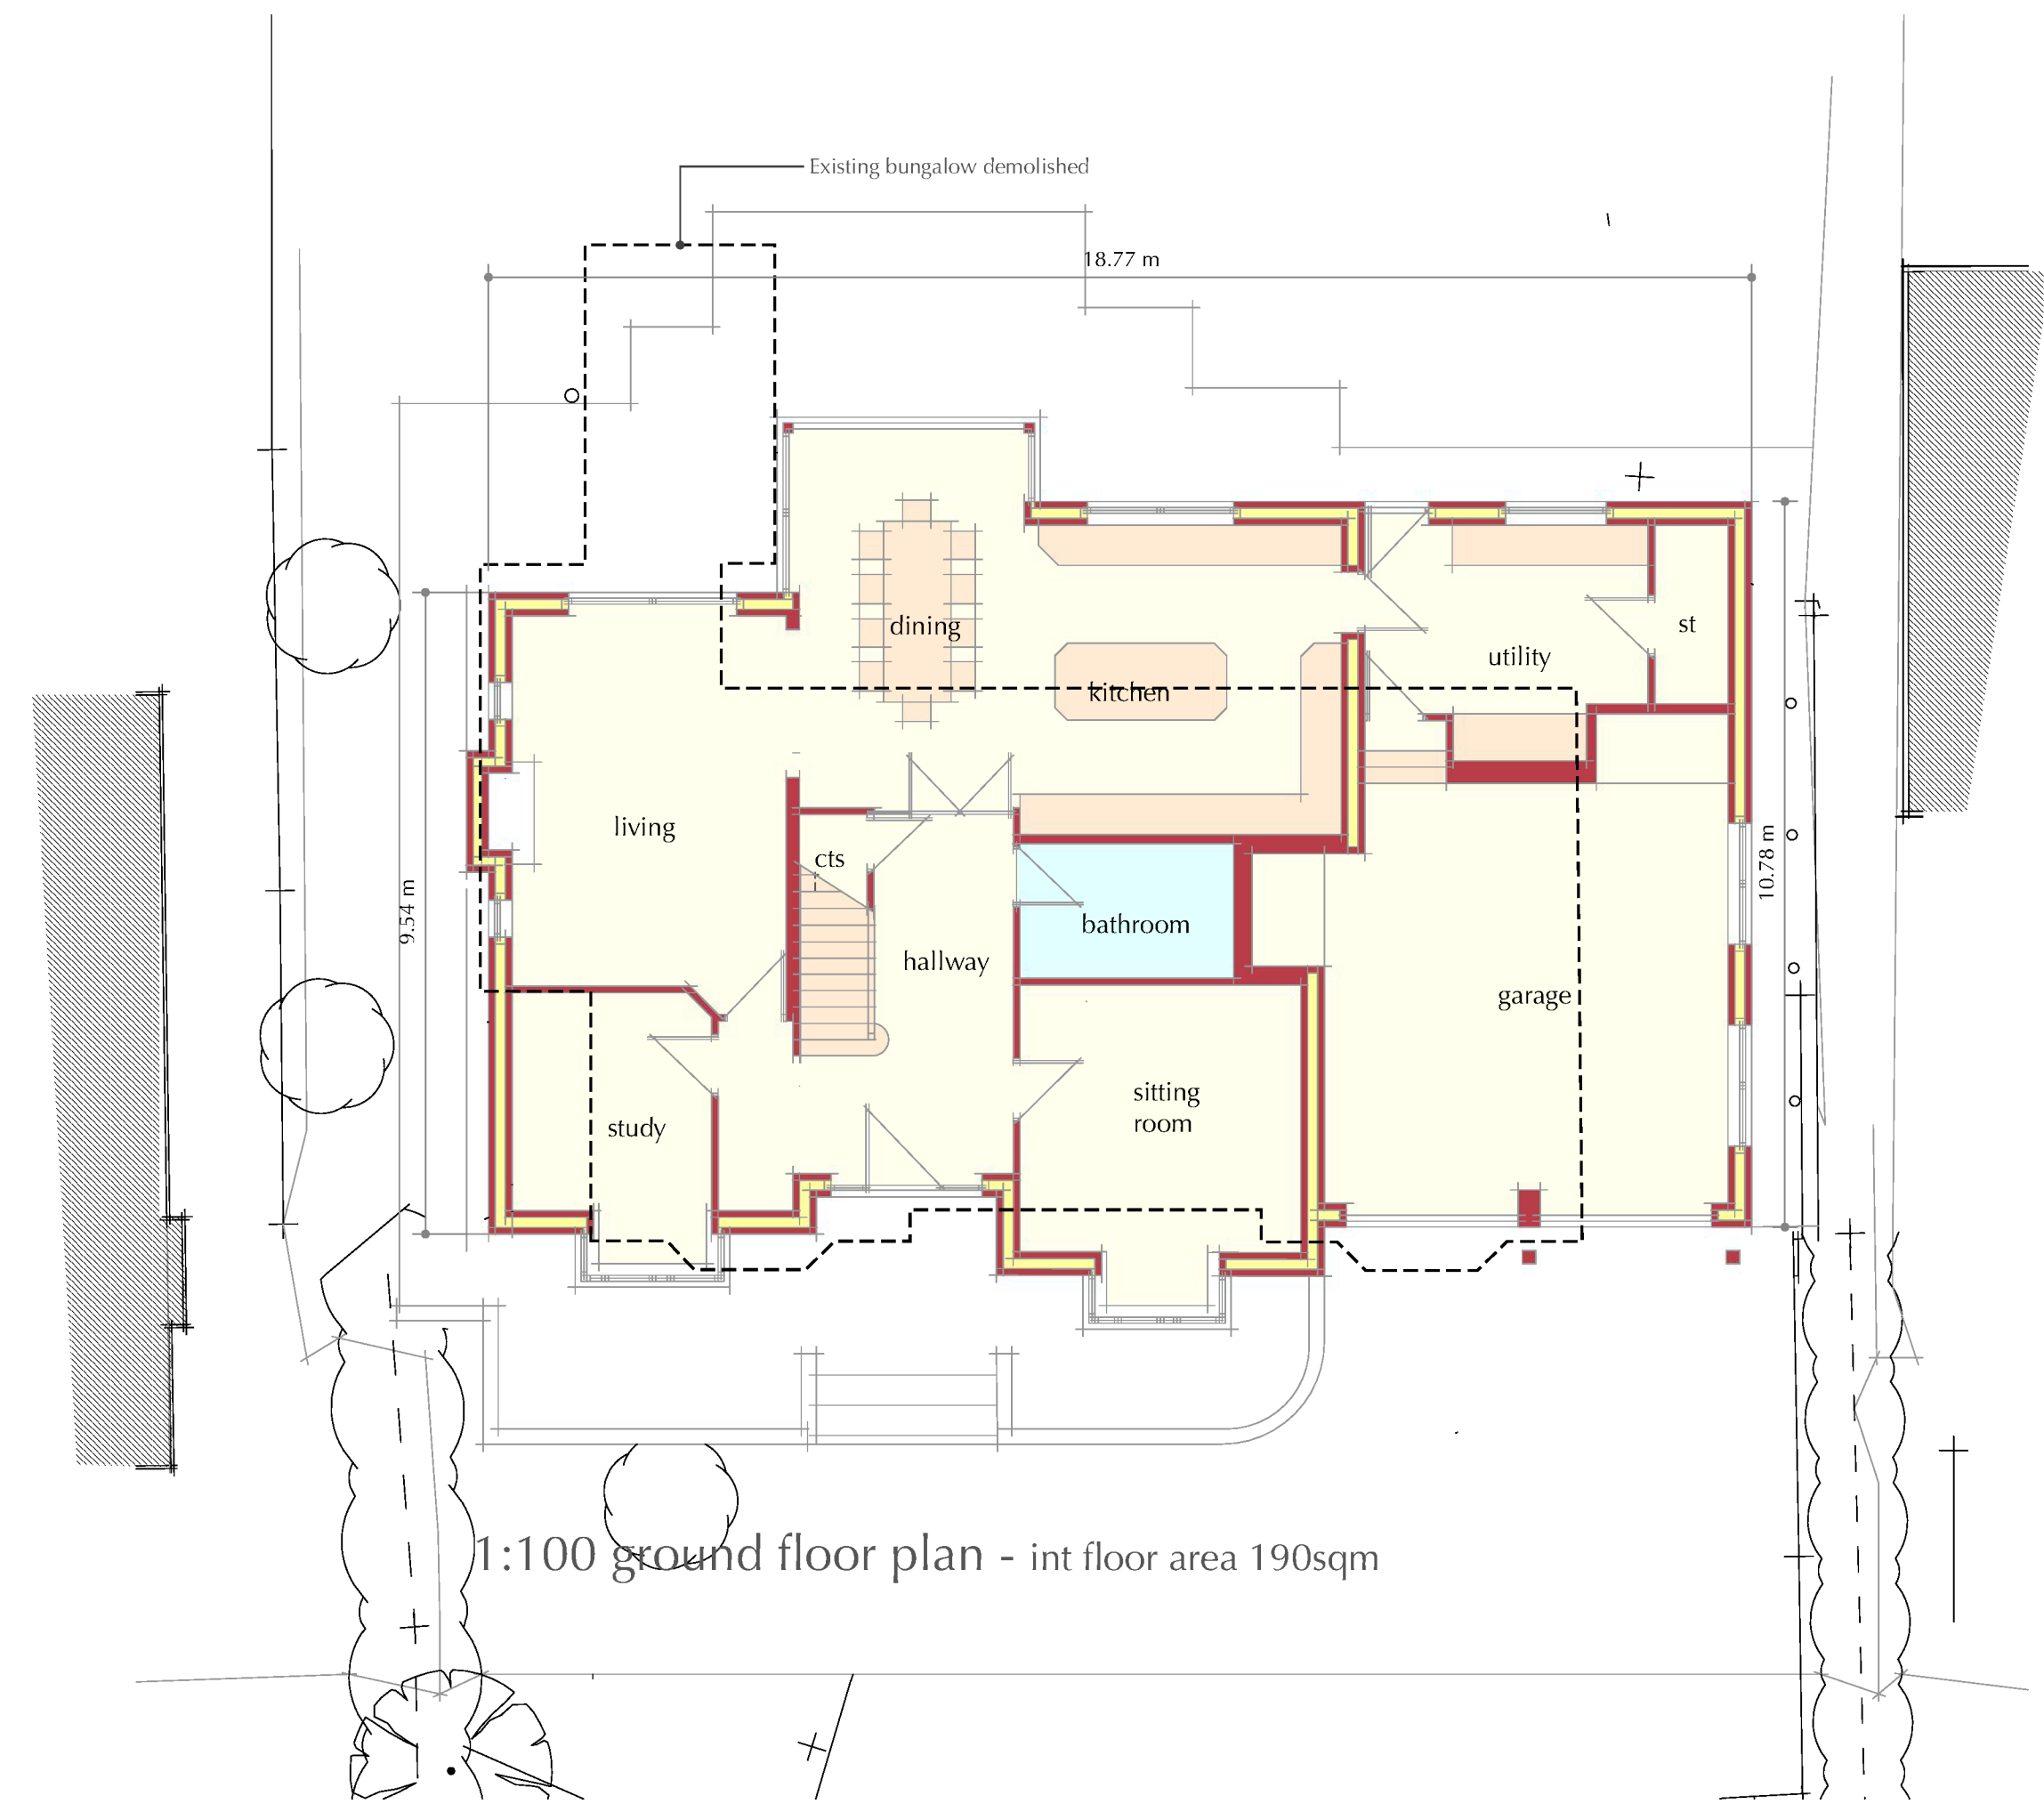

DESIGN
CREATE
INNOVATE

ARCHITECTURE

dei architecture ltd
The Red Design Office
Barnwood House
Popple Hill, Market Bosworth
Leicestershire LE12 7JL

CIAT
Registered Practitioner

T: 01530 588141. M: 07834 162626. E: dciarch@me.com

Project: PROPOSED REPLACEMENT DWELLING

Address:
30 Barton Road, Market Bosworth, CV13 0LQ

Client:
Mr & Mrs Cvetkovic

Drawing
Planning Drawing

Revision:
No: 04

Scale:
1:100, 1:500, 1:1250

Drawing by:
Darren Insley

Project
MAY 2023