ance
ey®

OS Sitema

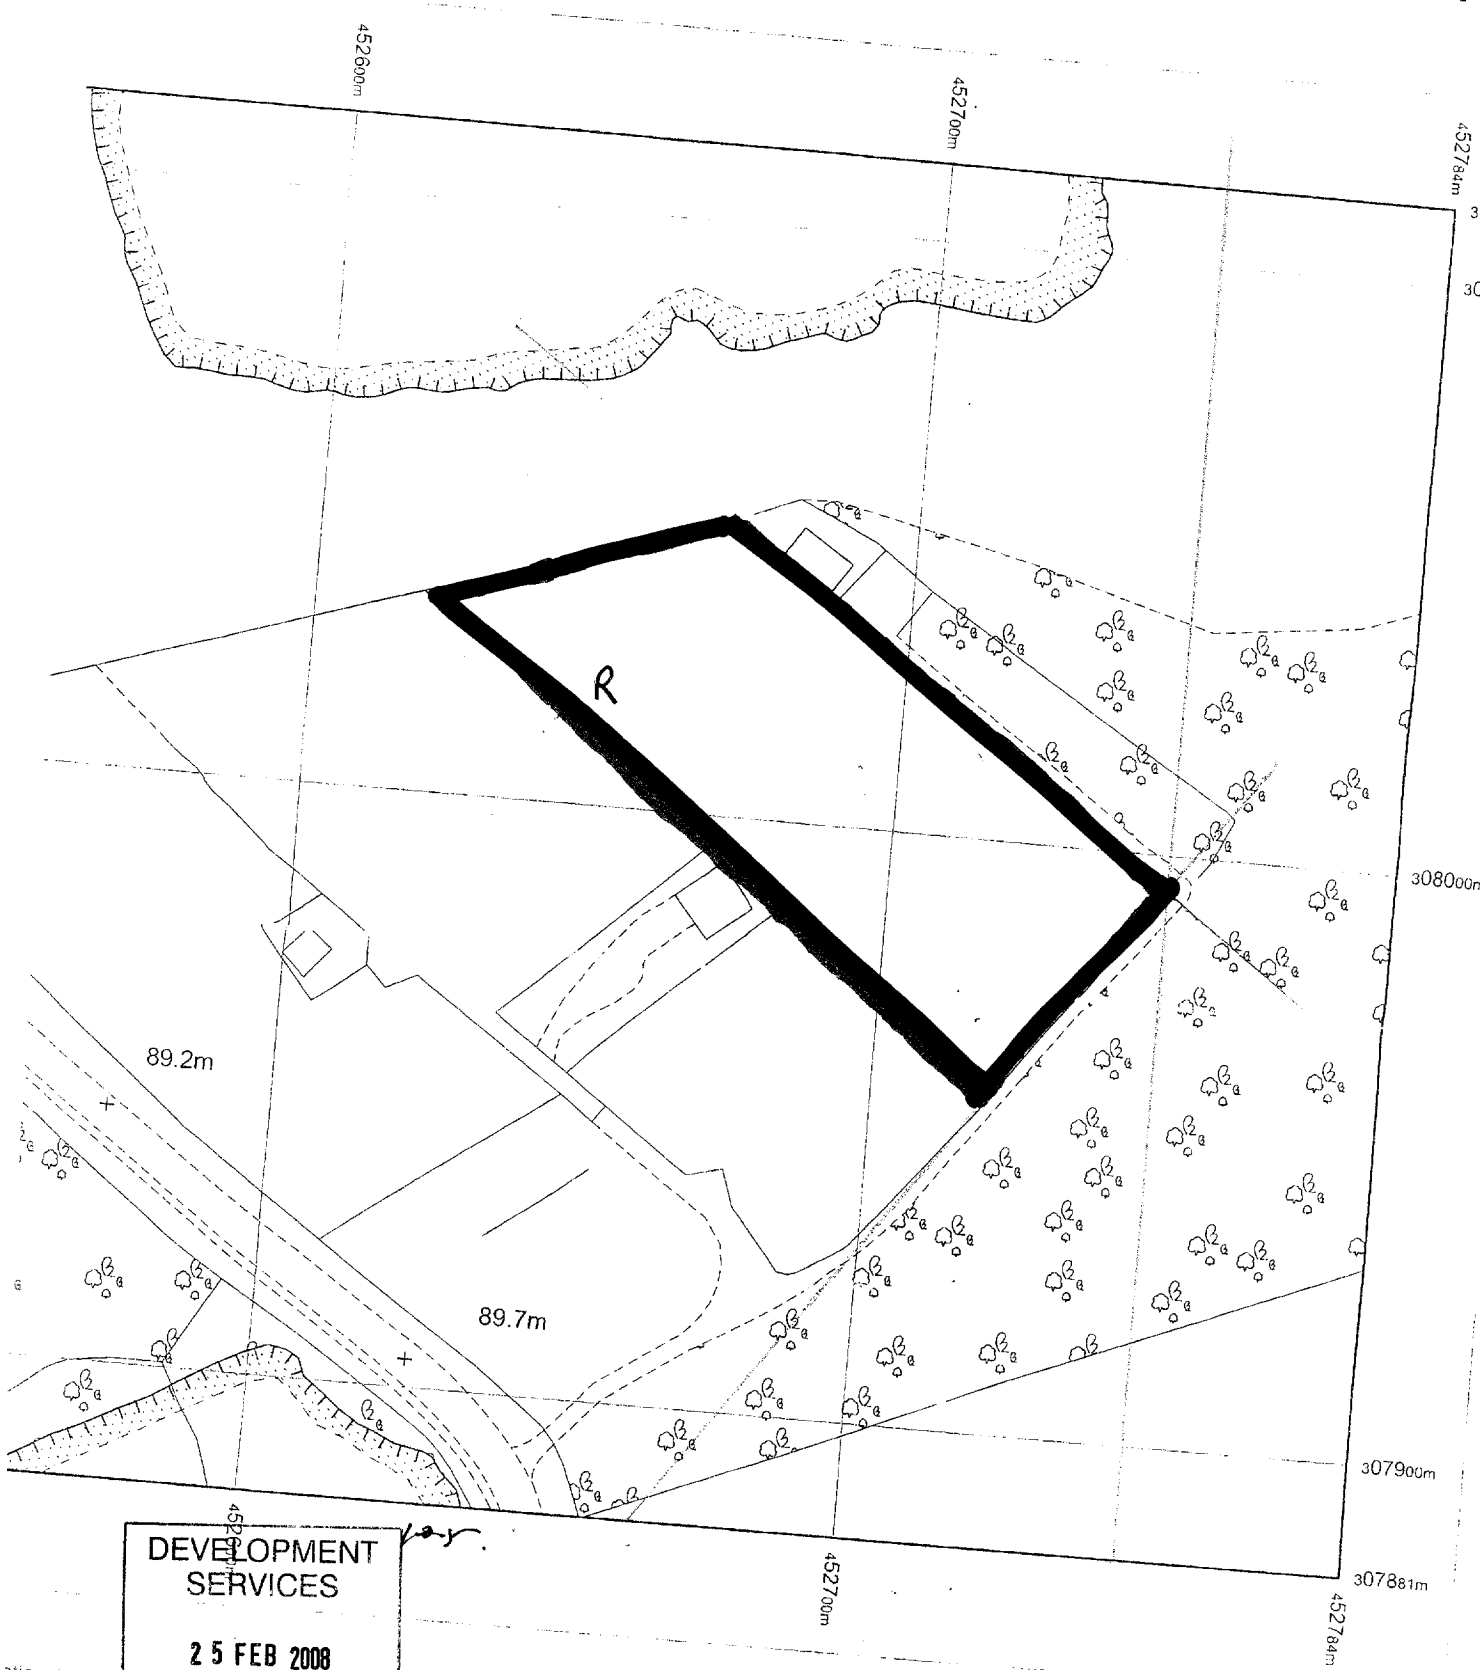

DEVELOPMENT SERVICES

25 FEB 2008

RECEIVED

0 20 40 Metres

Scale 1:1250

Supplied by: **Outlet User**
Serial number: 00007500

ational
evision

he

LOCATION PLAN 1:1250
KLONDYKE FARM
NORTON LINFORD LANE
LEICESTER.