


Land south west Pinewood, Overton Road, Ibstock, LE67 6PD



0 50
Metres

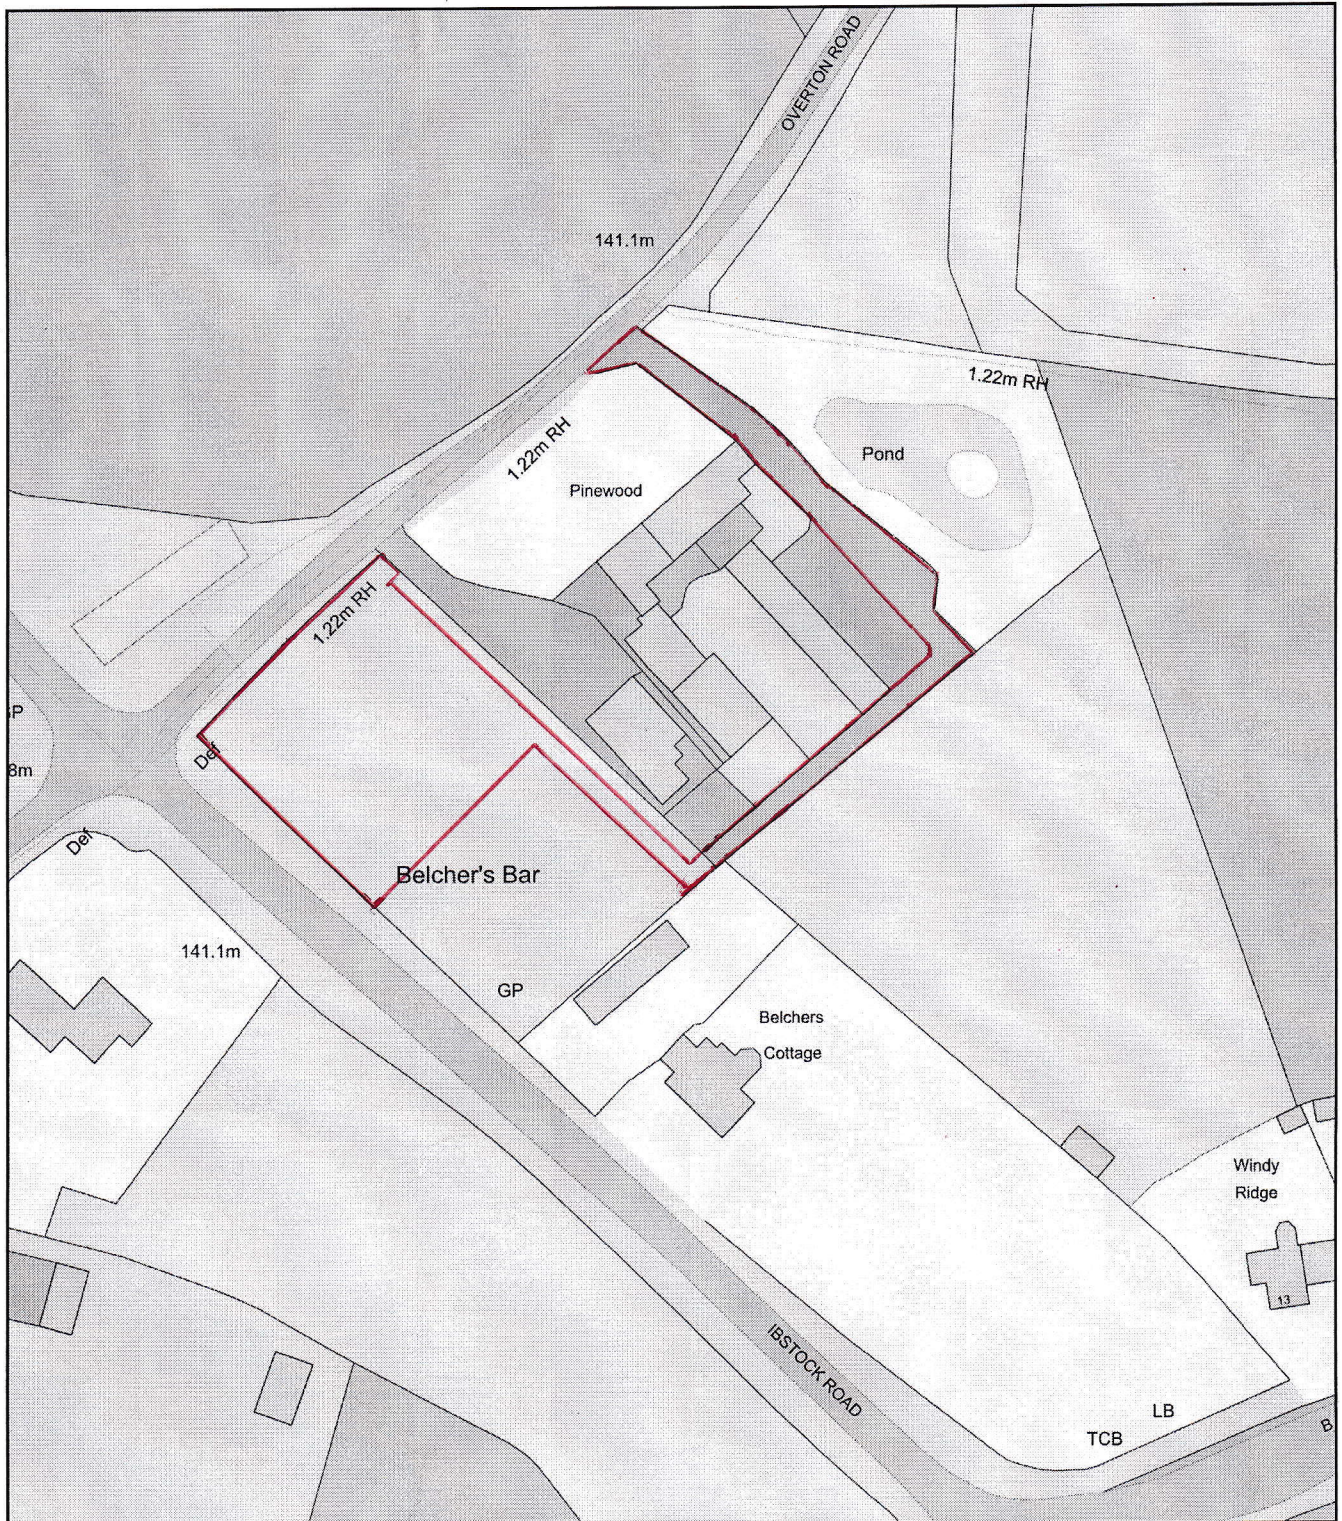

Plan Produced for: Site Location Plan

Date Produced: 15 Mar 2024

Plan Reference Number: TQRQM24075113233597

Scale: 1:1250 @ A4