



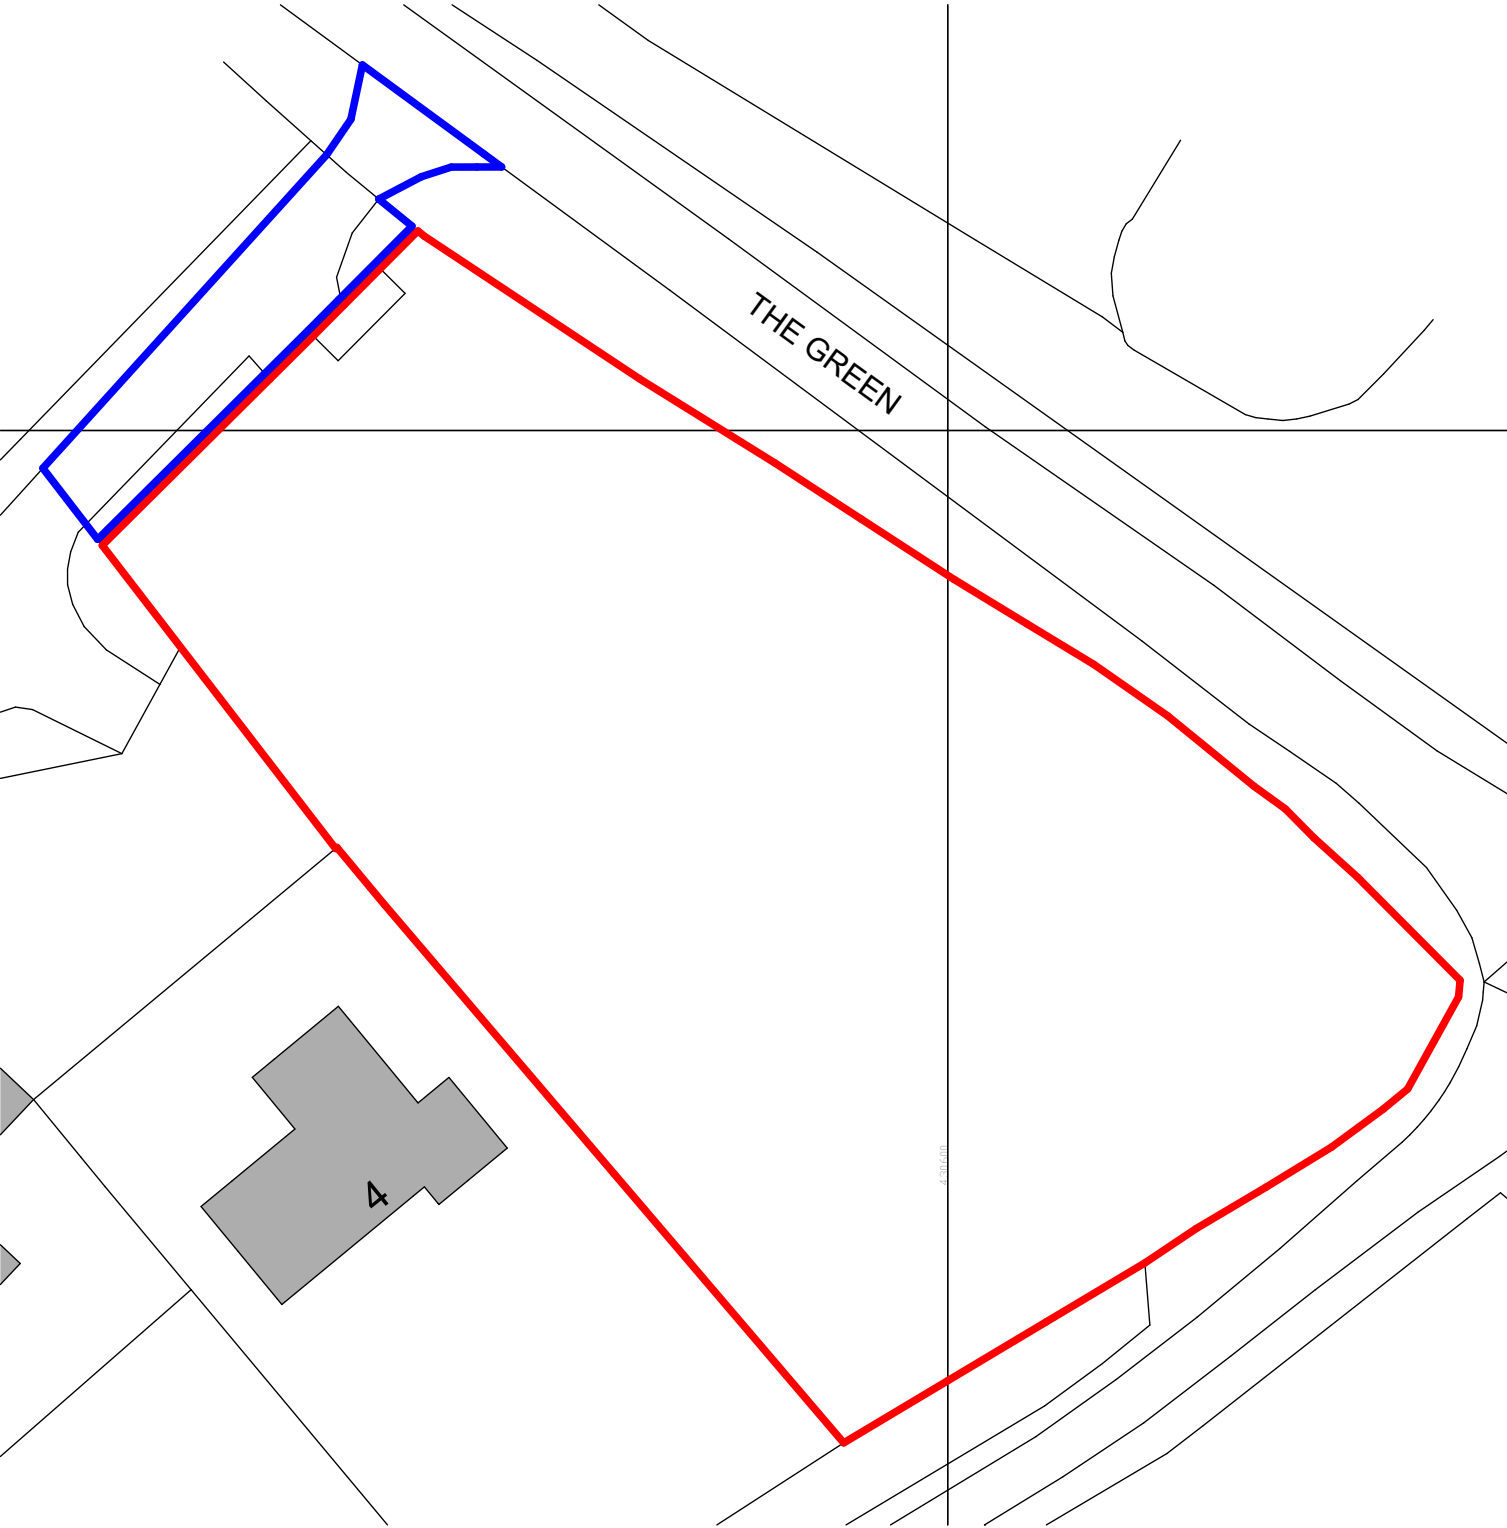


Block Plan
1:500

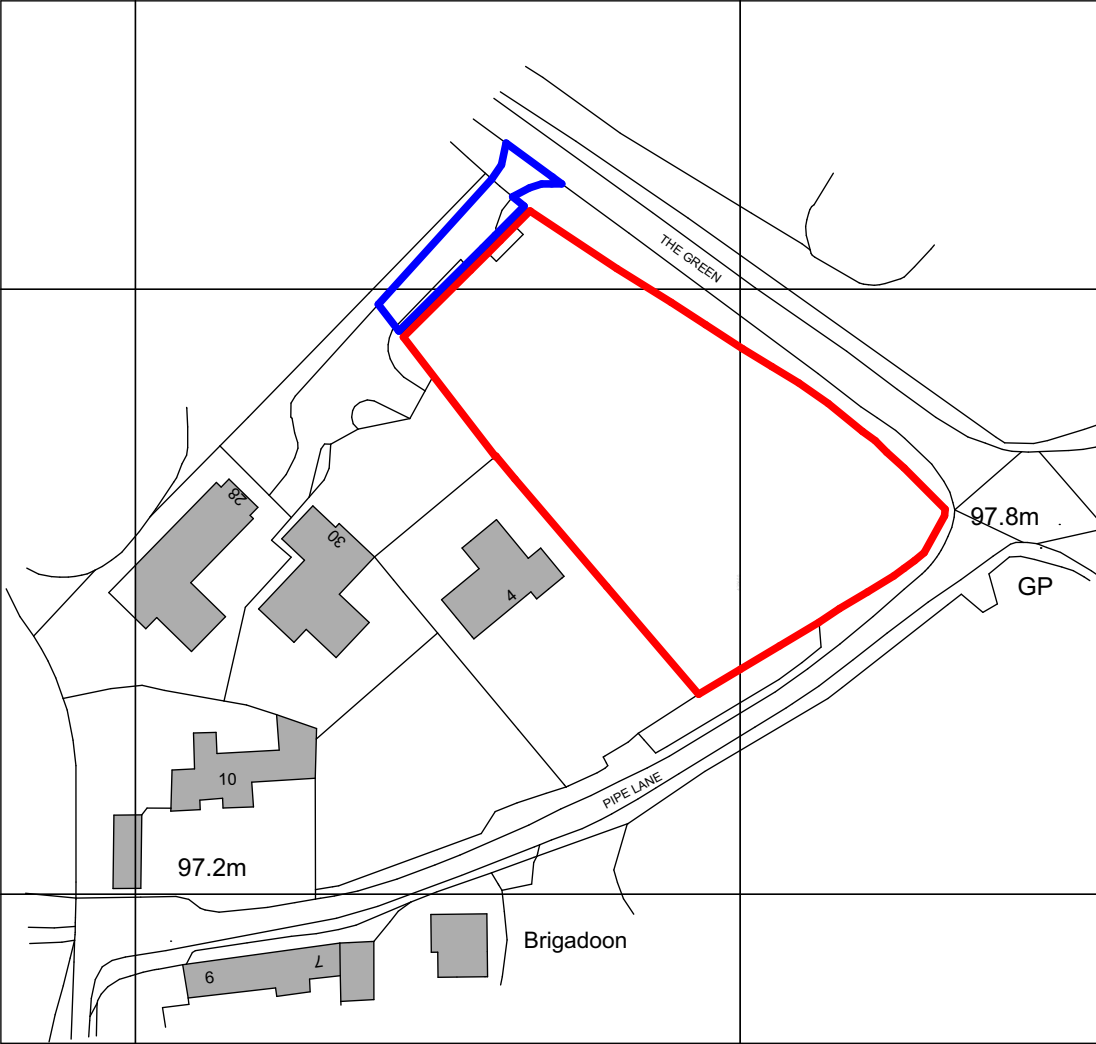

Ordnance Survey, (c) Crown Copyright 2024. All rights reserved. Licence number 100022432

Location Plan
1:1250

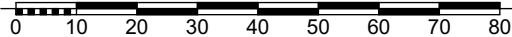

Disclaimer:		
This drawing is subject to copyright ©, and is the property of AT Architects Limited and must not be copied in whole or in part without their written permission. This drawing should be read in conjunction with all the appropriate consultants design drawings, together with any other AT Architects Limited drawings and the appropriate specification as issued. No liability will be accepted for any amendments made to this drawing by third/other parties. This drawing must not be scaled. The contractor is to report all dimensional discrepancies, errors or omissions to AT Architects Limited prior to commencing construction work. The Contractor should also check and verify all building levels, site positioning, services, sewers, drains etc. prior to commencing any works, and notify AT Architects Limited of any discrepancies or inaccuracies accordingly.		
Checked by:		
EW		
Revisions:		
Change Name	Transmittal Set Date	
	04/03/2024	
Amendment to boundary lines	22/03/2024	
RevID	Transmittal Set Name	Transmitted By
01	Planning 02	MarkBranch
02	Planning 05	MarkBranch
ArchCAD		

Project:
New Dwellings
Land to the rear of 4 Pipe Lane

Orton-on-the-Hill
Client:
Framptons

Drawing Title:

Site Location and Block Plan - Parcel A

Date:
22/03/2024

Purpose of Issue:
Survey

Drawn by: Scale: Size:
MLB 1:500, 1:1250 A3

Drawing No: Rev:
1800-0201-02



Survey