


109 MAIN STREET
HIGHAM ON THE HILL
CV13 6AJ
PROPOSED SINGLE-
STOREY REAR
ADDITION
SCALE: 1:50
FOR: MR + MRS REED

DWG NO: MS/2024/003

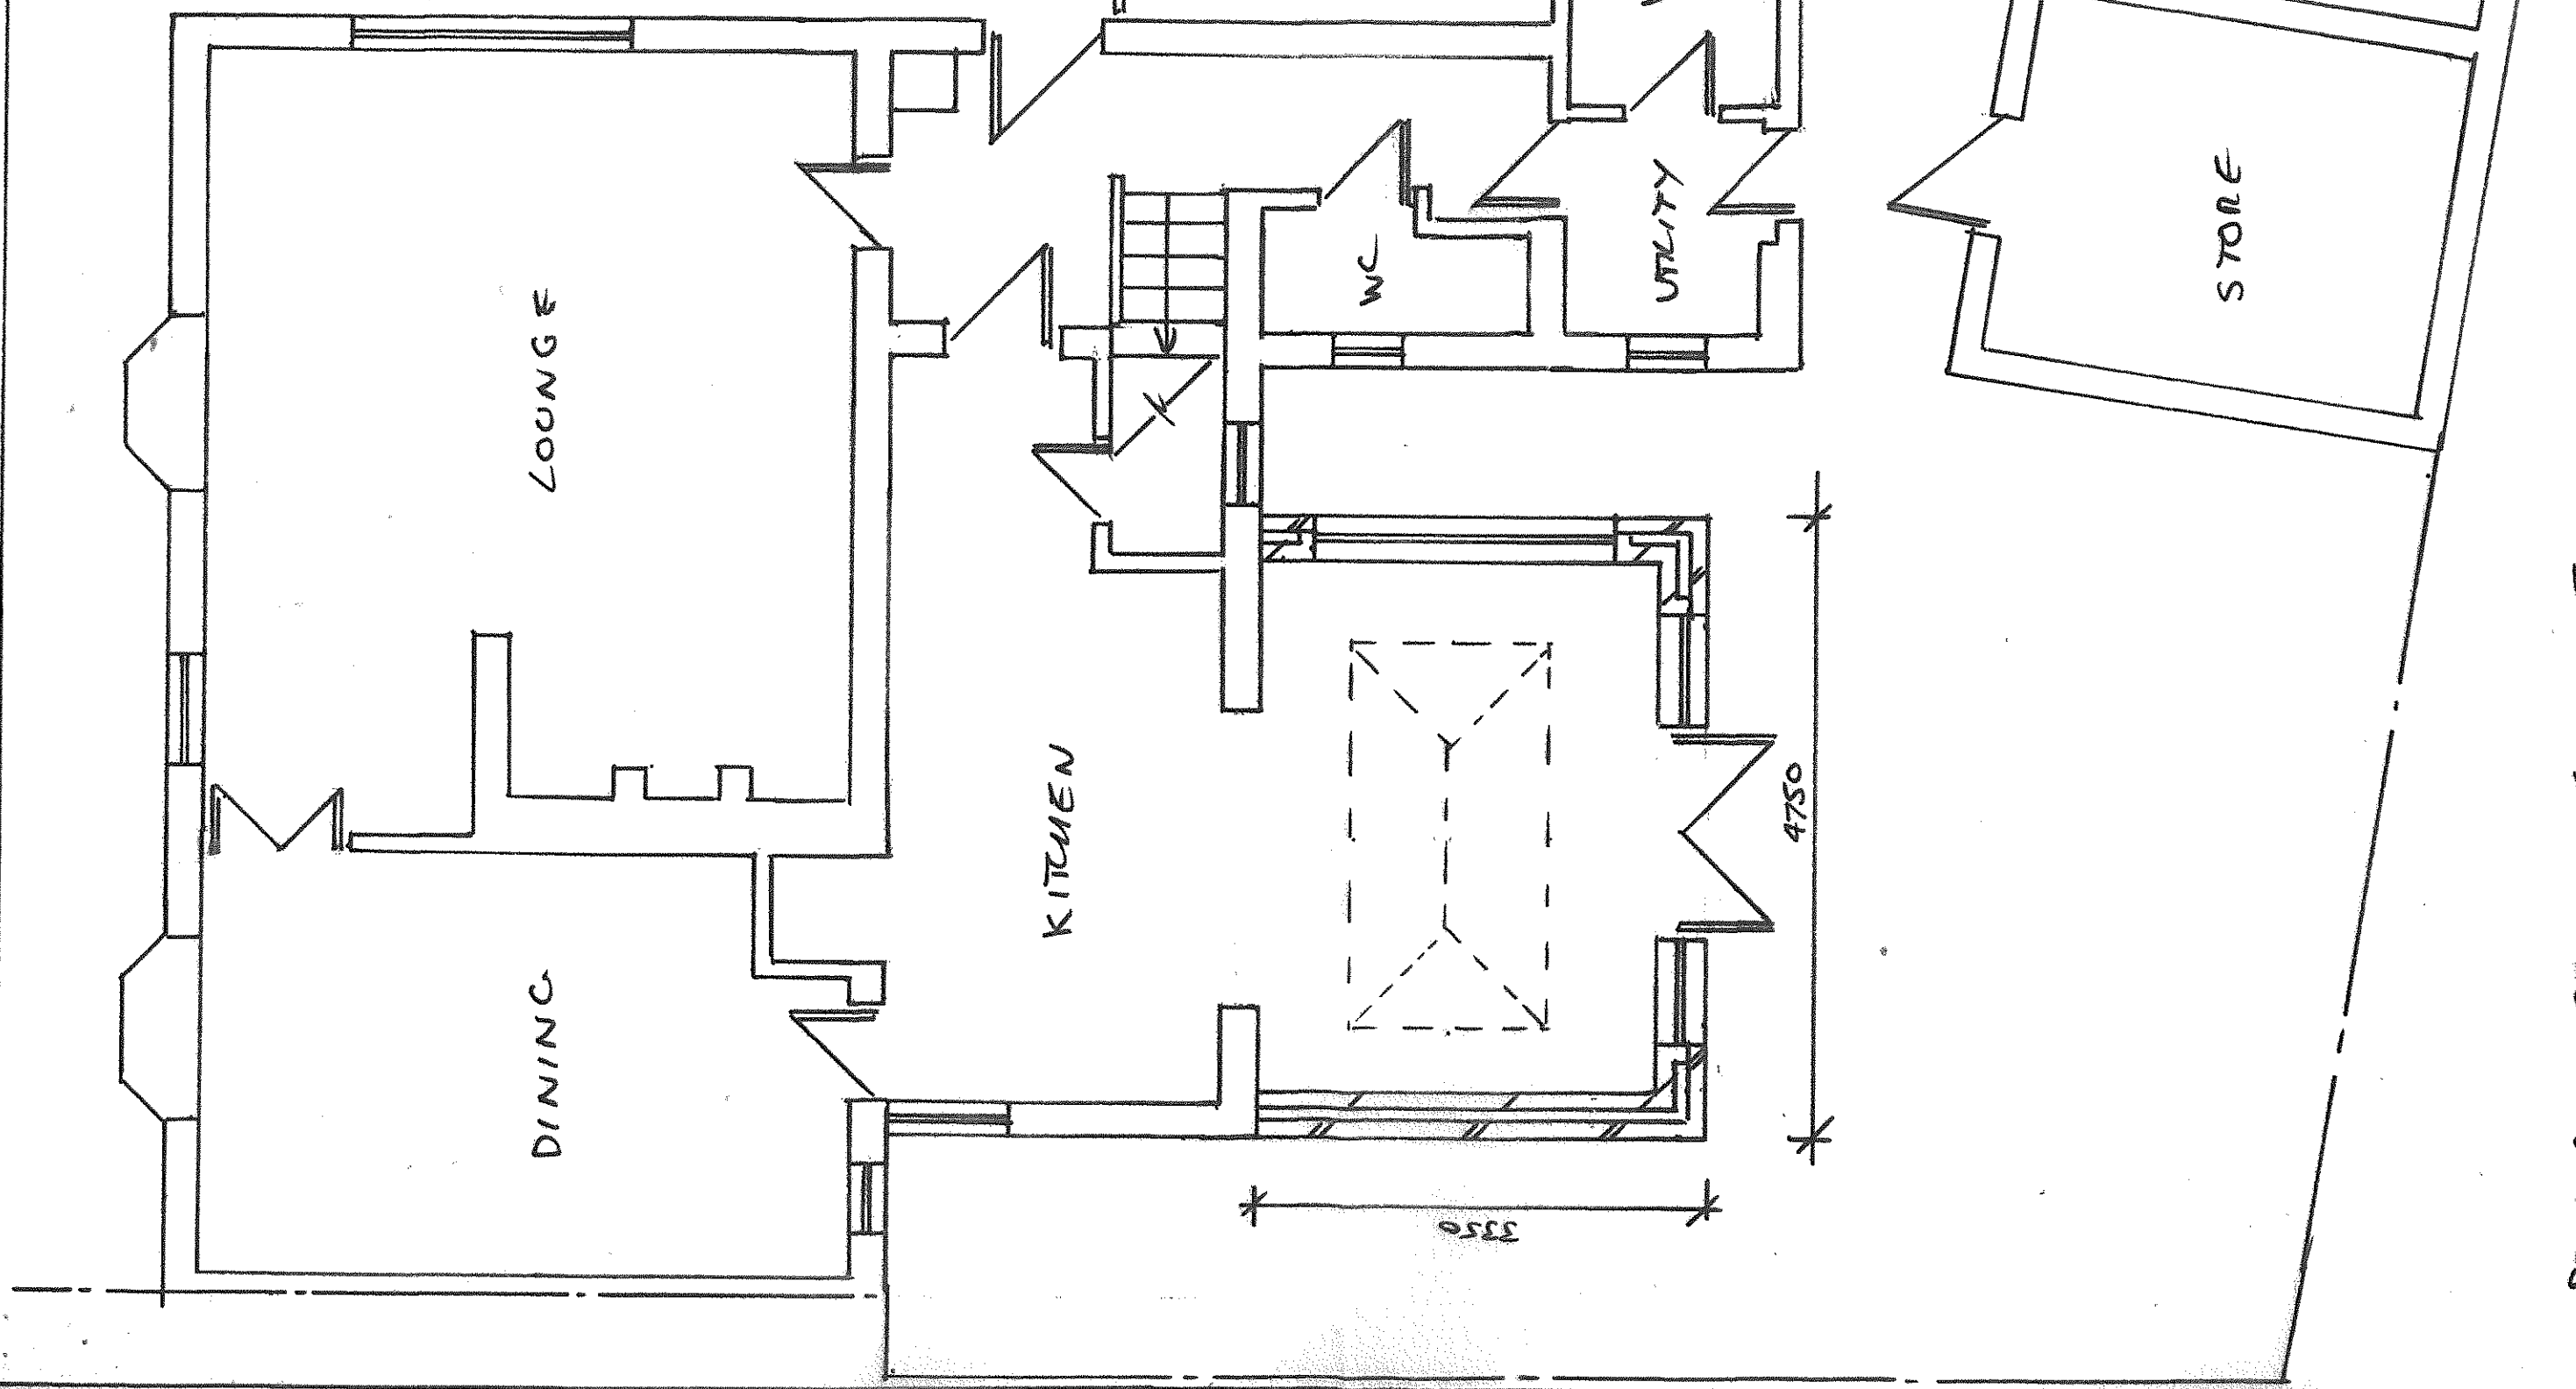

PROPOSED GROUND FLOOR 1:50