Innovative Building Solutions

[Design & Build]


[Refurbishment]

[Business Relocation]

[Project Management]

[Building Maintenance]

RevNo	Revision note	Date	Checked
A	Partition detail added	14th Jan '11	
B	Partition layout amended	6th April '11	

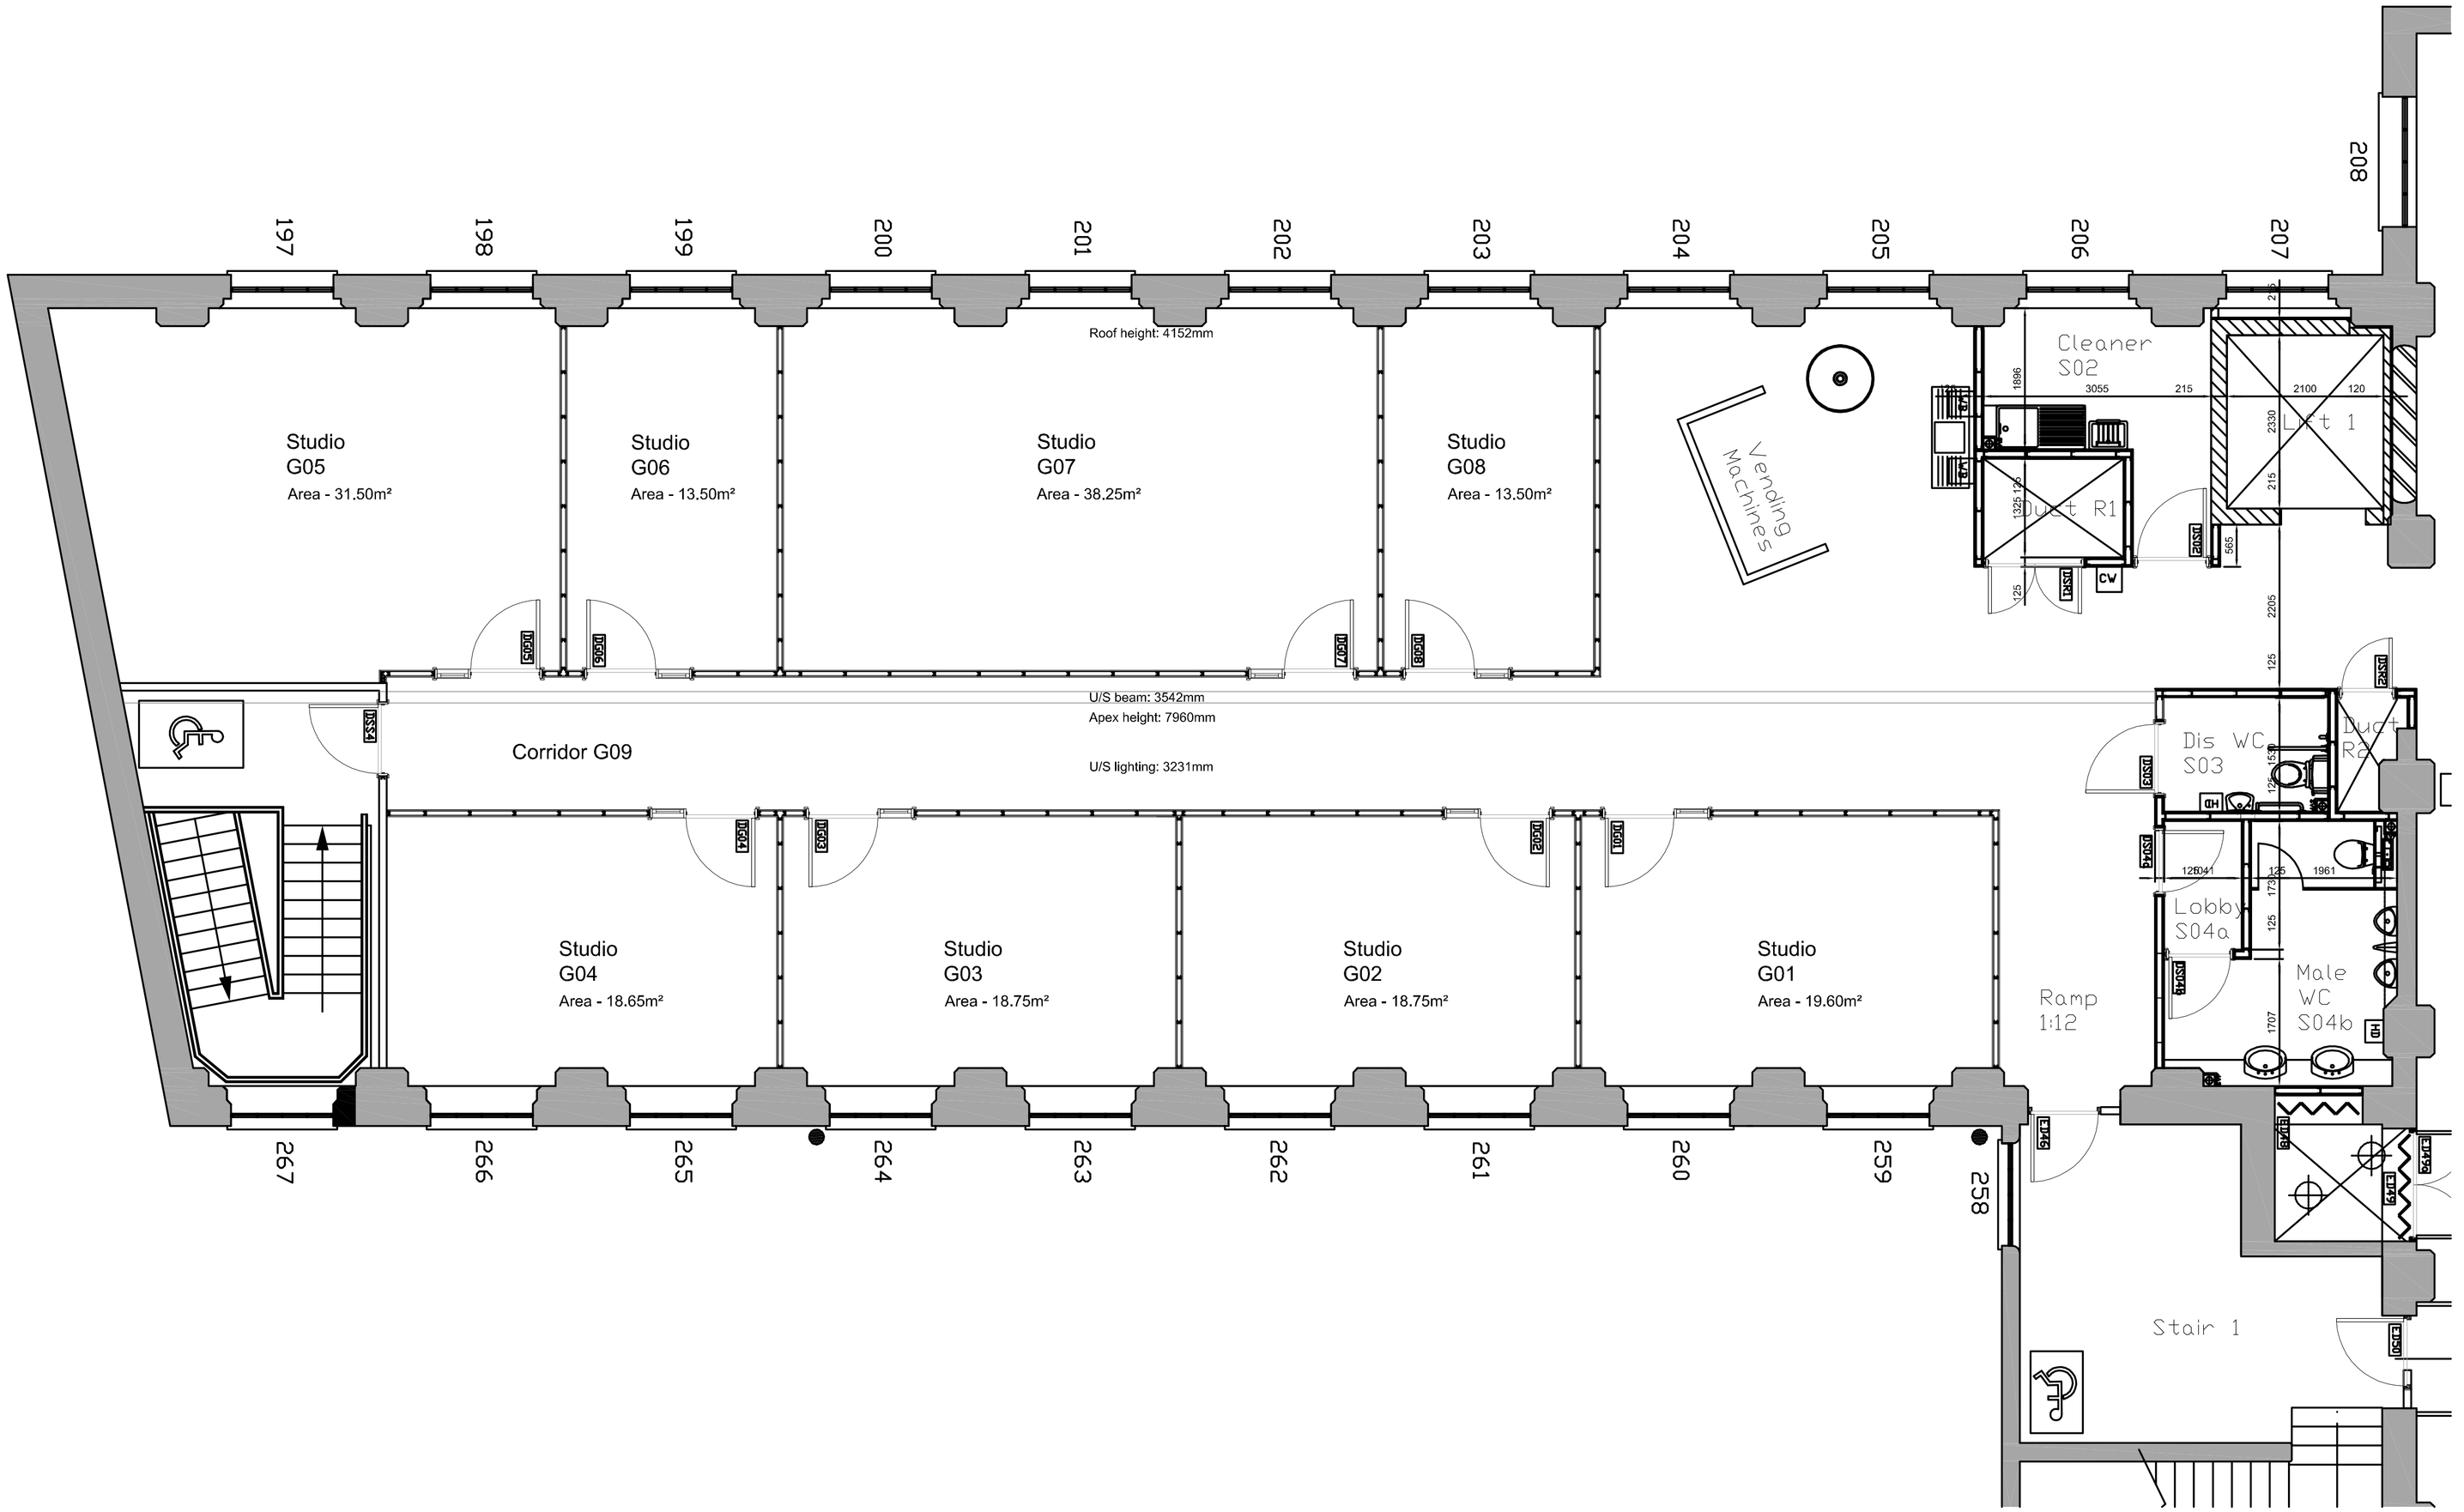

Client

Mr Shaun Curtis

Hinkley and Bosworth Borough Council
Council Offices
Argents Mead
Hinkley
Leicestershire
LE10 1BZ

Drawn by	Checked by	Vision Ref
A Bowick		
Drawing Number	**Date**	**Scale**
D3053-B	15.12.10	1:50@A1

Vision Projects Ltd
The Chapel, 21 Leicester Road,
Mountsorrel,
Leicestershire,
LE12 7AJ
Email info@vision-projects.co.uk
Web www.vision-projects.co.uk
Tel 0116 230 4466 Fax 0116 230 4477

STATEMENT OF OWNERSHIP
This drawing is the property of Vision Projects Limited and is protected by Copyright laws.
This drawing may not be copied, altered or distributed without prior written consent from Vision.
Failure to observe this statement may result in legal action being taken.