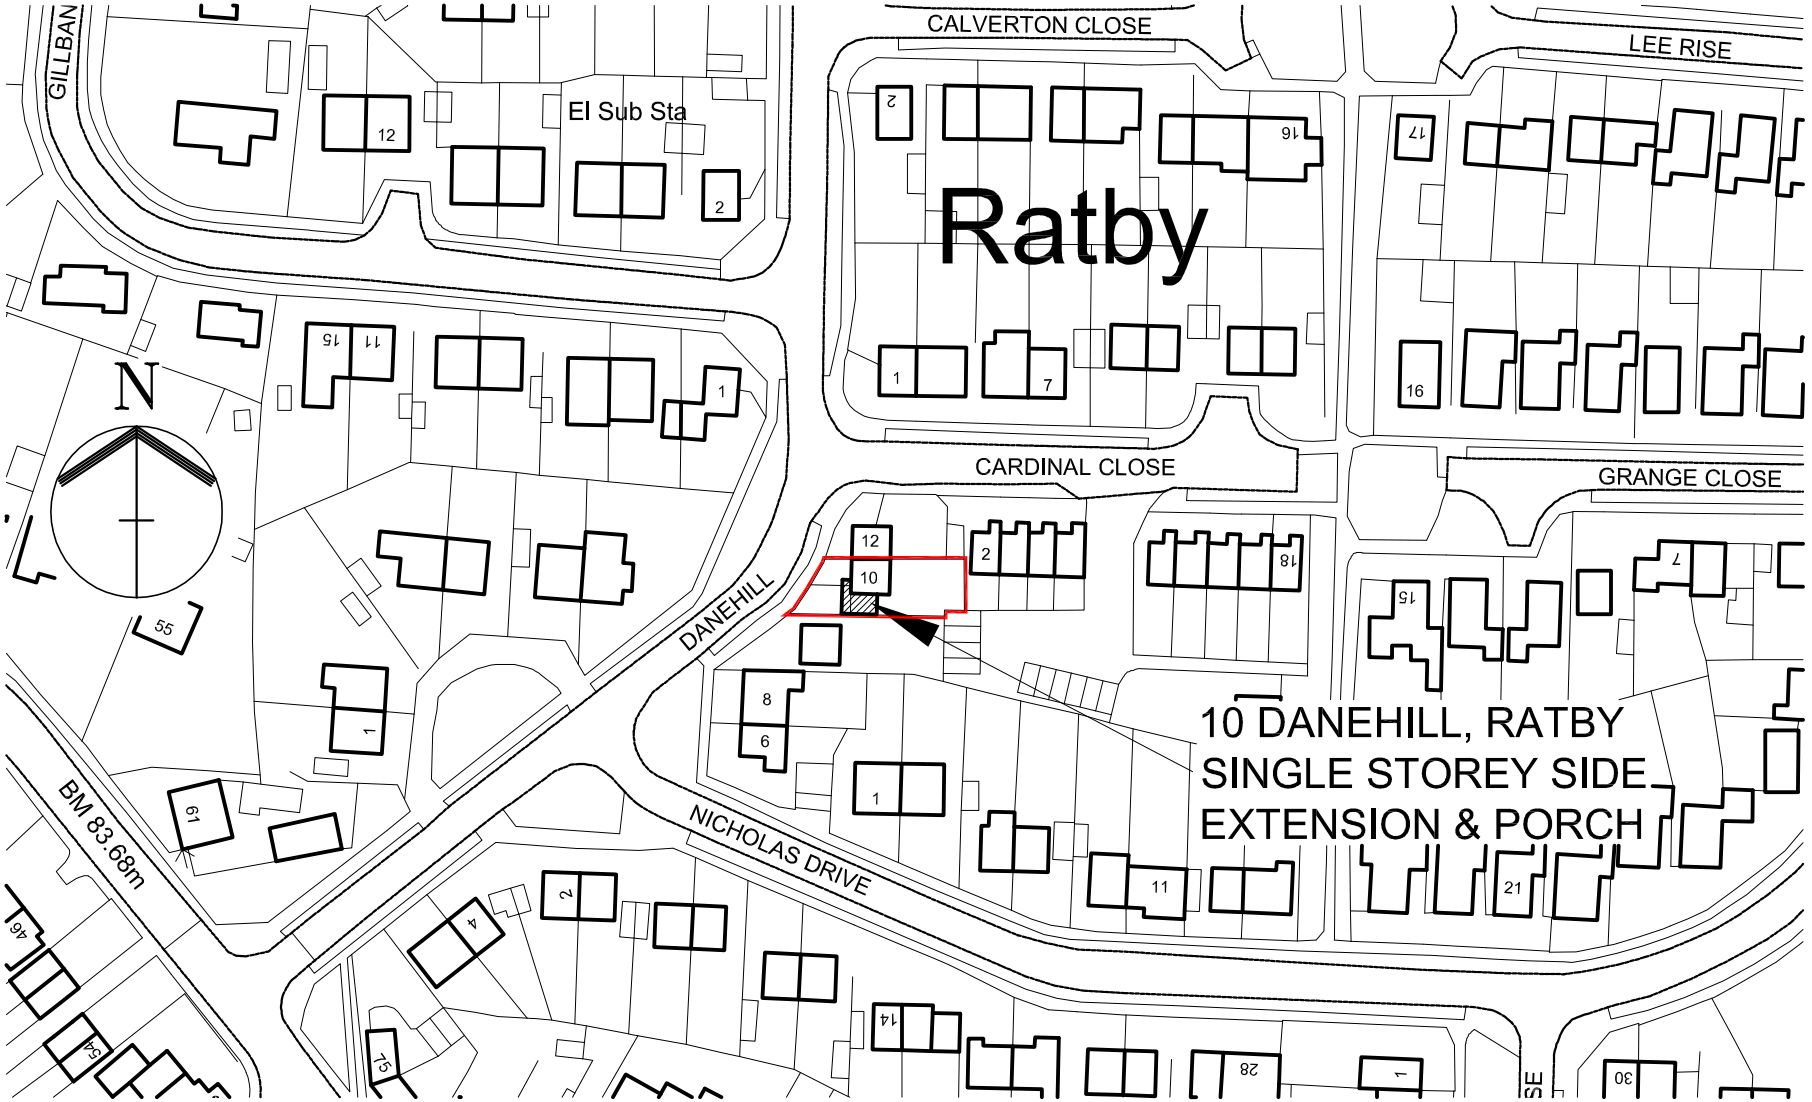

CLIENT Mr P. Mayfield		A4 Sheet
PROJECT 10 DANEHILL, RATBY LEICS., LE6 0NG LOCATION PLAN		

scale 1:1250	drawn JPP	drawing no. 3
job no. 1	date July 2009	rev. .
Tel (0116) 2623866		