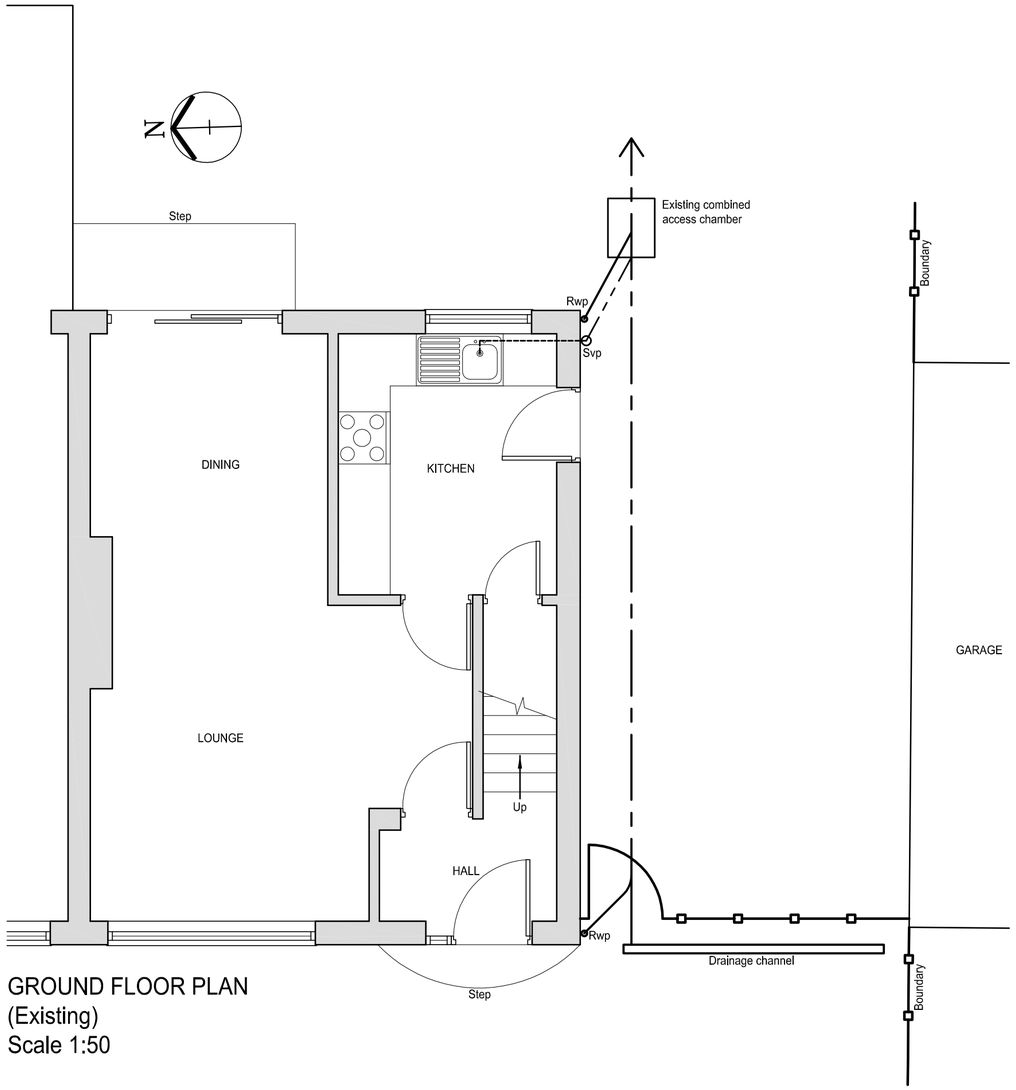

GROUND FLOOR PLAN
(Existing)
Scale 1:50

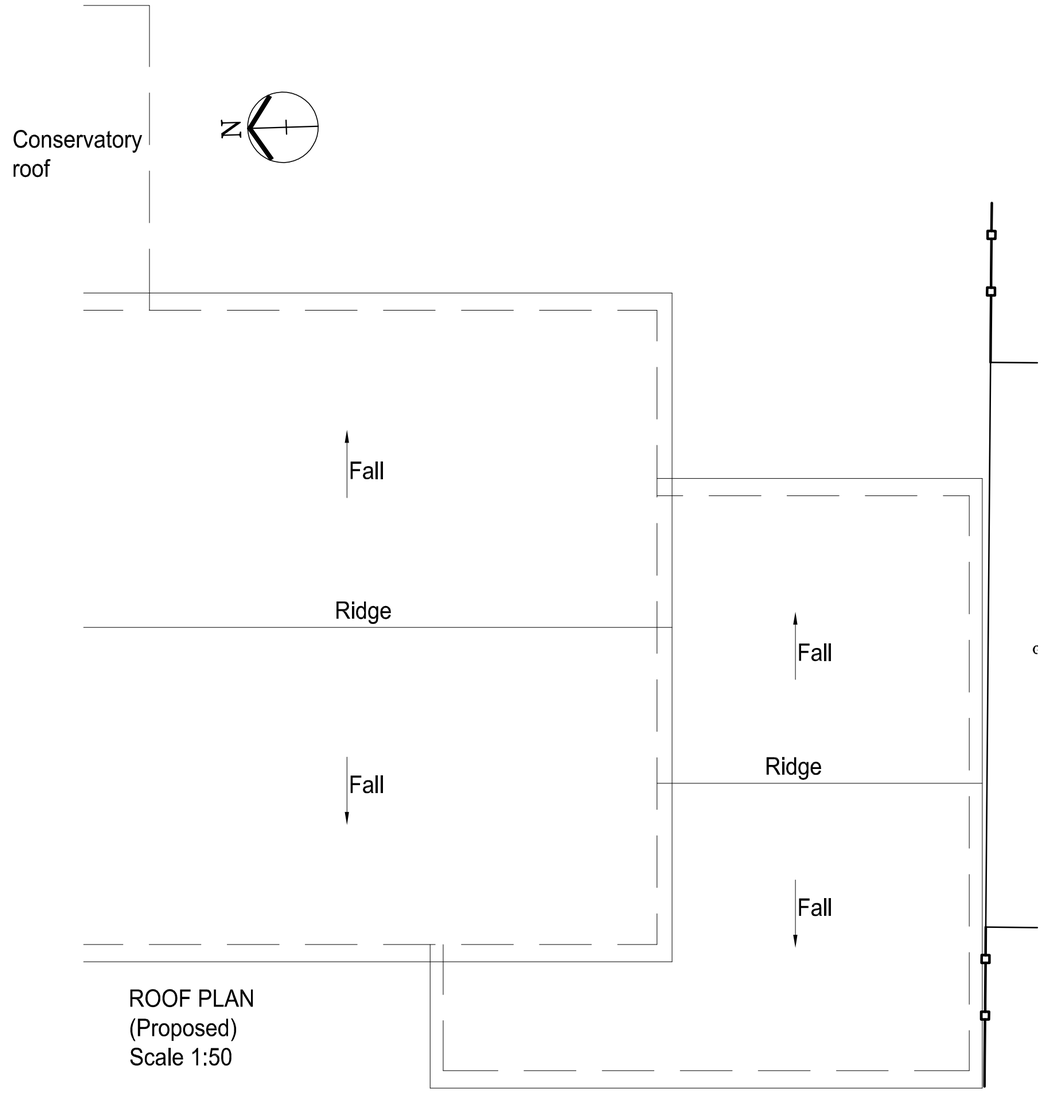

ROOF PLAN
(Proposed)
Scale 1:50

0 1 2 3 4 5m
Scale 1:50

Revisions
.

CLIENT
Mr P. Mayfield

A2 Sheet

PROJECT 10 DANEHILL, RATBY
LEICS., LE6 0NG

SINGLE STOREY SIDE EXTENSION & PORCH

scale	drawn	drawing no.
1:50	JPP	2
job no.	date	rev.
1	July 2009	.

Tel (0116) 2623866