


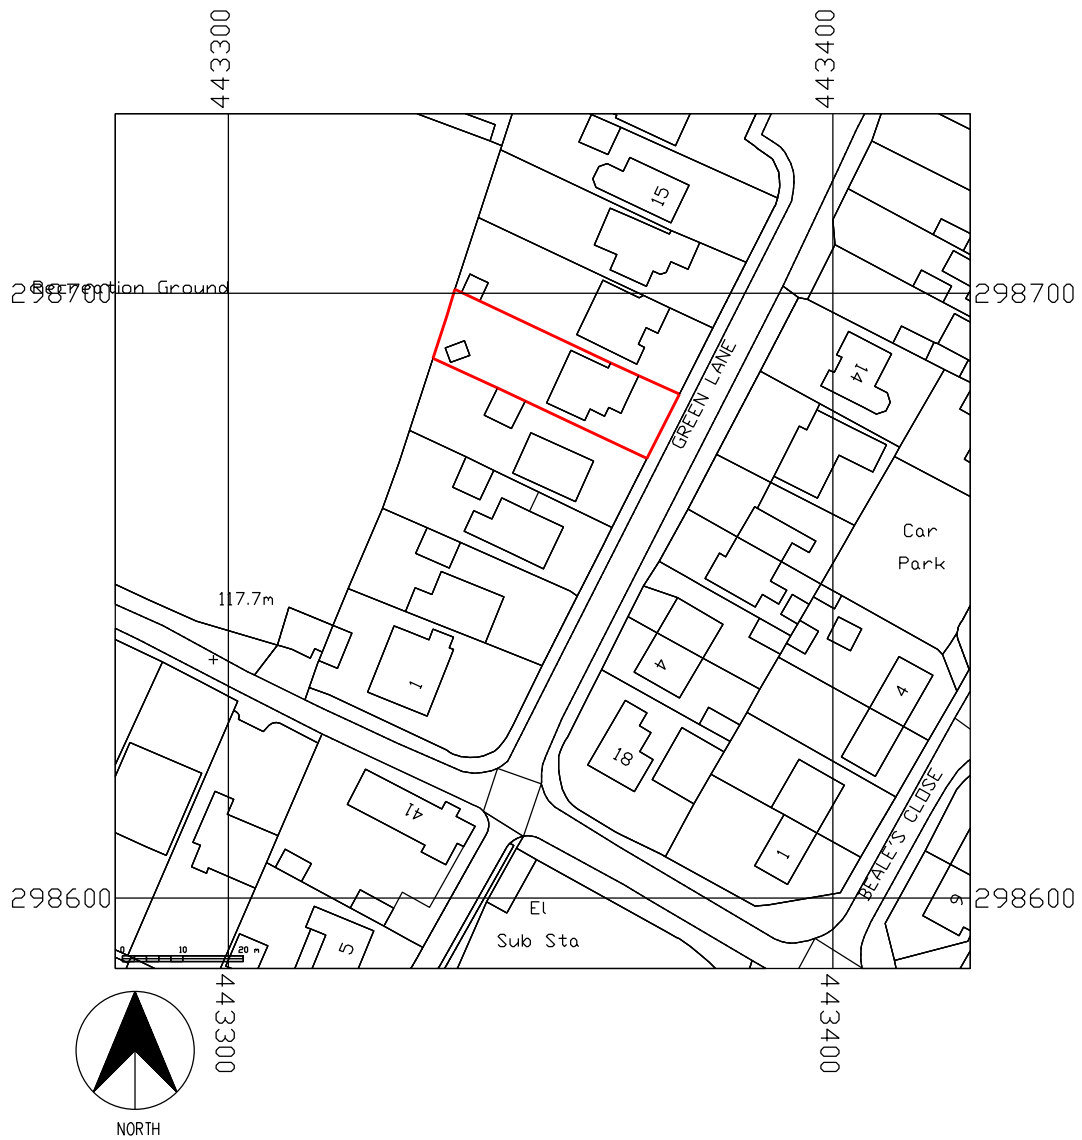

CHAPMAN DESIGN LLP			
REBECCA WALKER RIBA LELLEFORD HOUSE. COVENTRY ROAD. LONG, LAWFORD. RUGBY. CV23 9DT.			
Client MR AND MRS STRINGER		Telephone- 07859049197	
Job 9 GREEN LANE, STAPLETON		Scale 1: 1250	Rev
Drawing LOCATION PLAN		Drawn RW	
		Date MAR 25	
		Dwg. No. 4341-LP	