DO NOT SCALE - The contractor is responsible for checking all details and dimensions on site and using these in his tender submission and all subsequent work on site.

THIS IS A CAD DRAWING - DO NOT ALTER

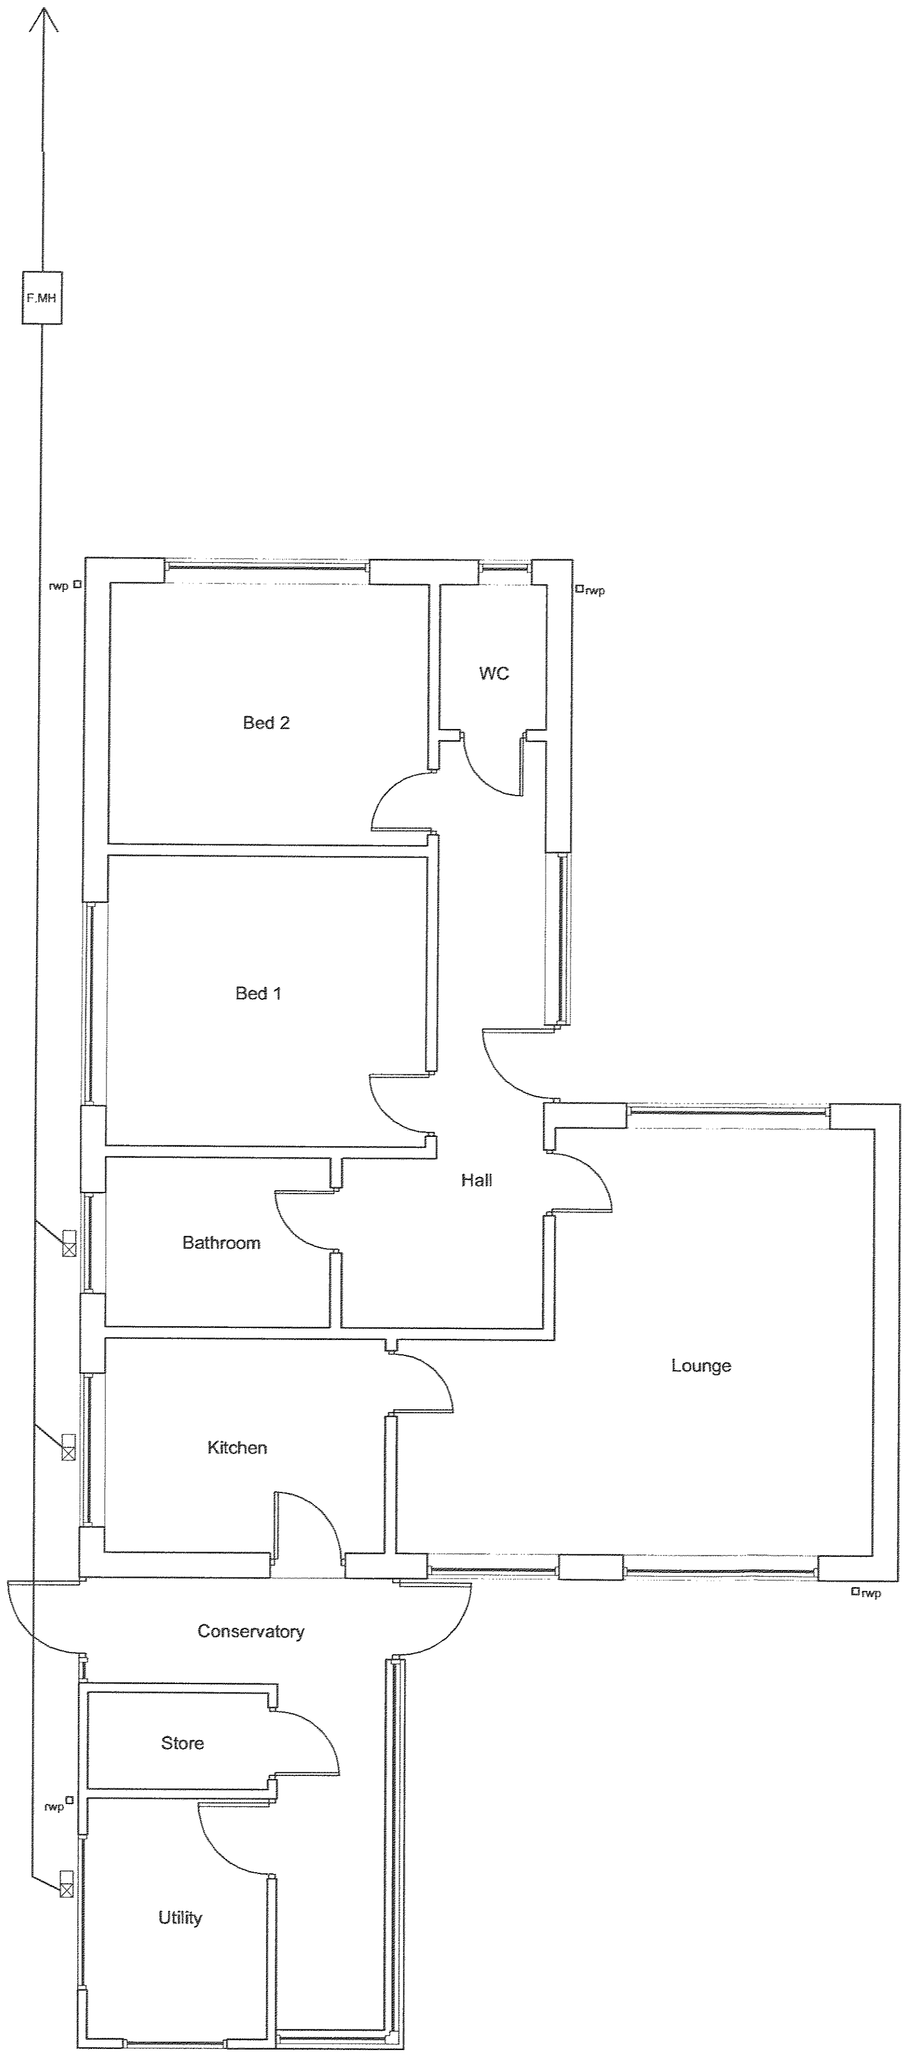

EXISTING GROUND FLOOR PLAN

SCALE 1:50

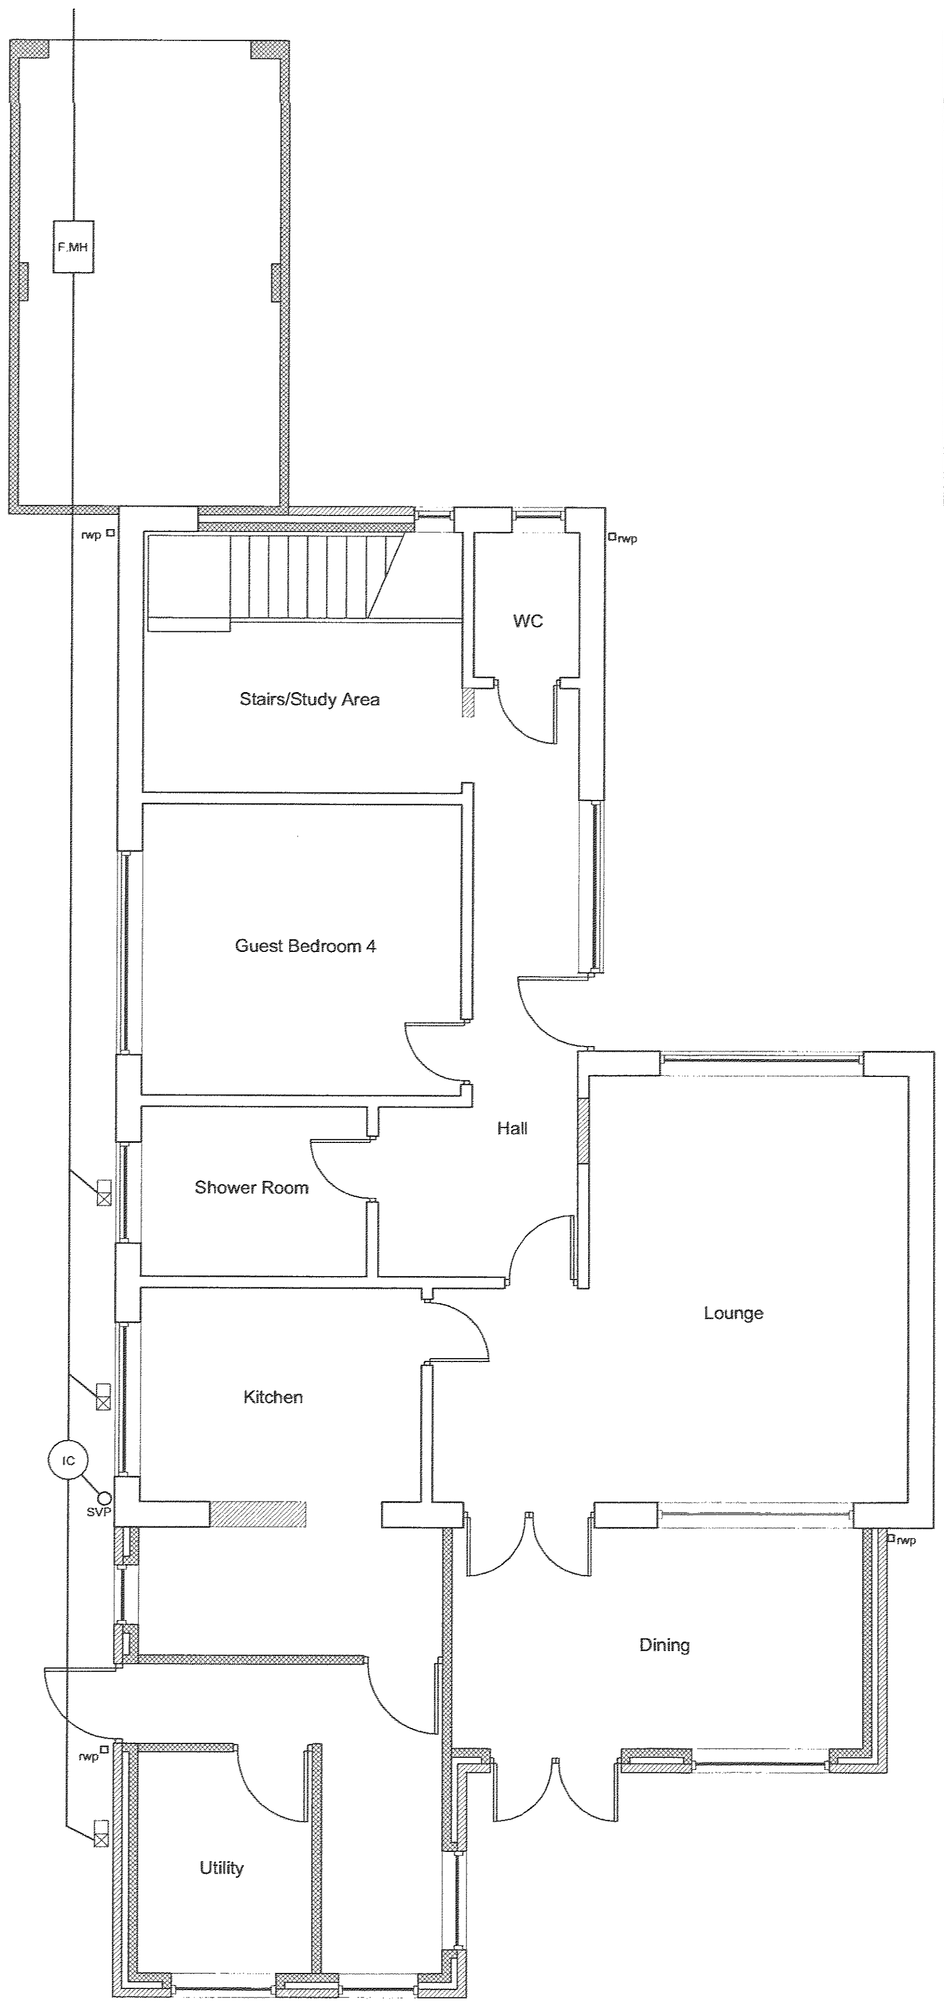

PROPOSED GROUND FLOOR PLAN

SCALE 1:50

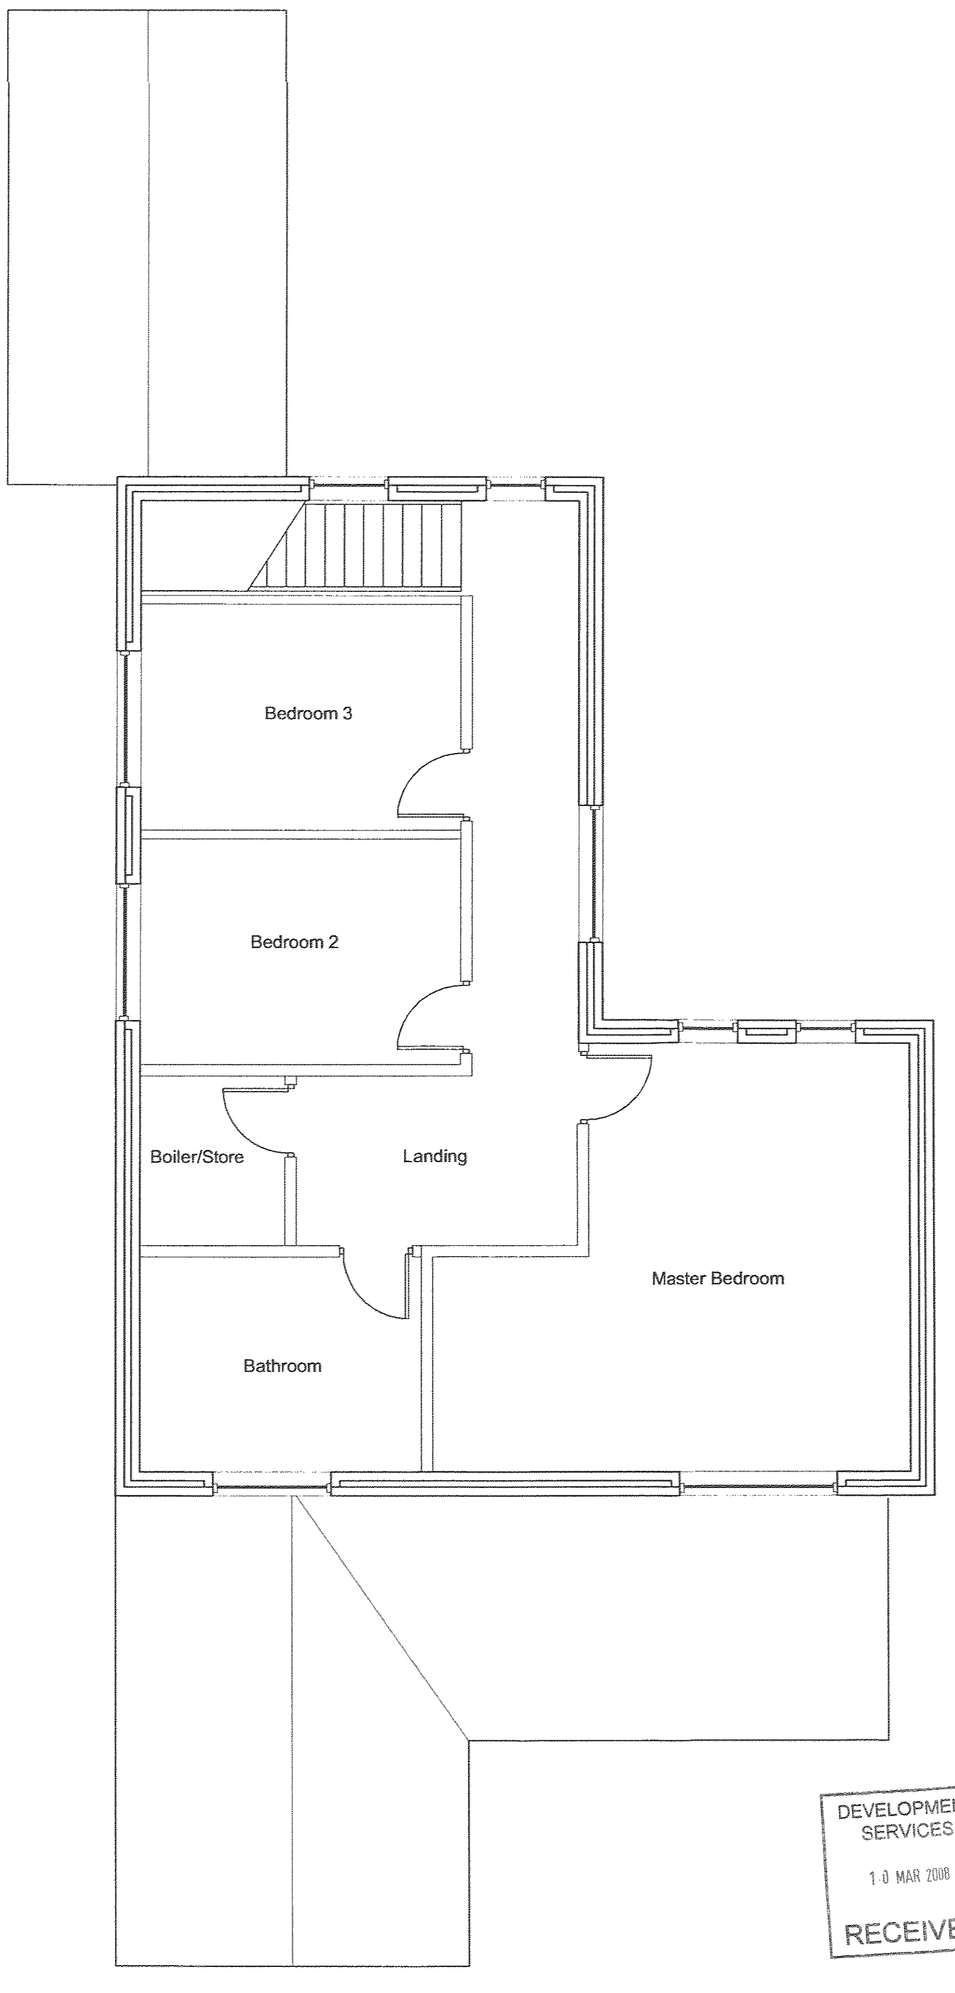

PROPOSED FIRST FLOOR PLAN

SCALE 1:50

DEVELOPMENT SERVICES
10 MAR 2008
RECEIVED

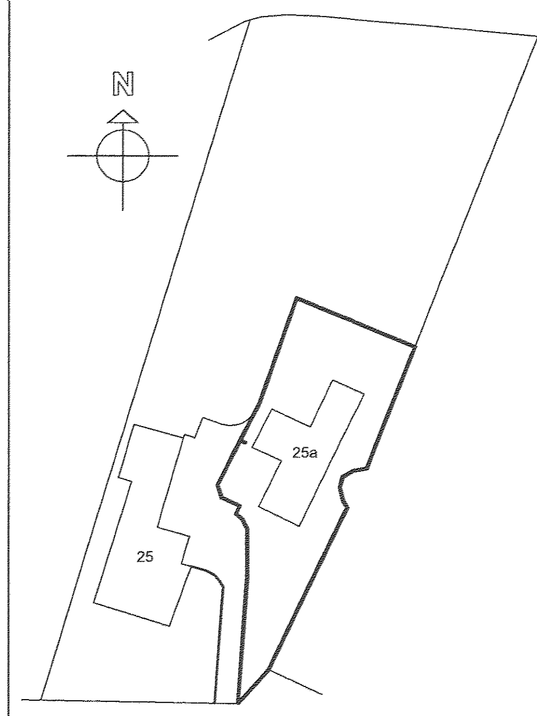

SCALE 1:500

INDEXED

REV.	DESCRIPTION	BY	DATE
0	INITIAL ISSUE		

DRAWING STATUS

DRAWN	DATE	CHECKED	DATE	APPR'D	DATE
TRS	02/08	TRS	02/08	SJS	02/08

CLIENT

Mr T R & Mrs S J Shipman

PROJECT

Little Orchard, 25a Church Lane
Ratby, Leicestershire LE6 0JF

DRAWING TITLE

Existing & Proposed Plans

DRAWING No. *TS/SS 01*

SCALE *1:50* REV.

Original Sheet Size A