




Front Elevation

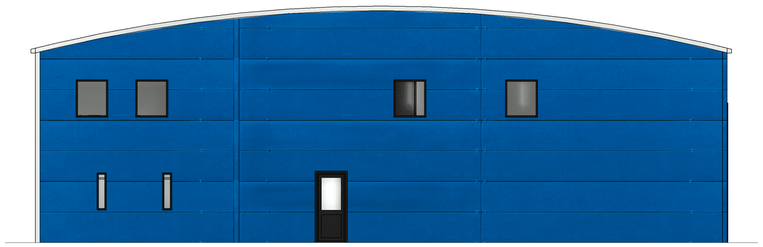


Side Elevation 1

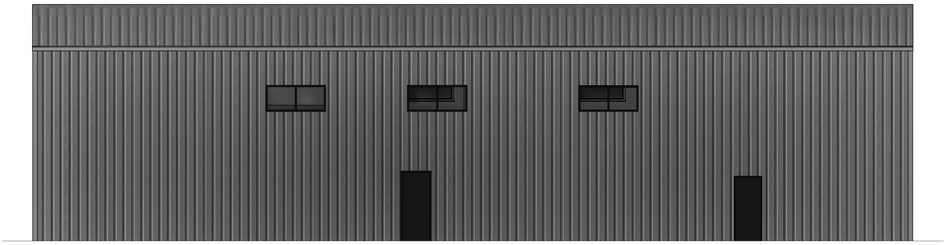


Rear Elevation

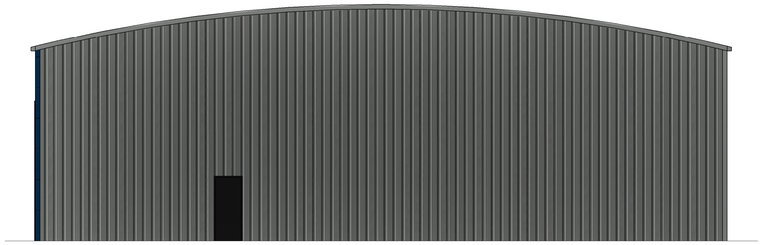

Side Elevation 2

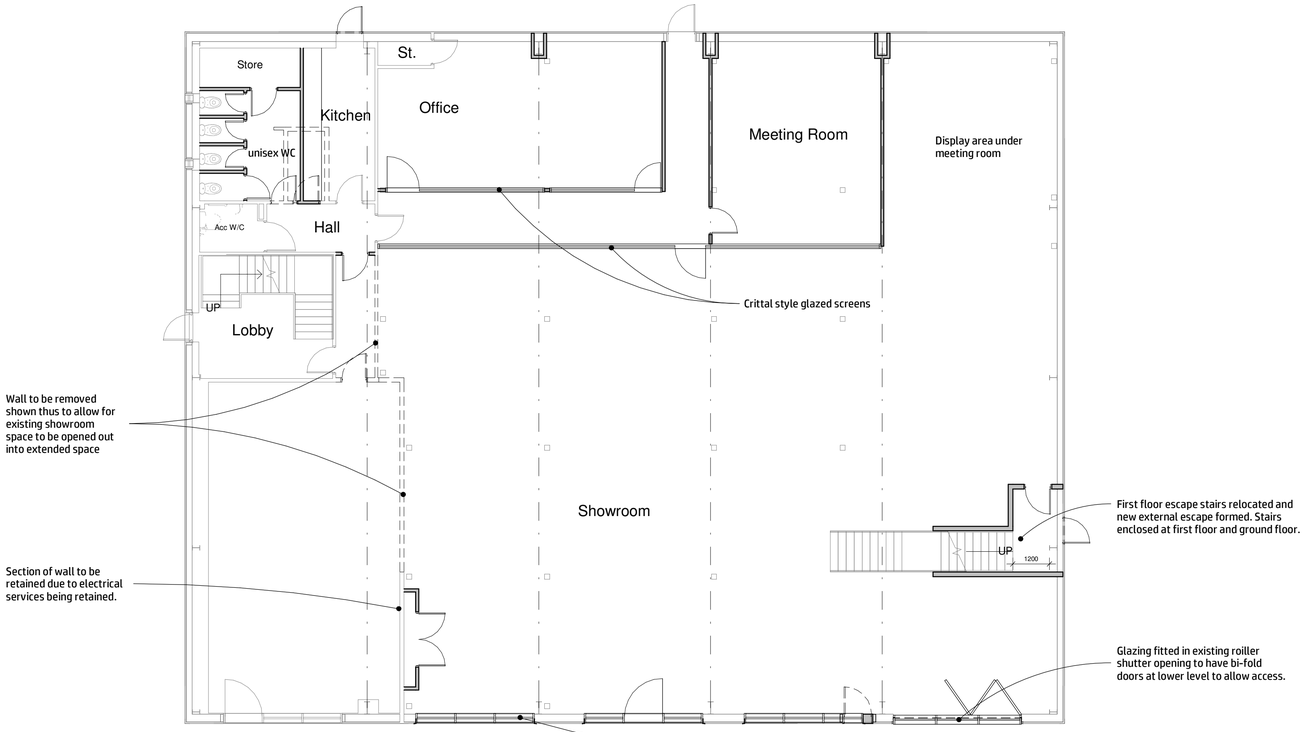

Ground Floor Plan

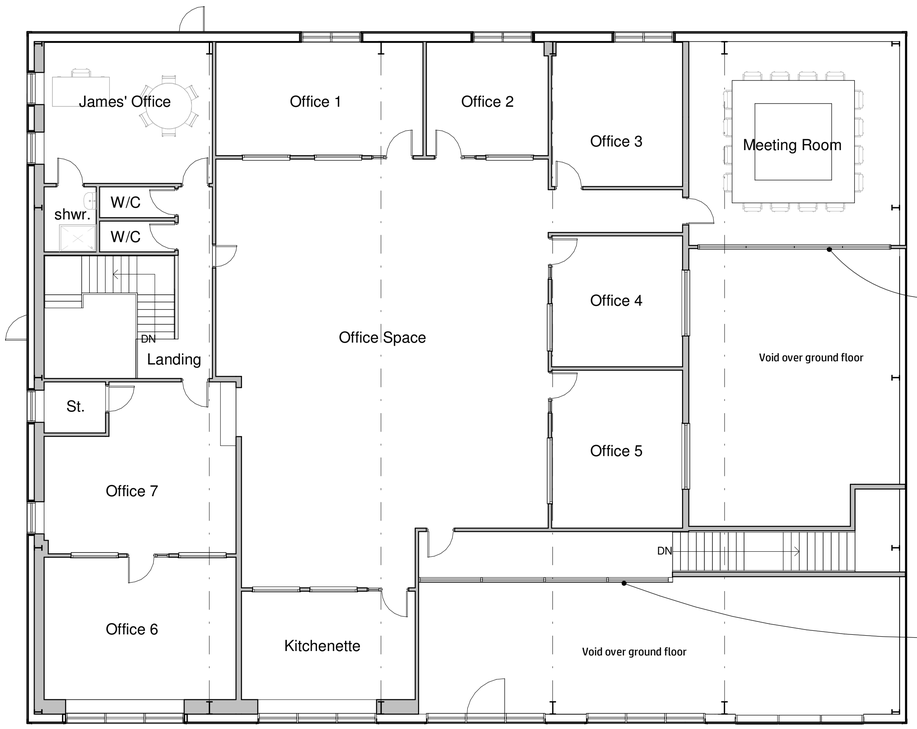

First Floor Plan

0 1 2 3 4 5 10m

Client: **Burbage Custom Windows**			
Project Title: Alterations & Extensions, Maple Drive, Hinckley			
Drawing Title: **As Proposed - Scheme 1**			
Scale: 1:100	Date: Nov 2026	Sheet: A1	Job No.: 26/111
Author: LJW	Checked by: -		Drawing No.: 04
			Status: Planning

THE COPYRIGHT OF THIS DRAWING IS VESTED IN HAYWARD ARCHITECTS LTD.
REPRODUCTION IN ANY FORM EITHER IN WHOLE OR IN PART IS FORBIDDEN WITHOUT THE PRIOR WRITTEN PERMISSION OF THE COPYRIGHT HOLDER. DO NOT SCALE FROM DRAWING AND ONLY FIGURED DIMENSIONS ARE TO BE USED

HAYWARD architects
40 years 1986 - 2026
19 Station Road
Hinckley
Leicestershire
LE10 1AW
Tel: 01455 635 665
www.haywardarchitects.co.uk