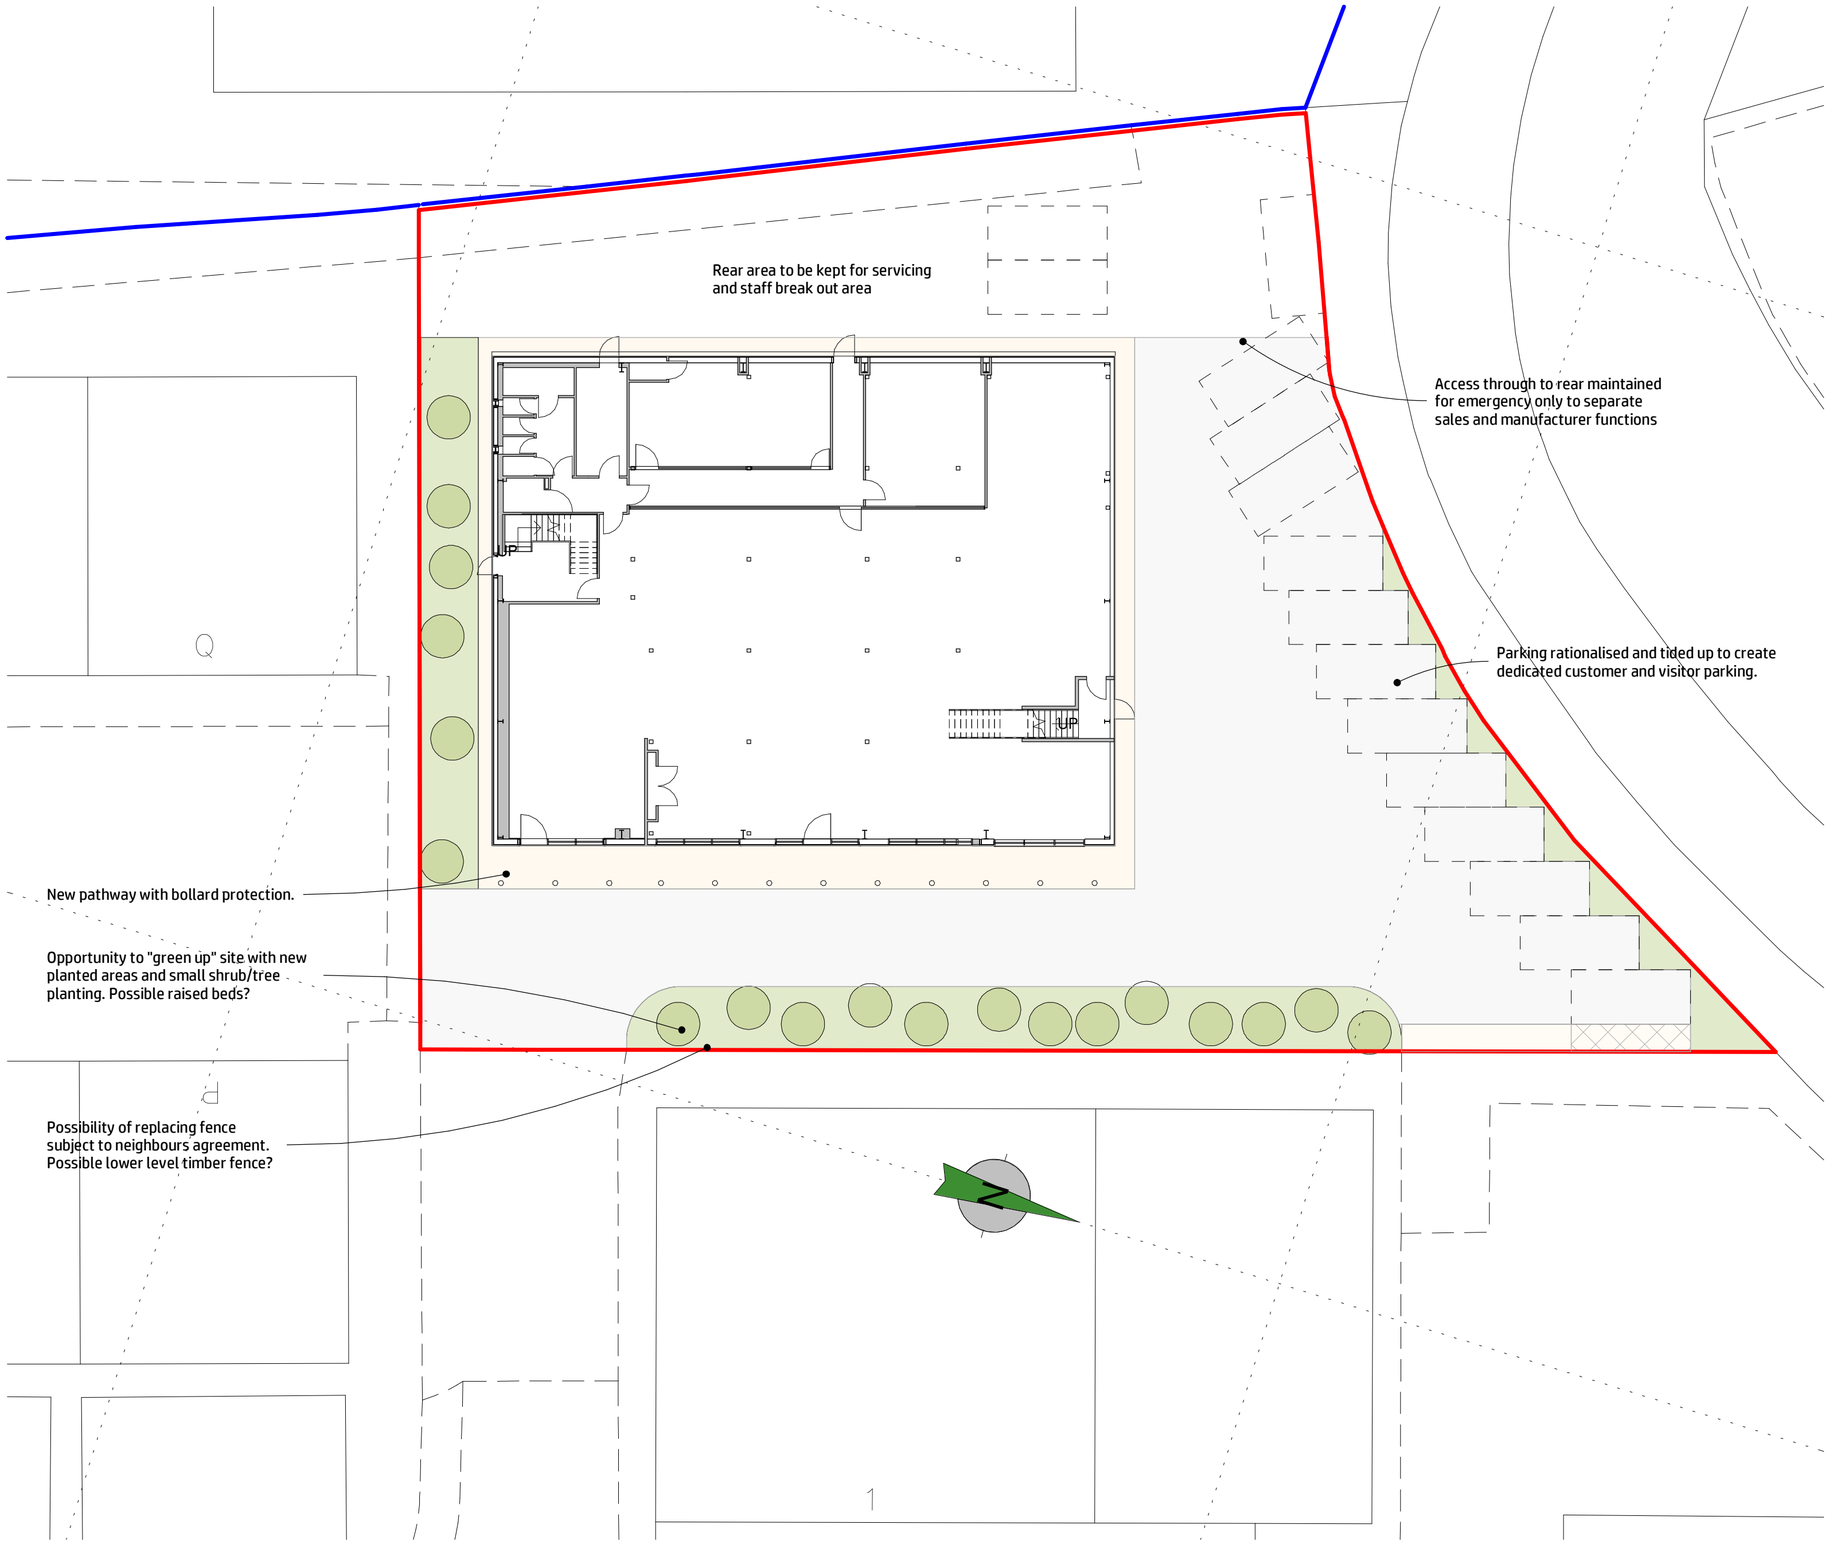


HAYWARD
40 years
1986 - 2026
architects

19 Station Road
Hinckley
Leicestershire
LE10 1AW

Tel: 01455 635 665

www.haywardarchitects.co.uk

Client	**Burbage Custom Windows**
Project Title	Alterations & Extensions Maple Drive Hinckley
Drawing Title	As Proposed - Site Plan
Scale: 1:200	Date: Nov 2026
Sheet: A2	
Author: LJW	Checked by: -
Job No.: 26/111	Drawing No.: 06
Status: Planning	

THE COPYRIGHT OF THIS DRAWING IS VESTED IN HAYWARD ARCHITECTS LTD. REPRODUCTION IN ANY FORM, EITHER IN WHOLE OR IN PART IS FORBIDDEN WITHOUT THE PRIOR WRITTEN PERMISSION OF THE COPYRIGHT HOLDER. DO NOT SCALE FROM DRAWING AND ONLY FIGURED DIMENSIONS ARE TO BE USED