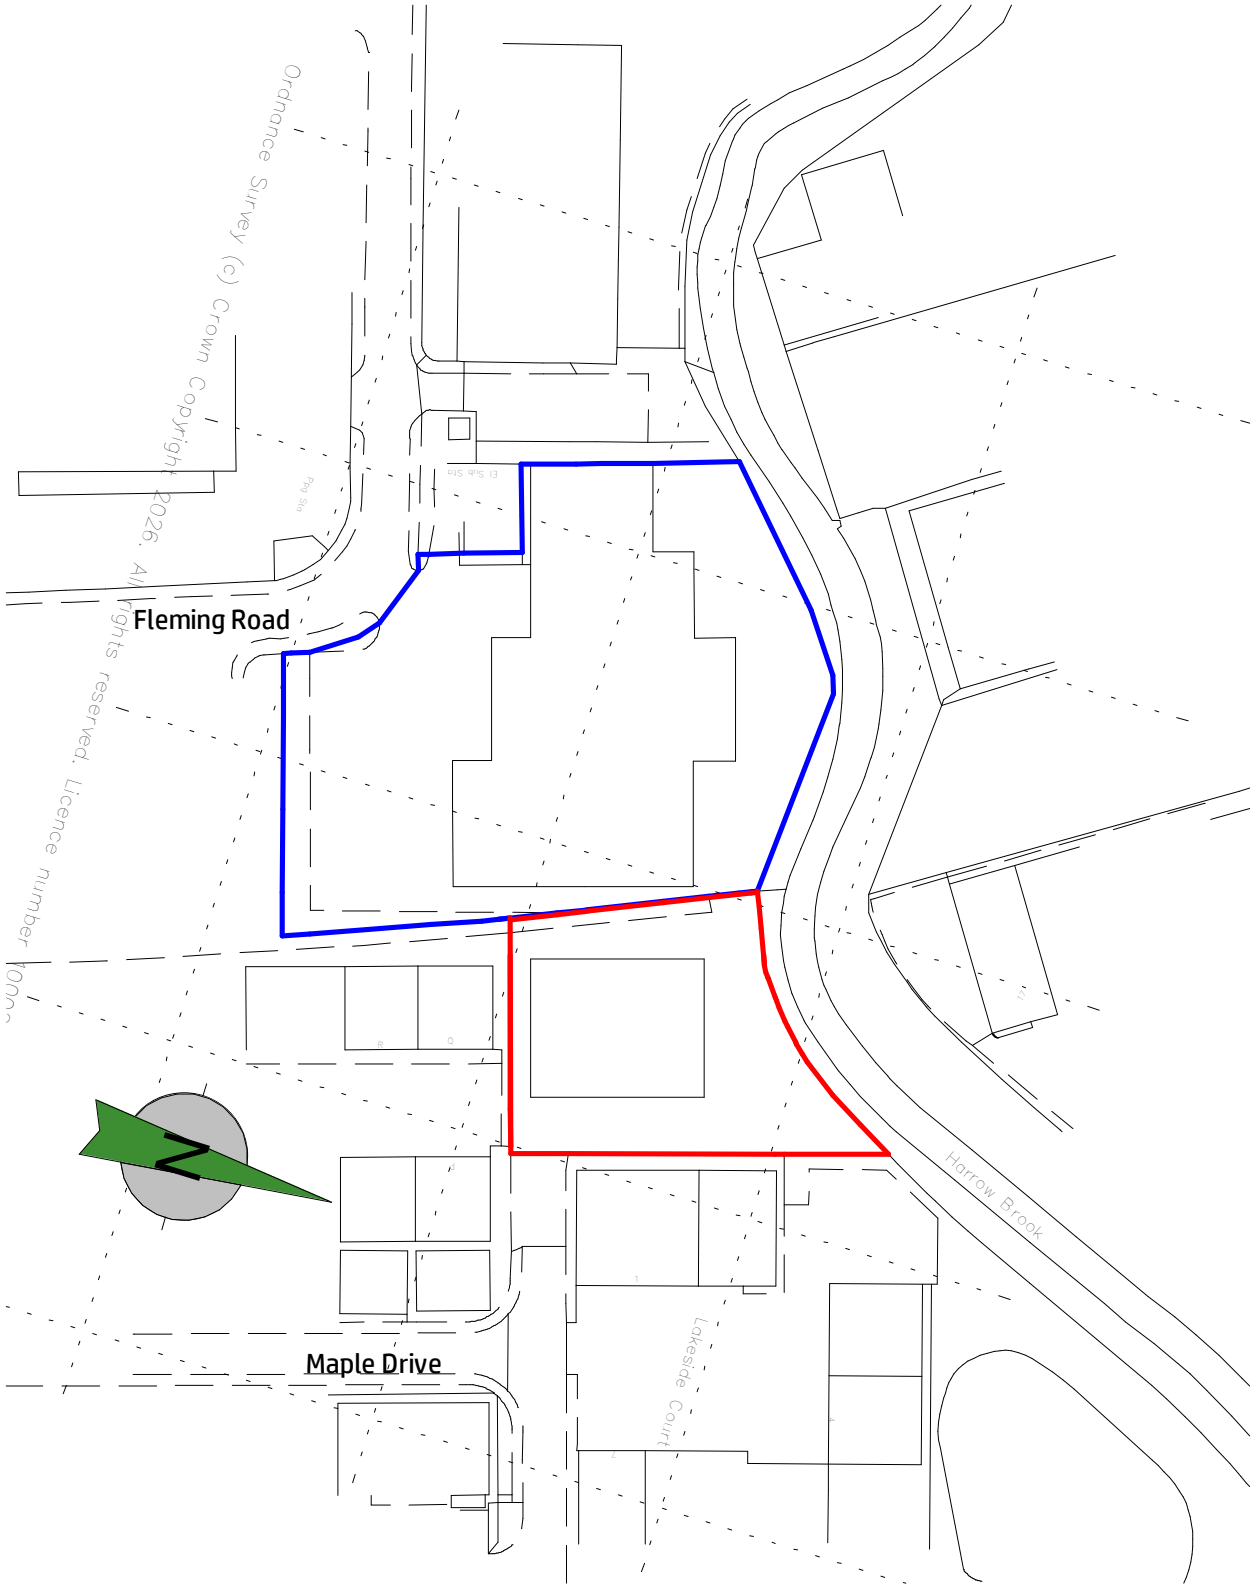


0 20 40 60 80 100 200m

Client

Burbage Custom Windows

Project: Alterations & Extensions Maple Drive Hinckley	Scale: 1:1250	Sheet: A4	Job No.: 26/111
	Date: Nov 2026		Drawing No.: 07
Drawing: Site Location Plan	Author: LJW	Checked by: -	

THE COPYRIGHT OF THIS DRAWING IS VESTED IN HAYWARD ARCHITECTS LTD.
REPRODUCTION IN ANY FORM, EITHER IN WHOLE OR IN PART IS FORBIDDEN WITHOUT THE PRIOR WRITTEN PERMISSION
OF THE COPYRIGHT HOLDER. DO NOT SCALE FROM DRAWING AND ONLY FIGURED DIMENSIONS ARE TO BE USED

Drawing Status: Planning

HAYWARD
40 years
1986 - 2026
architects

19 Station Road
Hinckley
Leicestershire
LE10 1AW

Tel: 01455 635 665

www.haywardarchitects.co.uk