



Front Elevation




Side Elevation

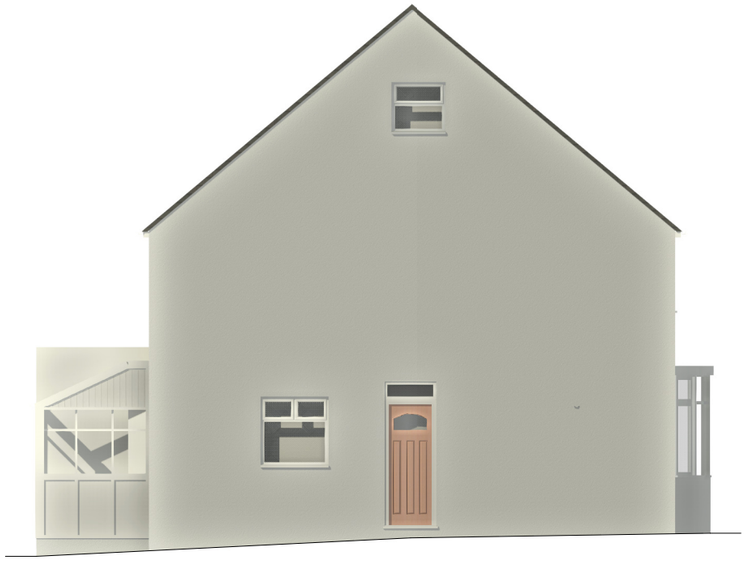


Rear Elevation

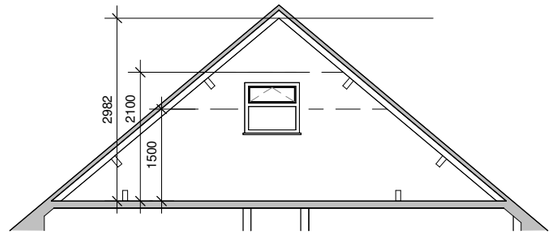


Section

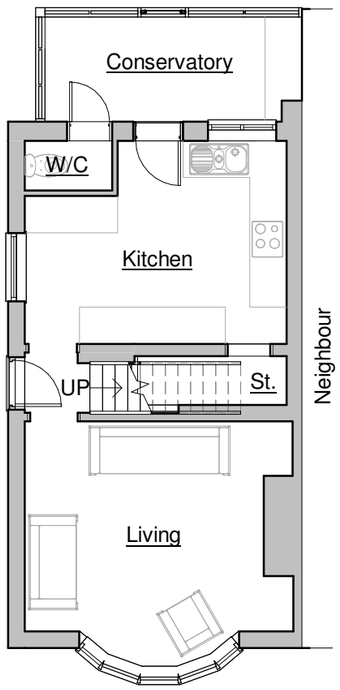


Ground Floor Plan

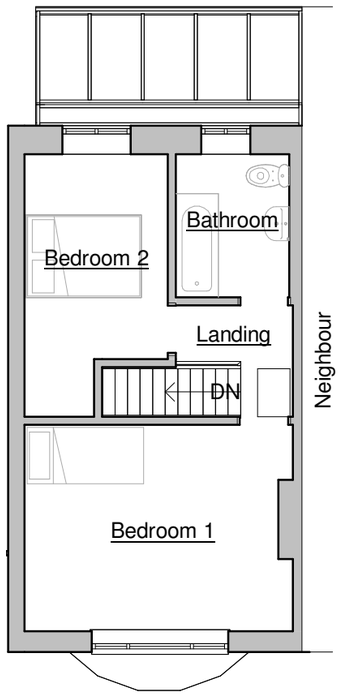

First Floor Plan

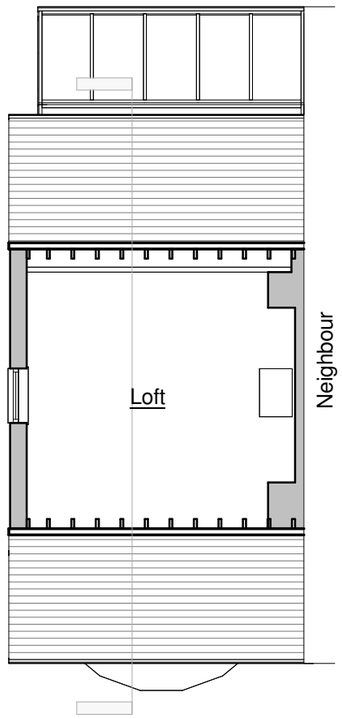

Loft Plan

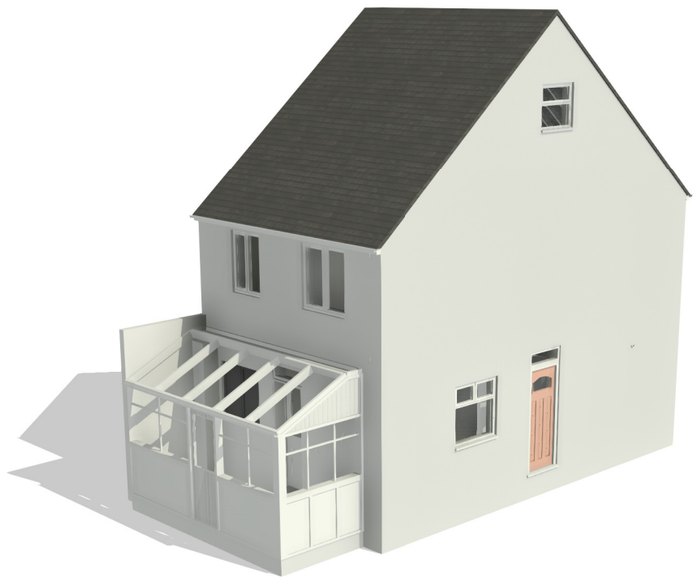

3D View

0 1 2 3 4 5 10m

Client
Moore & Mannion

Project
Proposed Alterations & Extensions
Southfield Road
Hinckley

Scale 1:100 | Sheet A3 | Job No. 26/109

Date Oct 2026 | Drawing No. 01

Drawing As Existing | Author MS | Checked by LJW

THE COPYRIGHT OF THIS DRAWING IS VESTED IN HAYWARD ARCHITECTS LTD.
REPRODUCTION IN ANY FORM, EITHER IN WHOLE OR IN PART IS FORBIDDEN WITHOUT THE PRIOR WRITTEN PERMISSION
OF THE COPYRIGHT HOLDER. DO NOT SCALE FROM DRAWING AND ONLY FIGURED DIMENSIONS ARE TO BE USED

Drawing Status: Planning

HAYWARD
40 years 1986 - 2026
architects
19 Station Road
Hinckley
Leicestershire
LE10 1AW
Tel: 01455 635 665
www.haywardarchitects.co.uk