



Front Elevation

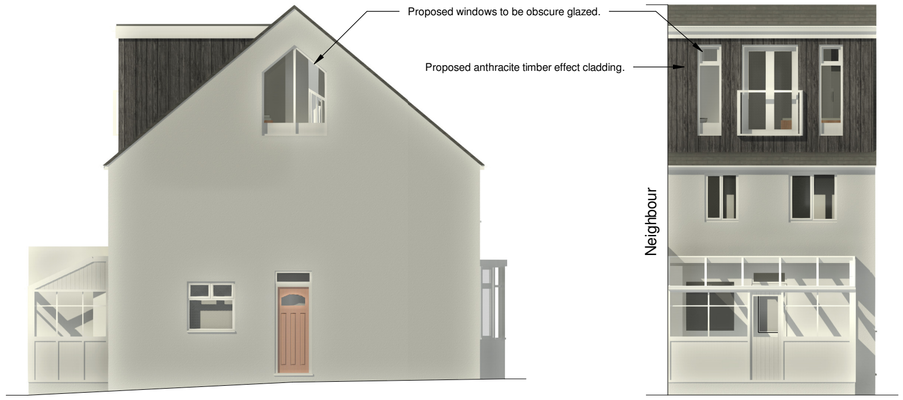


Side Elevation


Rear Elevation

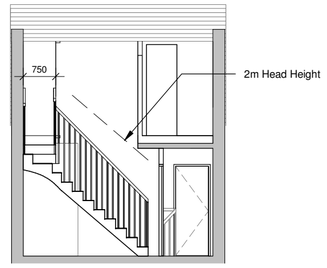


Section A-A

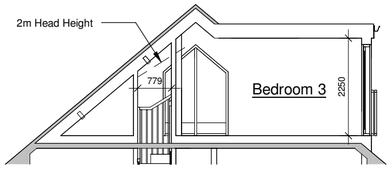

Section B-B

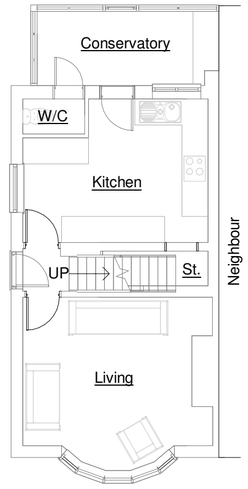

Ground Floor Plan

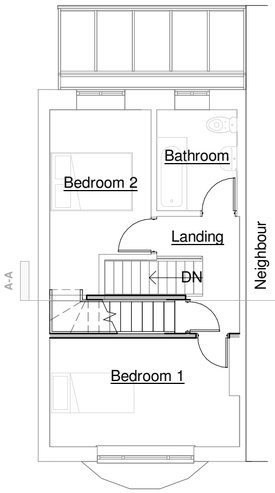

First Floor Plan



Second Floor Plan



3D View

0 1 2 3 4 5 10m

Client
Moore & Mannion

Project Title
Proposd Alterations & Extensions
Southfield Road
Hinckley

Drawing Title
As Proposed - Scheme 01

Scale 1:100 | Date Oct 2026 | Sheet A2
Author MS | Checked by LJW

Job No. 26/109 | Drawing No. 02C

Status Planning

THE COPYRIGHT OF THIS DRAWING IS VESTED IN HAYWARD ARCHITECTS LTD.
REPRODUCTION IN ANY FORM, EITHER IN WHOLE OR IN PART IS FORBIDDEN WITHOUT THE PRIOR WRITTEN PERMISSION OF THE COPYRIGHT HOLDER. DO NOT SCALE FROM DRAWING AND ONLY FIGURED DIMENSIONS ARE TO BE USED

HAYWARD
40 years 1986 - 2026
architects
19 Station Road
Hinckley
Leicestershire
LE10 1AW
Tel: 01455 635 665
www.haywardarchitects.co.uk